
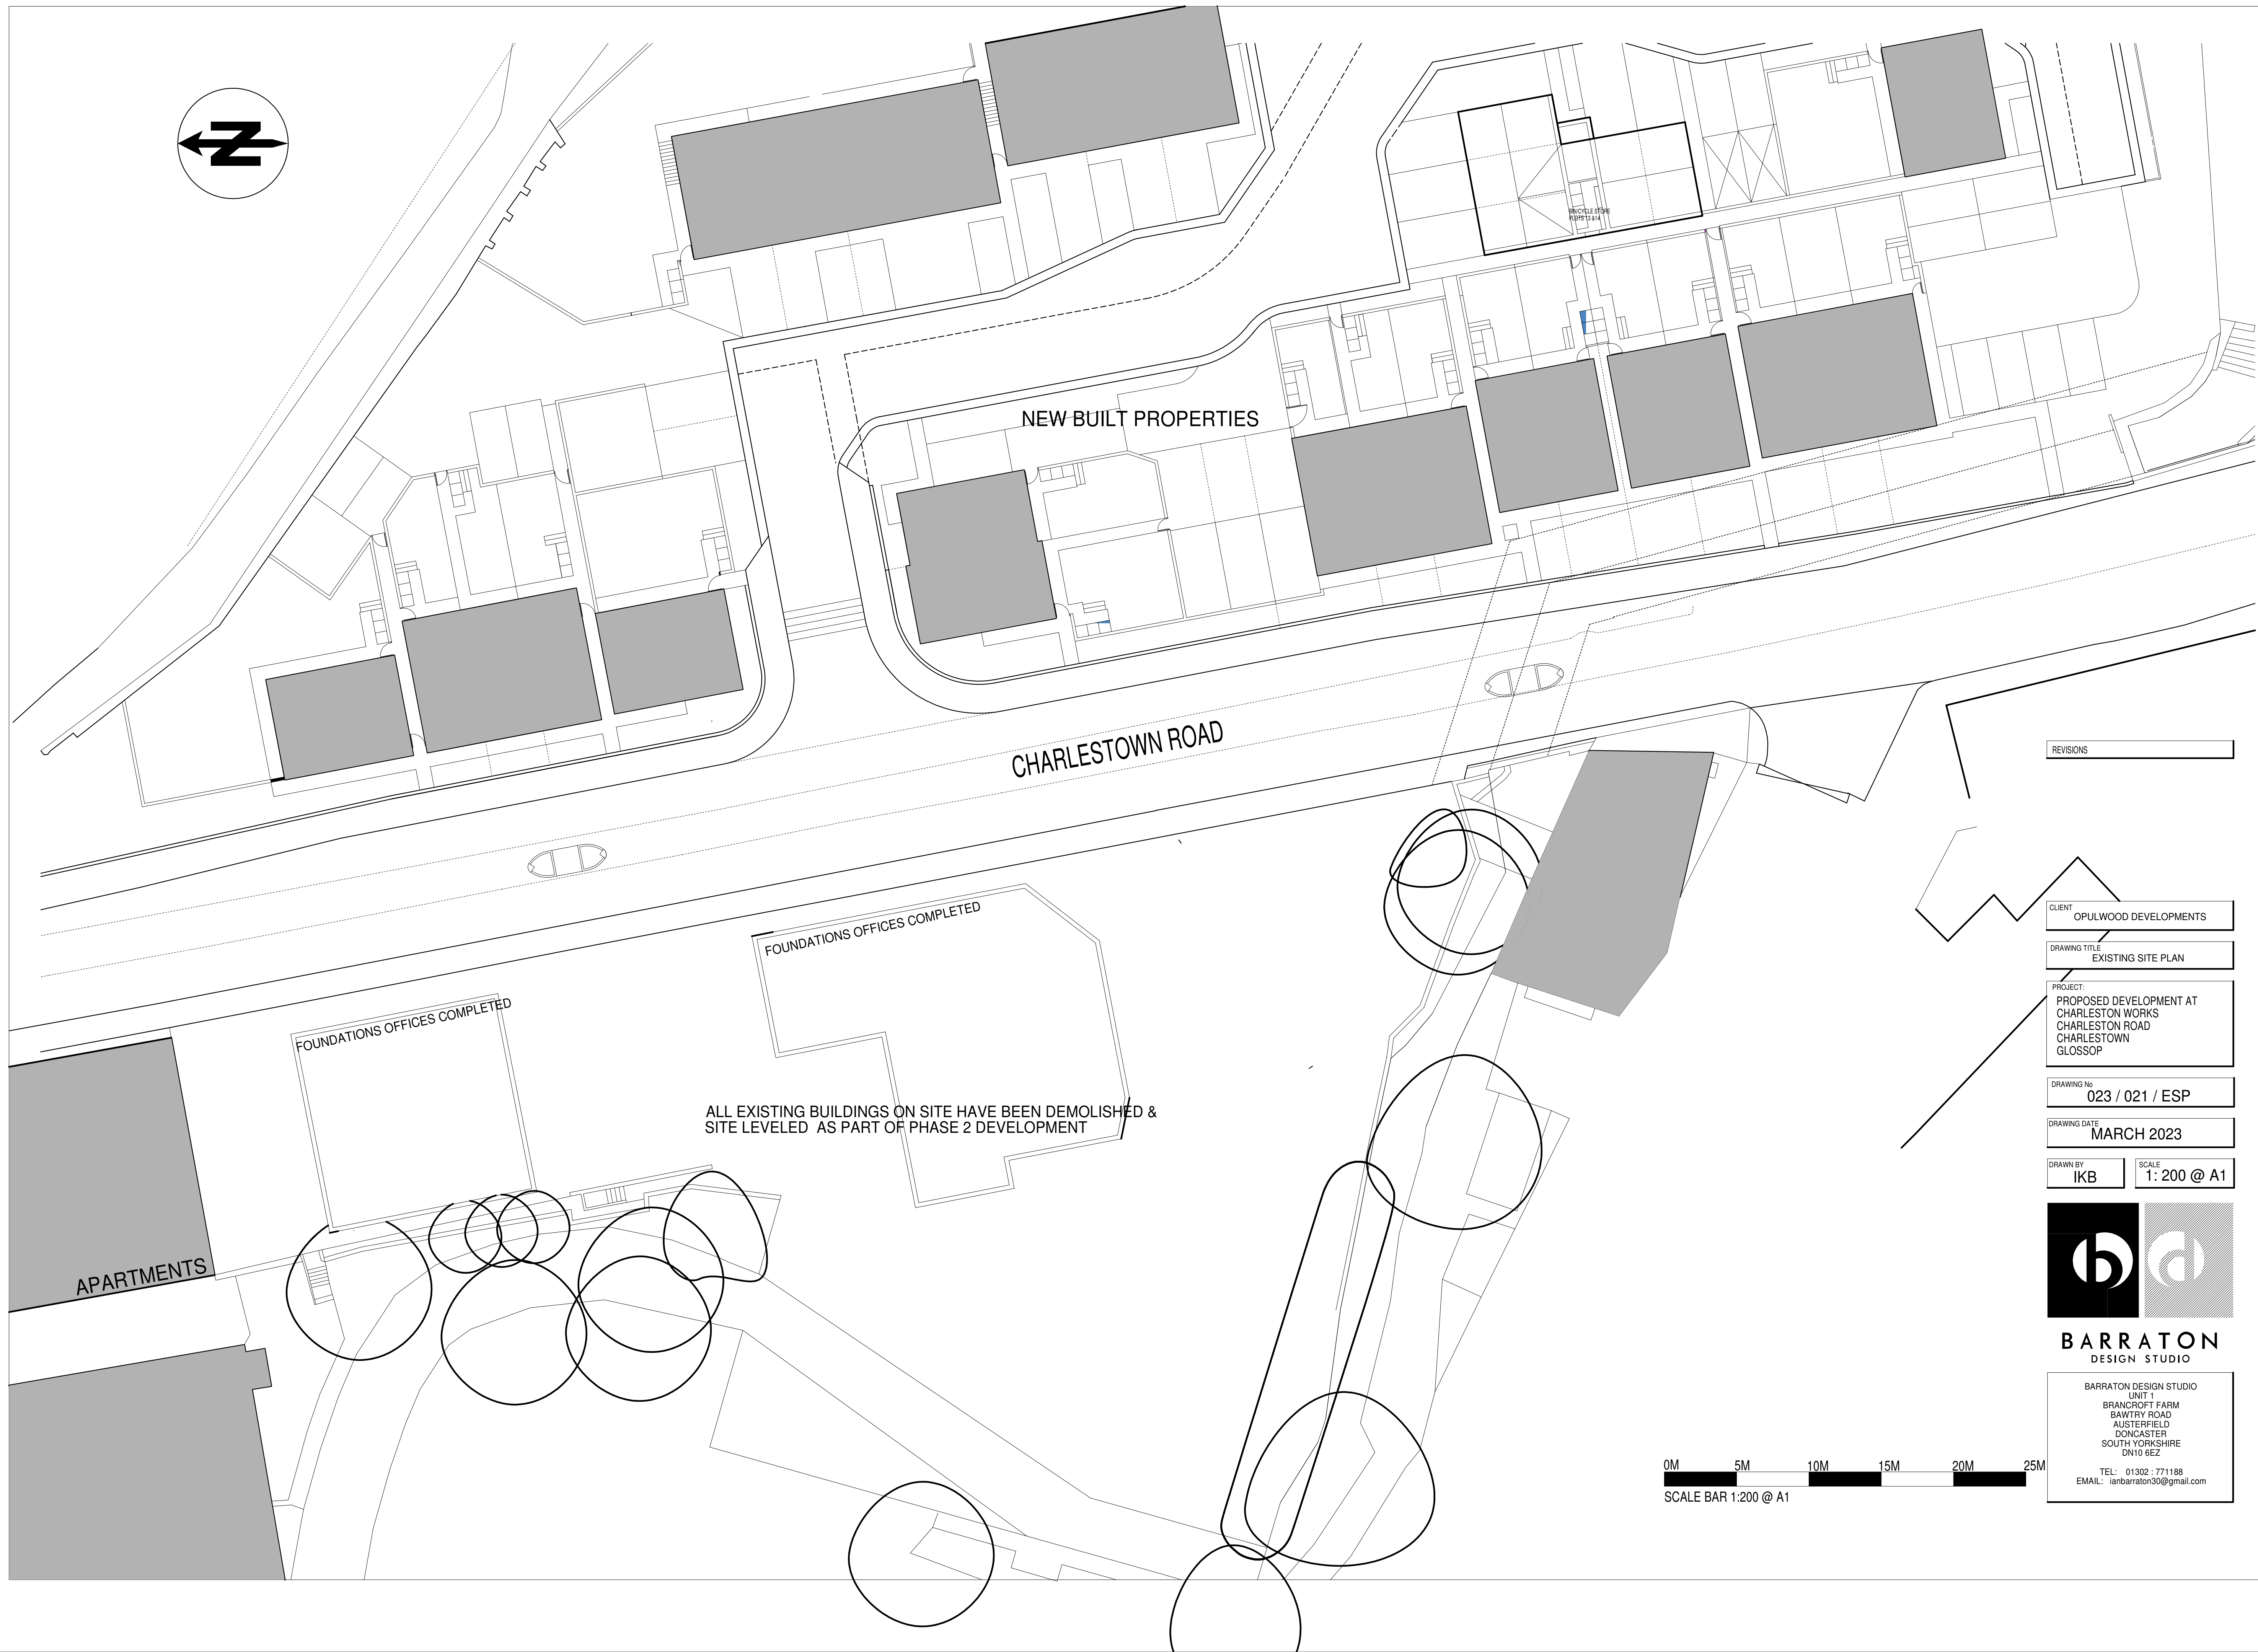


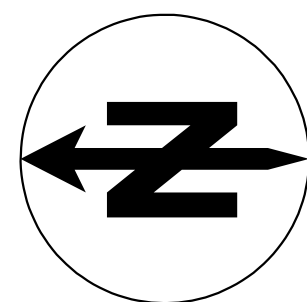

REVISIONS

CLIENT
OPULWOOD DEVELOPMENTS

DRAWING TITLE
EXISTING SITE PLAN


PROJECT:
PROPOSED DEVELOPMENT AT
CHARLESTON WORKS
CHARLESTON ROAD
CHARLESTOWN
GLOSSOP

DRAWING No
023 / 021 / ESP

DRAWING DATE
MARCH 2023

DRAWN BY
IKB

SCALE
1: 200 @ A1

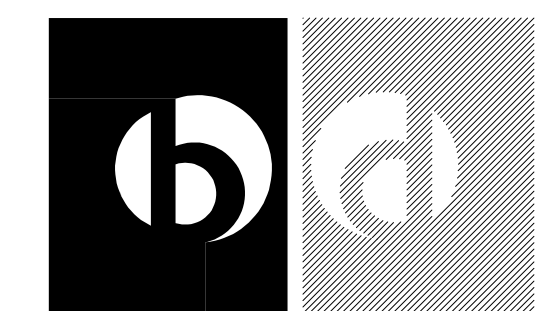

BARRATON
DESIGN STUDIO

BARRATON DESIGN STUDIO
UNIT 1
BRANCROFT FARM
BAWTRY ROAD
AUSTERFIELD
DONCASTER
SOUTH YORKSHIRE
DN10 6EZ
TEL: 01302 771188
EMAIL: ianbarraton30@gmail.com

0M 5M 10M 15M 20M 25M
SCALE BAR 1:200 @ A1