


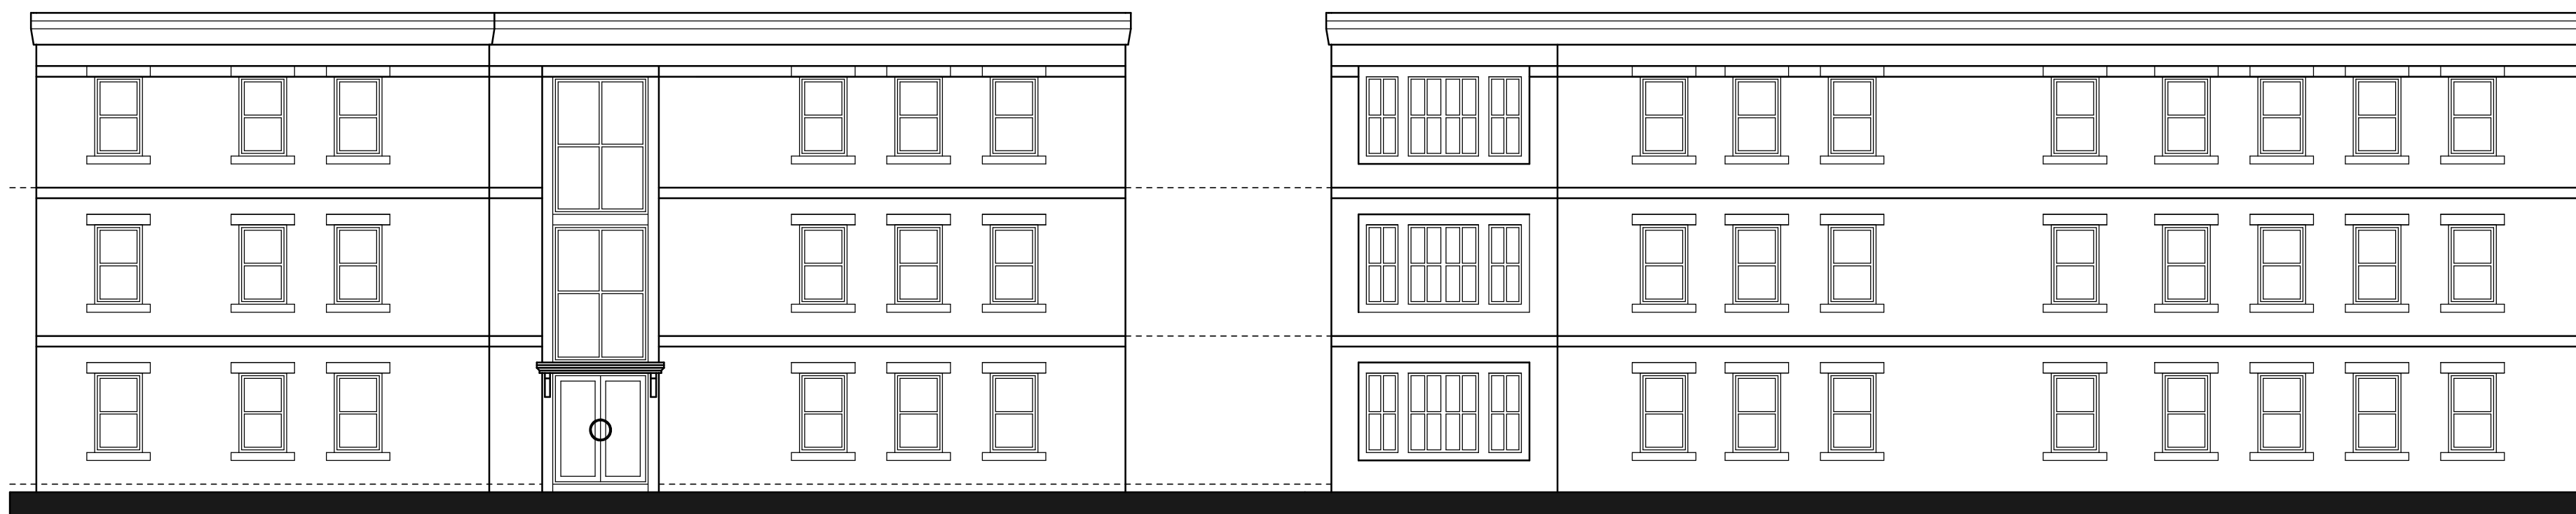

FRONT ELEVATION

SIDE ELEVATION



REAR ELEVATION

SIDE ELEVATION



SECOND FLOOR PLAN




GROUND FLOOR PLAN
GROSS EXTERNAL AREA 1,094 M2



FIRST FLOOR PLAN



CLIENT	SHERWOOD HOMES
DRAWING TITLE	PLANS & ELEVATION APARTMENT BLOCK 2
PROJECT	PROPOSED DEVELOPMENT AT THE FORMER CHARLESTOWN WORKS CHARLESTOWN ROAD GLOSSOP
DRAWING NO.	022/ 027/ PAB2
DRAWING DATE	JUNE 2022
DRAWN BY	IKB
SCALE	1:100 @A1

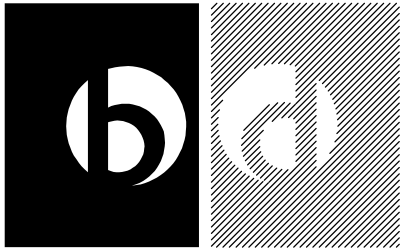

BARRATON
DESIGN STUDIO

BARRATON DESIGN STUDIO
UNIT 1
BRANCROFT FARM
BAWTRY ROAD
AUSTERFIELD
DONCASTER
SOUTH YORKSHIRE
DN10 6EZ

TEL: 01302 771188
EMAIL: ianbarraton30@gmail.com