


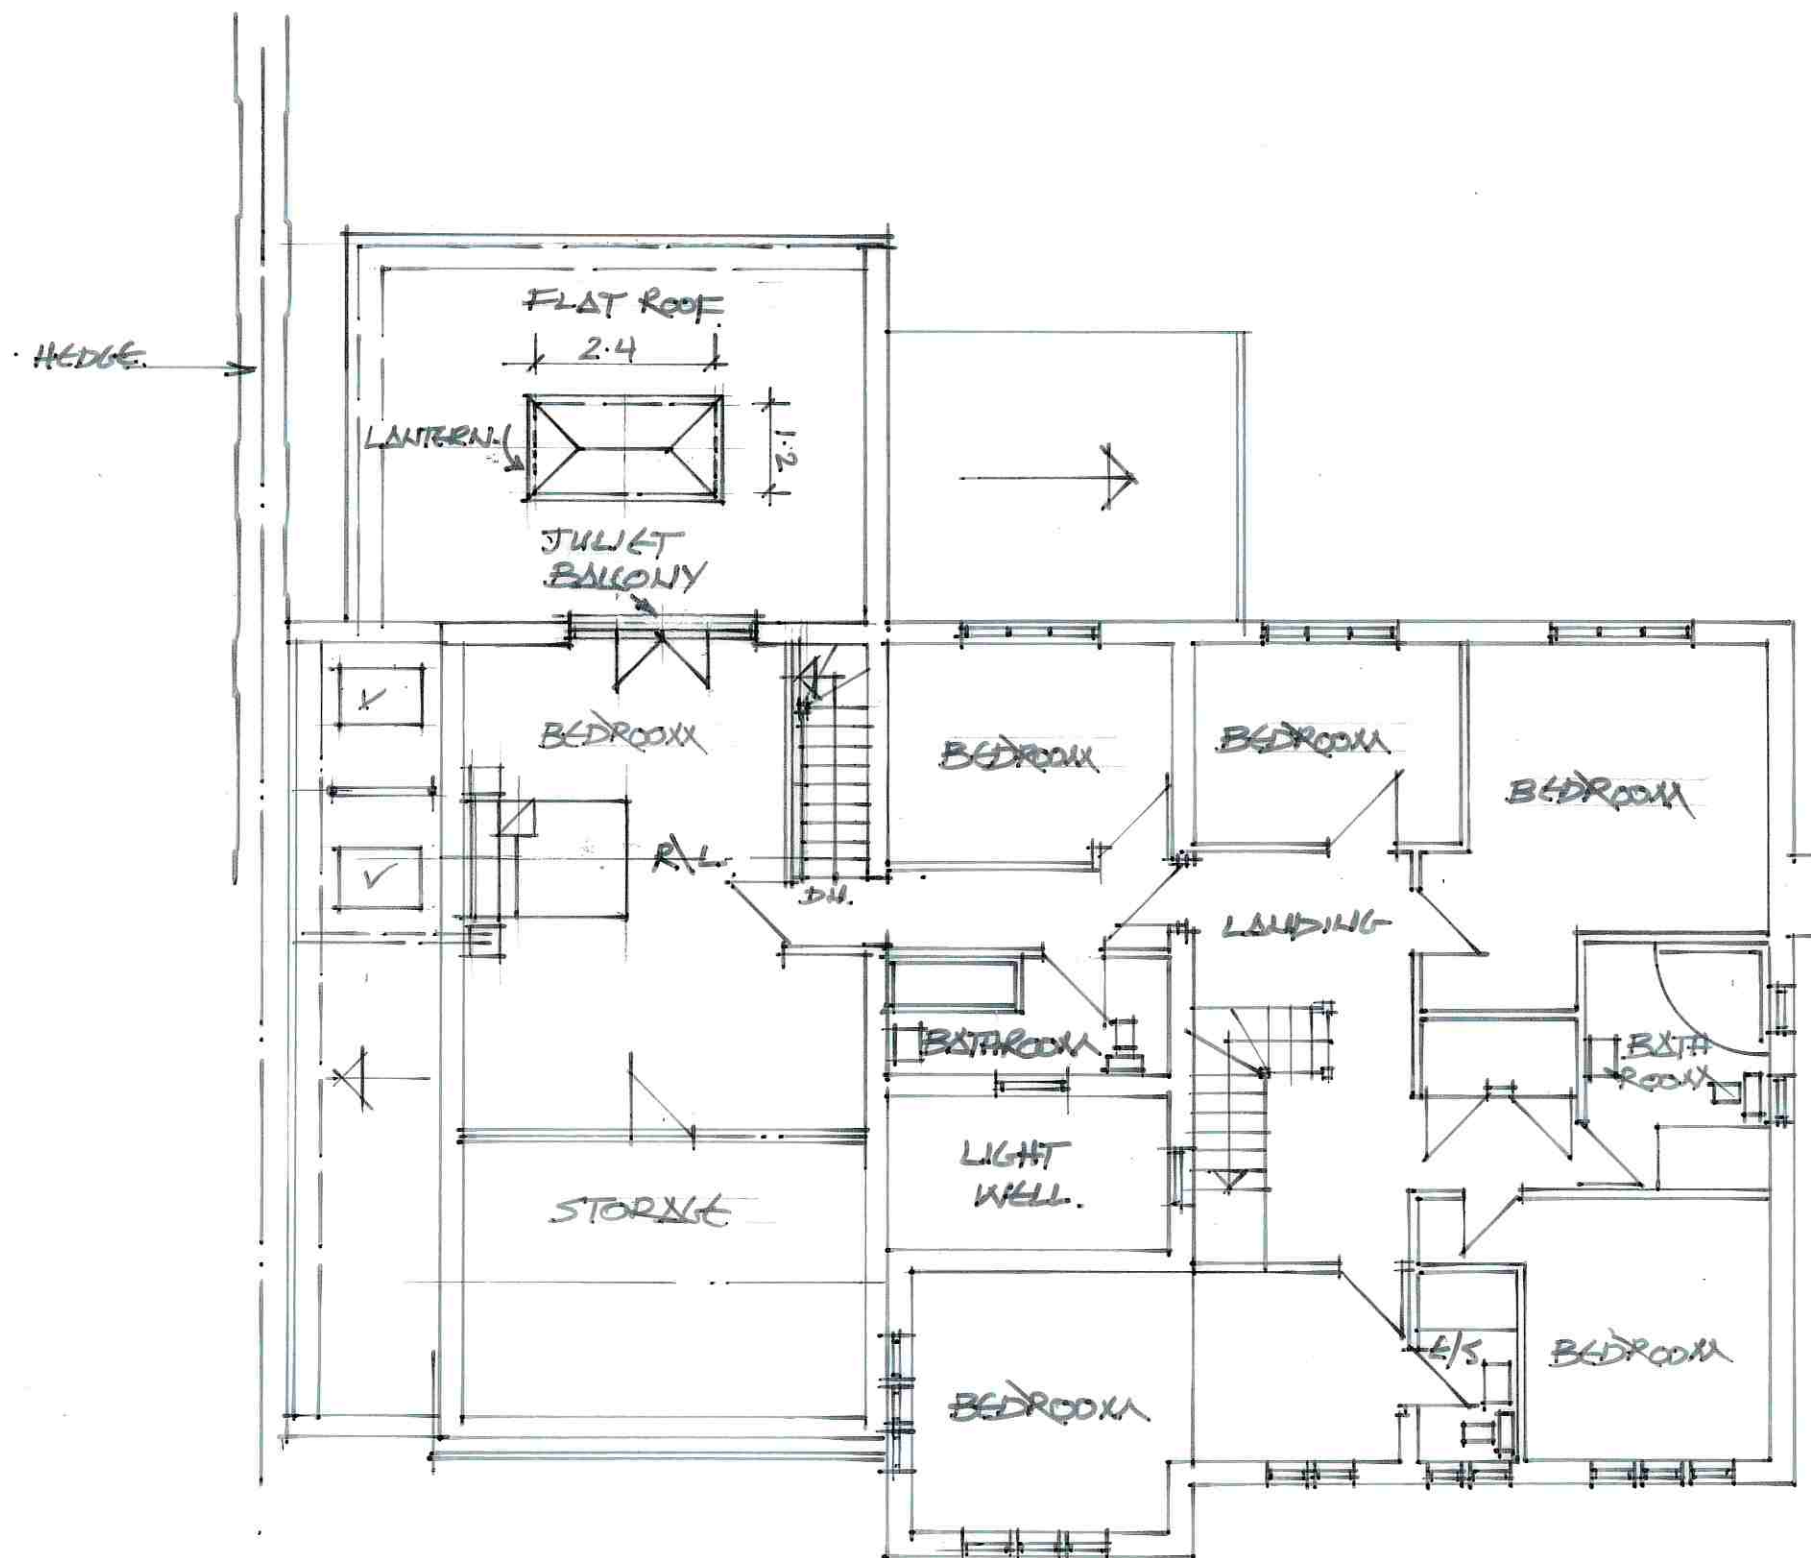

FIRST FLOOR PLAN / PROPOSED



SCALE / METRES

CLIENT: MR M. BUDGETT

PROJECT: 1 THE MEADOWS DOVE HOLLS

TITLE: FIRST FLOOR PLAN AS PROPOSED

A P DESIGN
ARCHITECTS AND PLANNING CONSULTANTS
4 KINDER VIEW, NEW MILLS, HIGH PEAK, SK22 4DB
TEL: 01663 742169
MOB: 0781 461 2970

SCALE: DRAWING NO: REV:

1:100

06

B



SCALE METRES

CLIENT: MR M. BUDGETT

PROJECT: 1 THE MEADOWS DOVE HOLES.


TITLE: PROPOSED ELEVATIONS

A P DESIGN
ARCHITECTS AND PLANNING CONSULTANTS
4 KINDER VIEW, NEW MILLS, HIGH PEAK, SK22 4DB
TEL: 01663 742169
MOB: 0781 461 2970

SCALE:	DRAWING NO:	REV:
1:100	07	B



SIDE ELEVATION S.E.

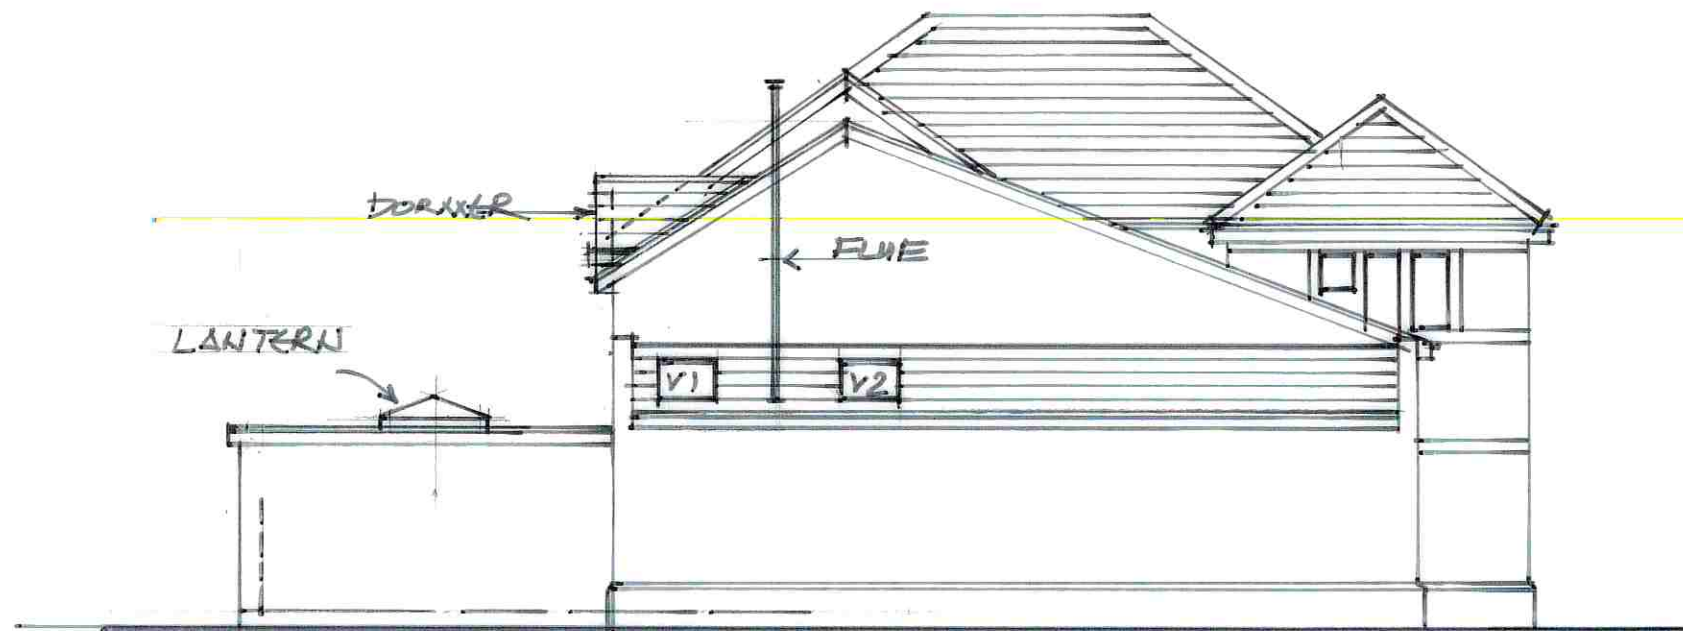

SIDE ELEVATION N.W.

0 1 2 3 4 5

SCALE METRES

CLIENT:	MR M. BUDGETT		
PROJECT:	1 THE MEADOWS DOVE HOLES		
TITLE:	PROPOSED ELEVATIONS		
A P DESIGN ARCHITECTS AND PLANNING CONSULTANTS 4 KINDER VIEW, NEW MILLS, HIGH PEAK, SK22 4DB TEL: 01663 742169 MOB: 0781 461 2970			
SCALE:	DRAWING NO:	REV:	
1:100	08	B	