



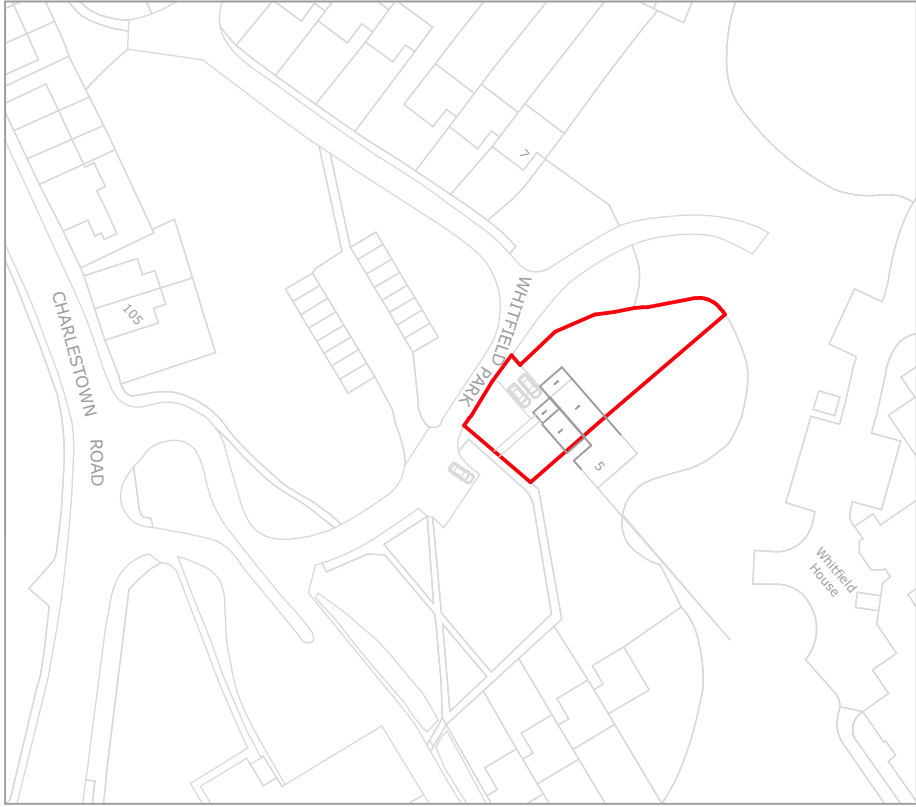

Location Plan 1:1250

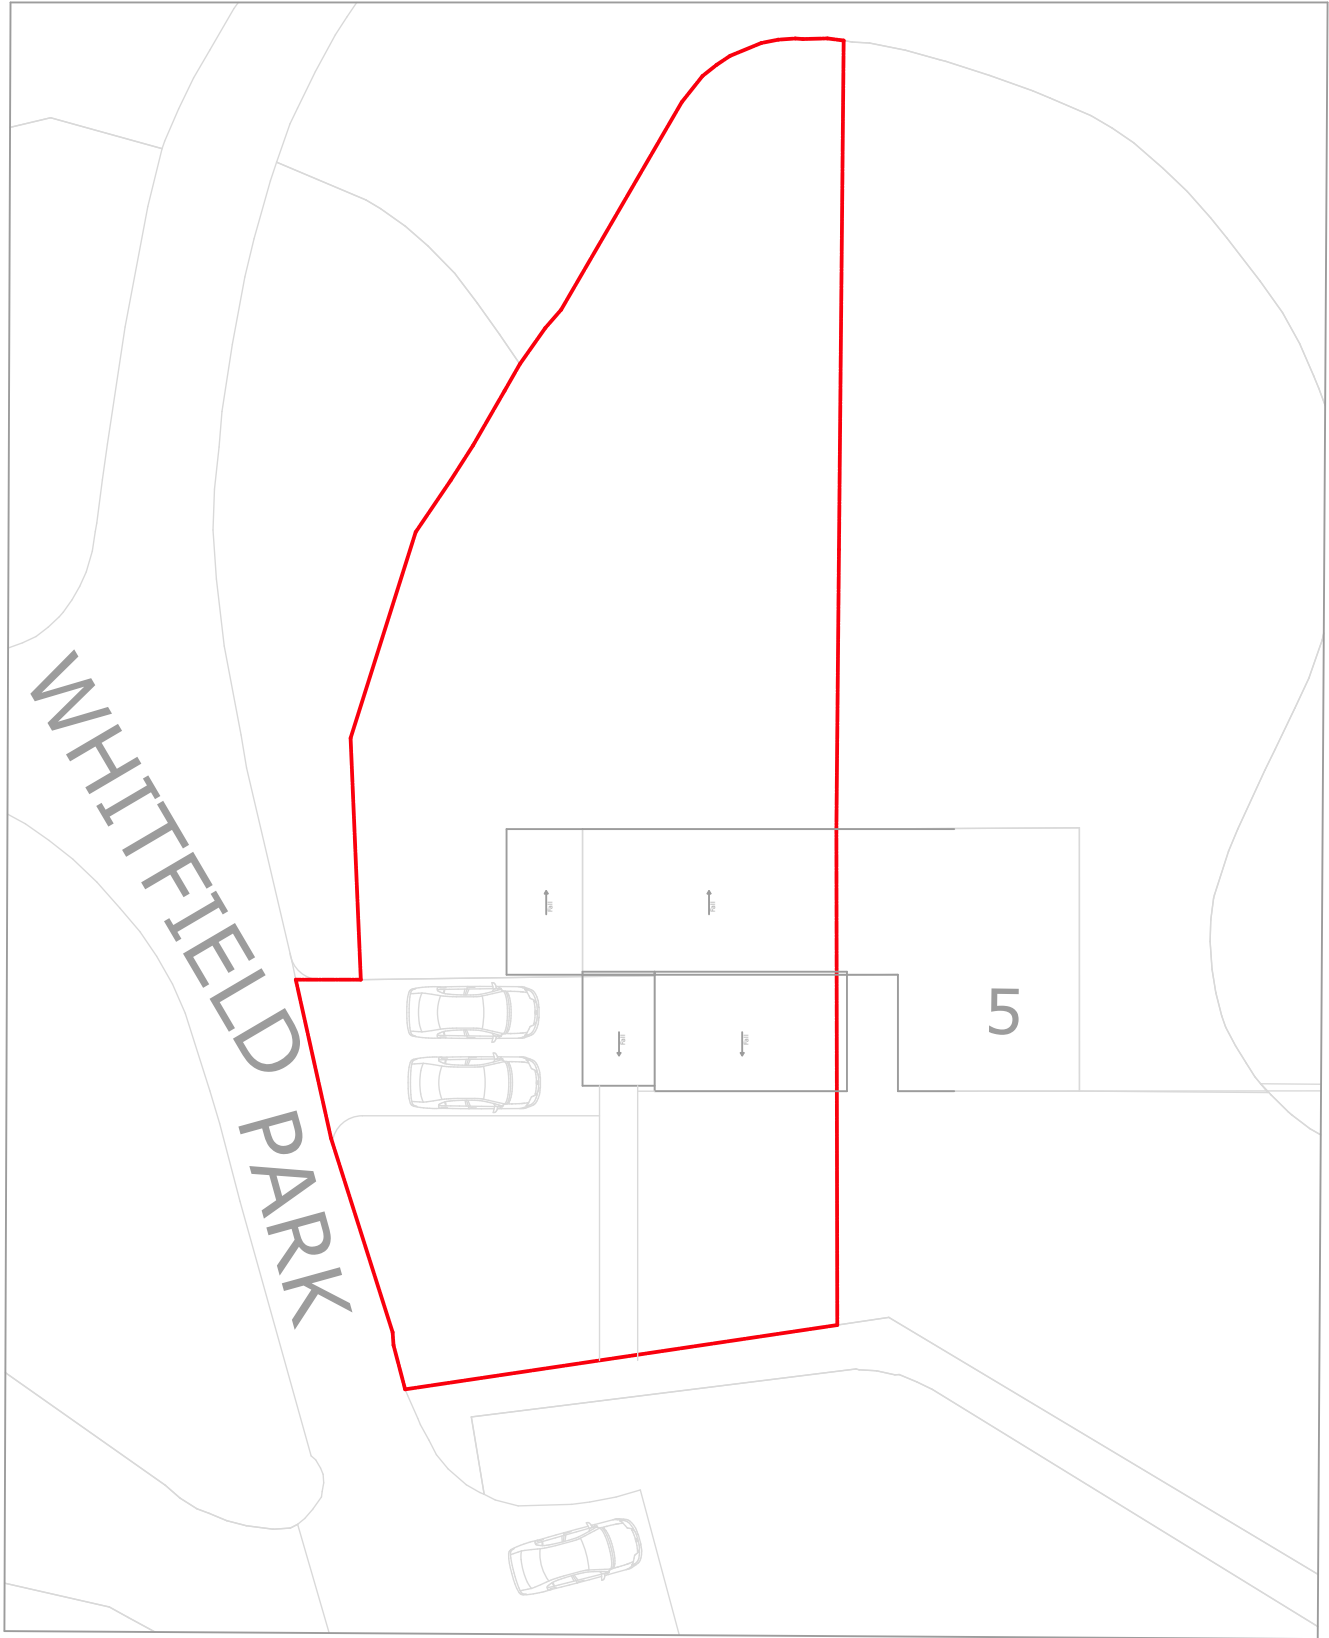

Site Plan 1:200

RWarchitects

Rob Westbrook Architects Ltd
28 Alsfield Way, New Mills, High peak SK22 3DD
Tel: 07944 207036
E: rob@robwestbrookarchitects.com
W: www.robwestbrookarchitects.com

Project Details: **Extension & House Renovation - 6 Whitfield Park, Glossop, High Peak SK13 8LG**

North:	January 2023
Date:	@ A3
Scale:	1:1250 & 1:200
Title:	Location and Site Plan
Drg No:	2215 /G/001