



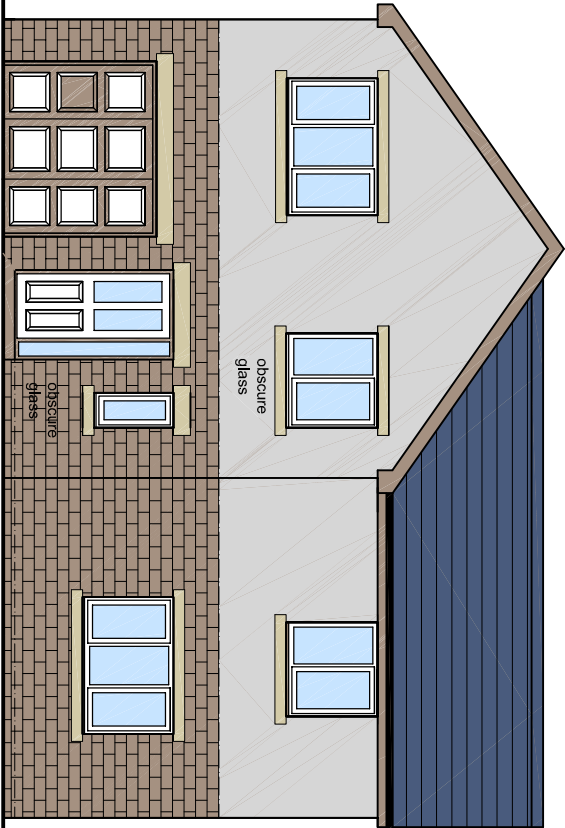


Rear (NW) Elevation




Front (SE) Elevation

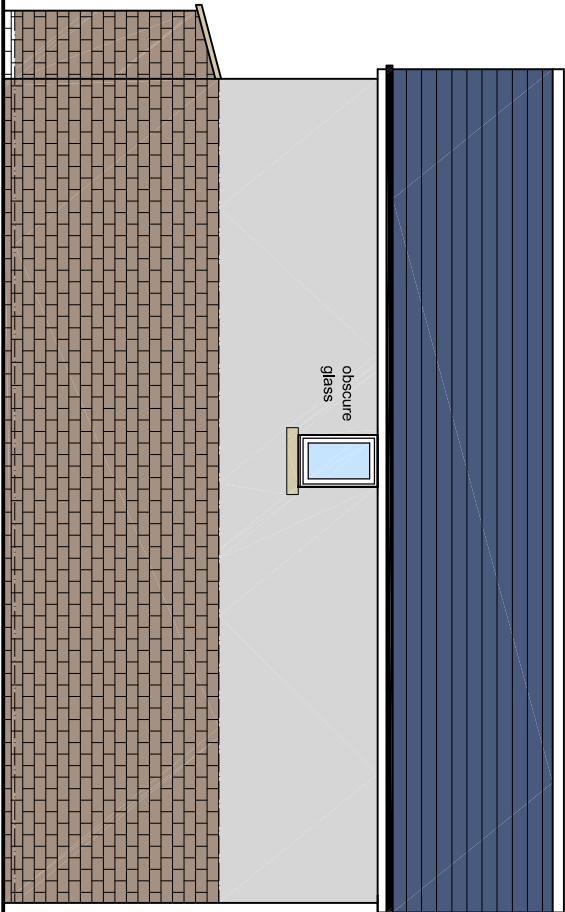


Side (SW) Elevation

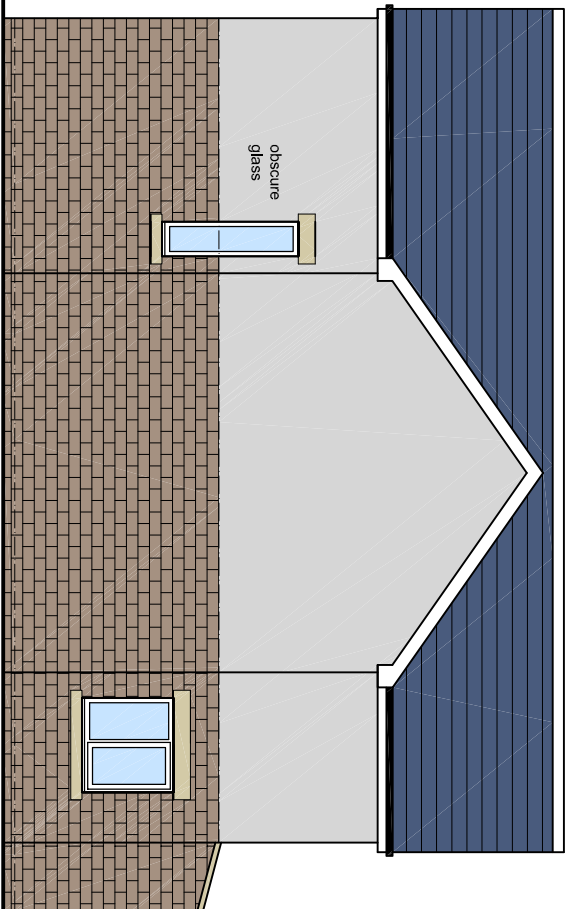


Side (NE) Elevation

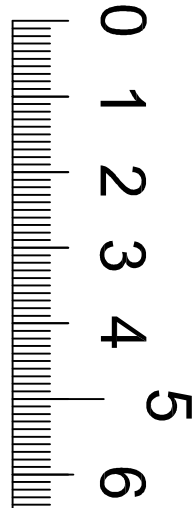


Elevations scale 1:100 @ A1

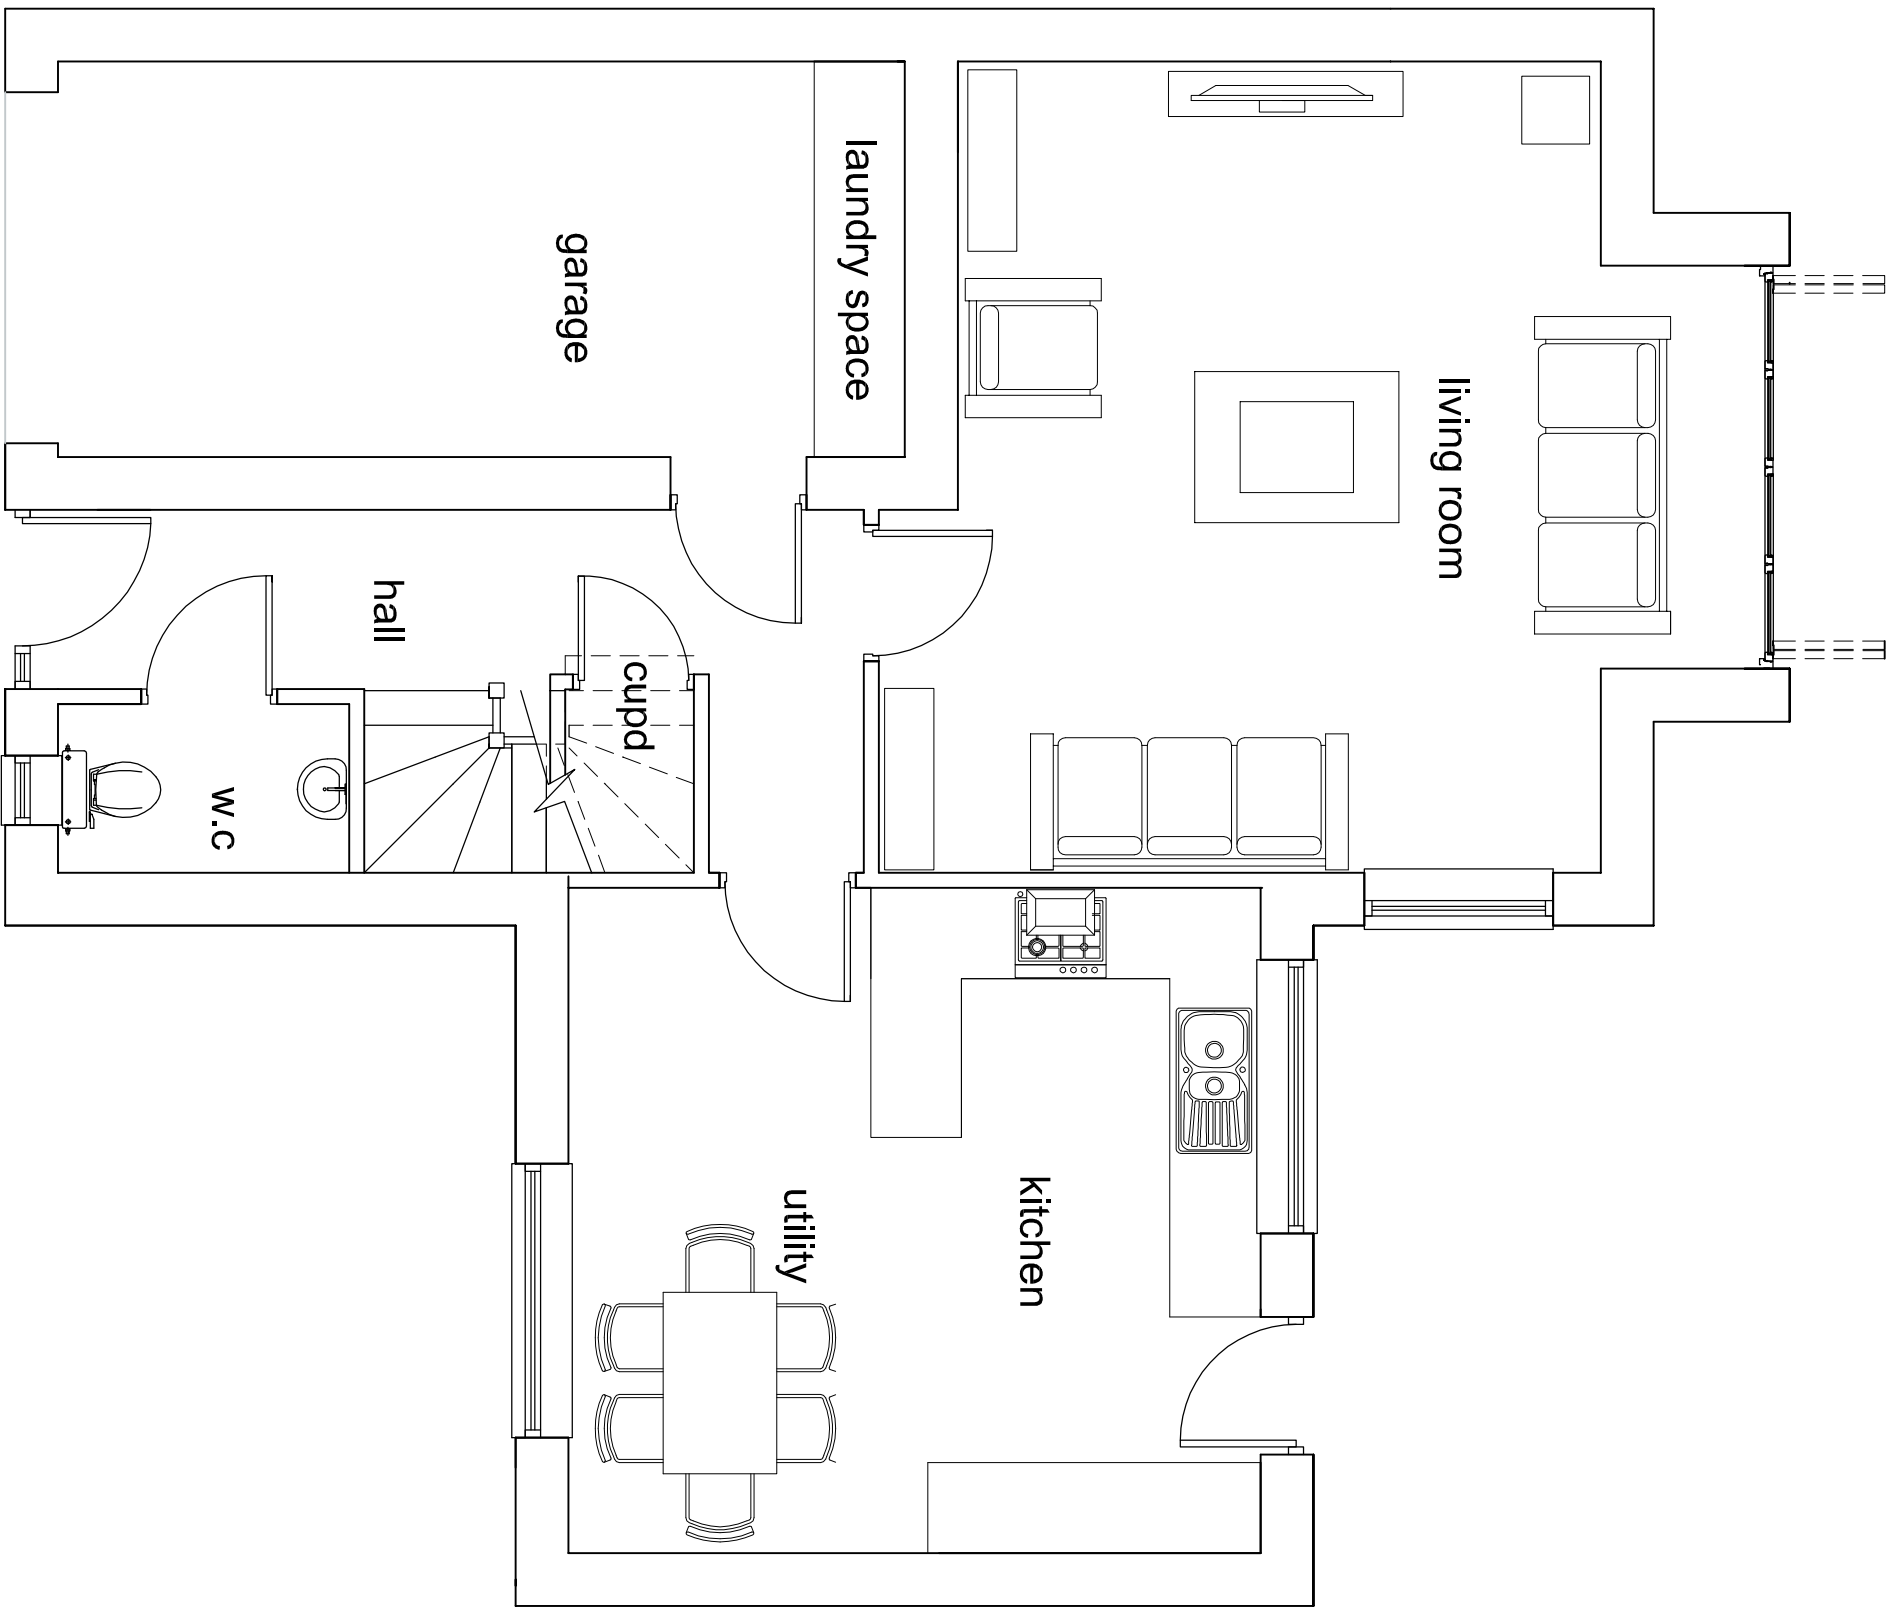


Ground floor plan

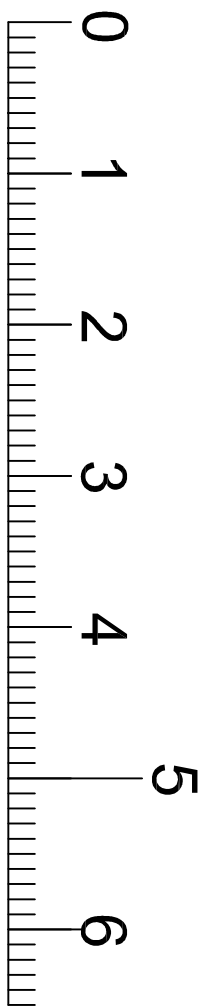


Floor Plans scale 1:50 @ A1

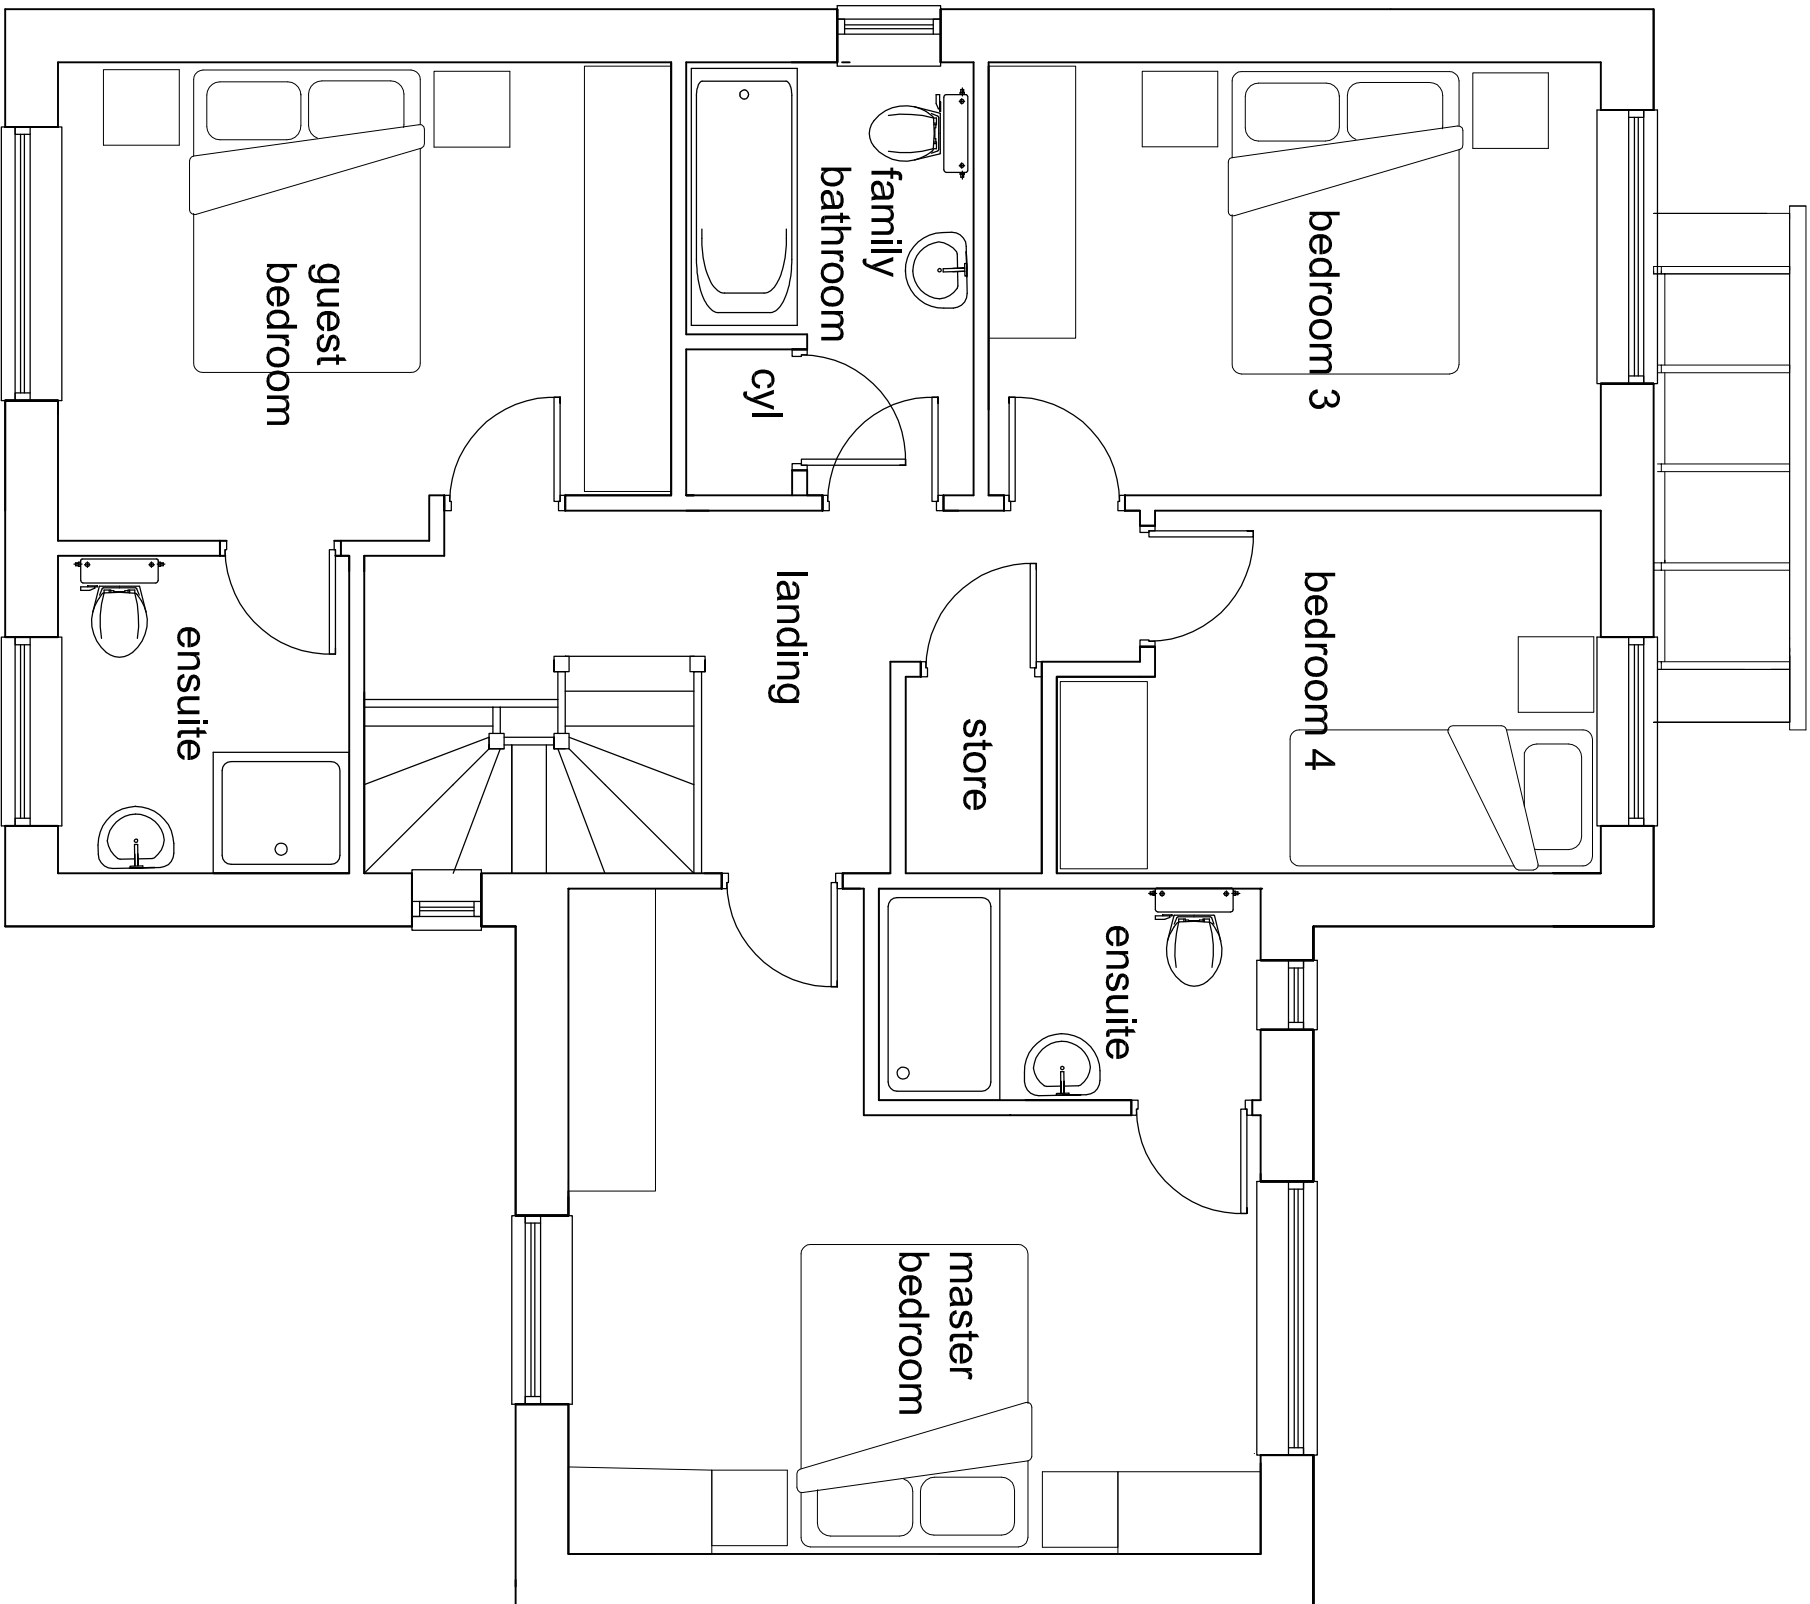

First floor plan

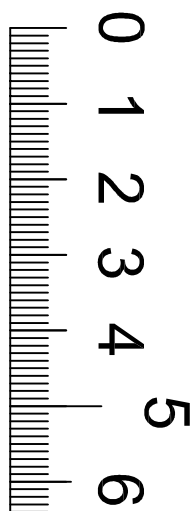

Scale 1:100 @ A1

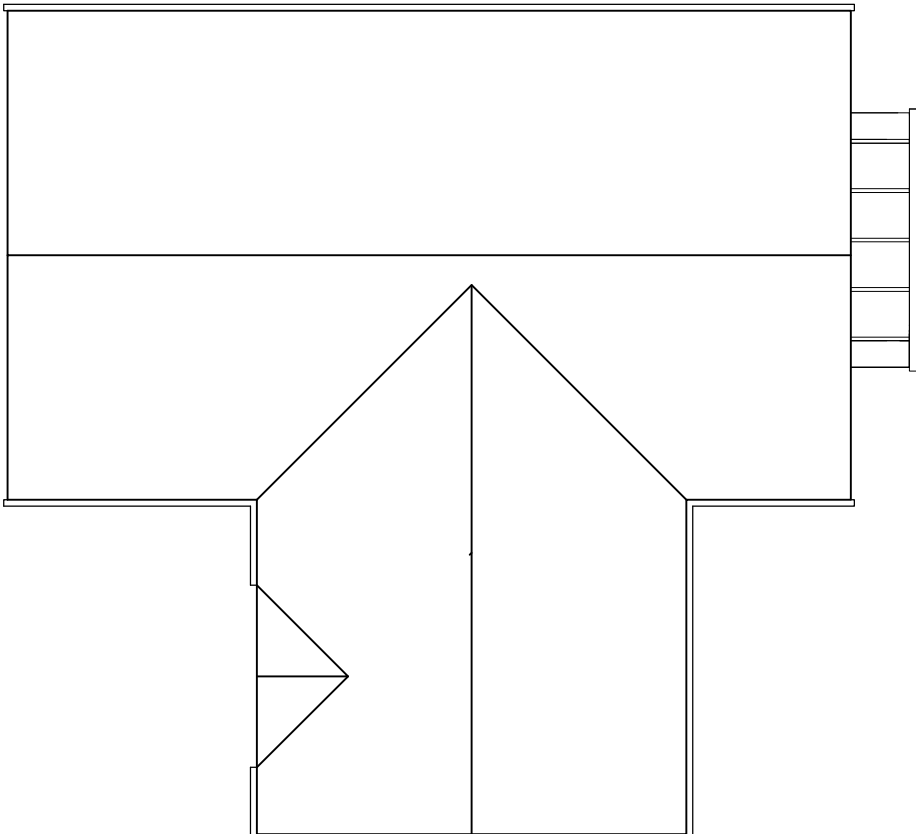

Roof Plan

Client:	May 2023	Amendments to planners requirements.
Project:	PROPOSED NEW HOUSE	
Address:	LAND ADJACENT TO THE MEADOWS	
Drawing:	GREEN LANE, HADFIELD SK13 2DT	
	PROPOSED FLOOR PLANS, ROOF	
	PLAN AND ELEVATIONS	

Dwg No: 1891/103A Date: March 2023 Scale: As shown @A1
half shown @A3

Brian Elwell & Co Building Surveying & Architectural Services

9 THE GRANGE, BROMLEY CROSS, BOLTON, BL7 9GF
TEL: 07711 450691 Email: brian@brianelwell.co.uk

The copyright of this drawing is reserved by Brian Elwell and Co. This drawing is not to be copied, circulated, published, traced or used by any person without the consent of Brian Elwell and Co.