


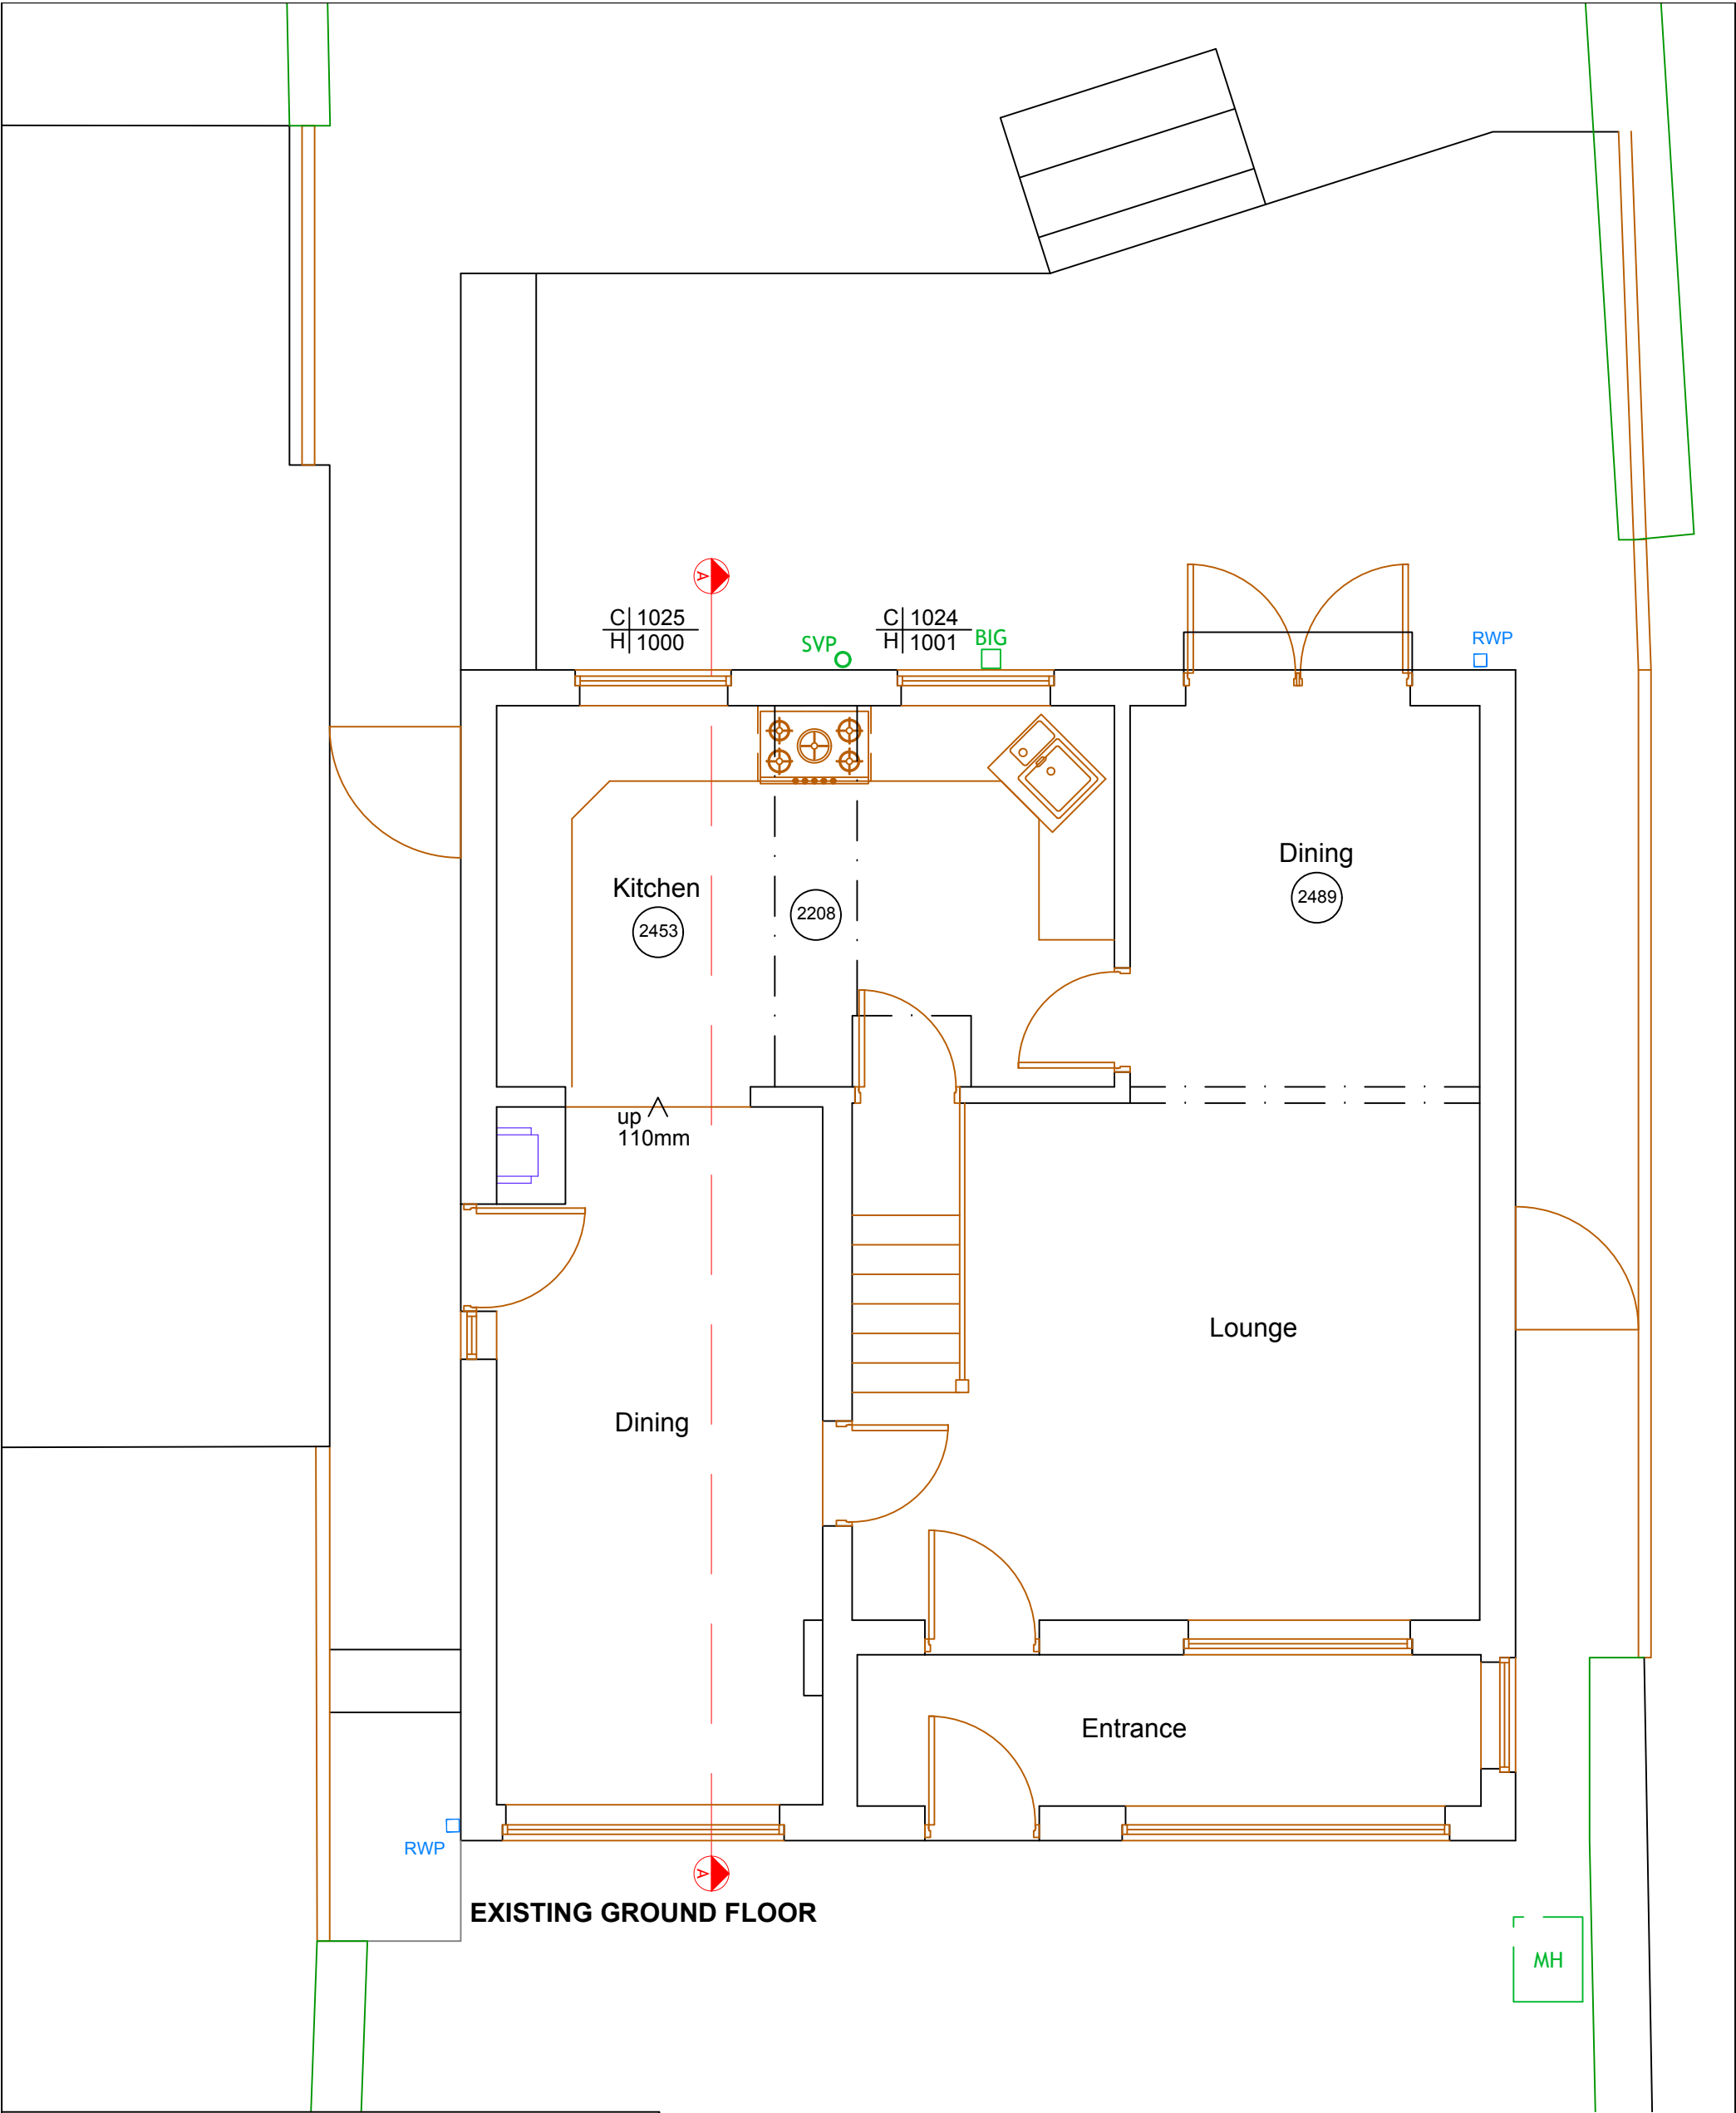

EDIFICE Building Consultants Limited
email: nick@edificebc.co.uk mobile: 07917125231
Architecture Project Management Consultancy
All levels and dimensions must be checked on site by contractor prior to commencement of works. Any variations must be reported to Edifice BC Ltd.
All information hereon in is the copyright of Edifice BC Ltd. Copying in full or in part is forbidden without the written permission from Edifice BC Ltd.

PROJECT Proposed Development at: 26 Linglongs Avenue Whaley Bridge High Peak	DRAWING TITLE Existing Ground Floor Plan	CLIENT Mr and Mrs Carroll	DATE Mar '23	DRAWING No	REV
			DRAWN BY NH	829-2.01	
			SCALE 1:50@A3		