


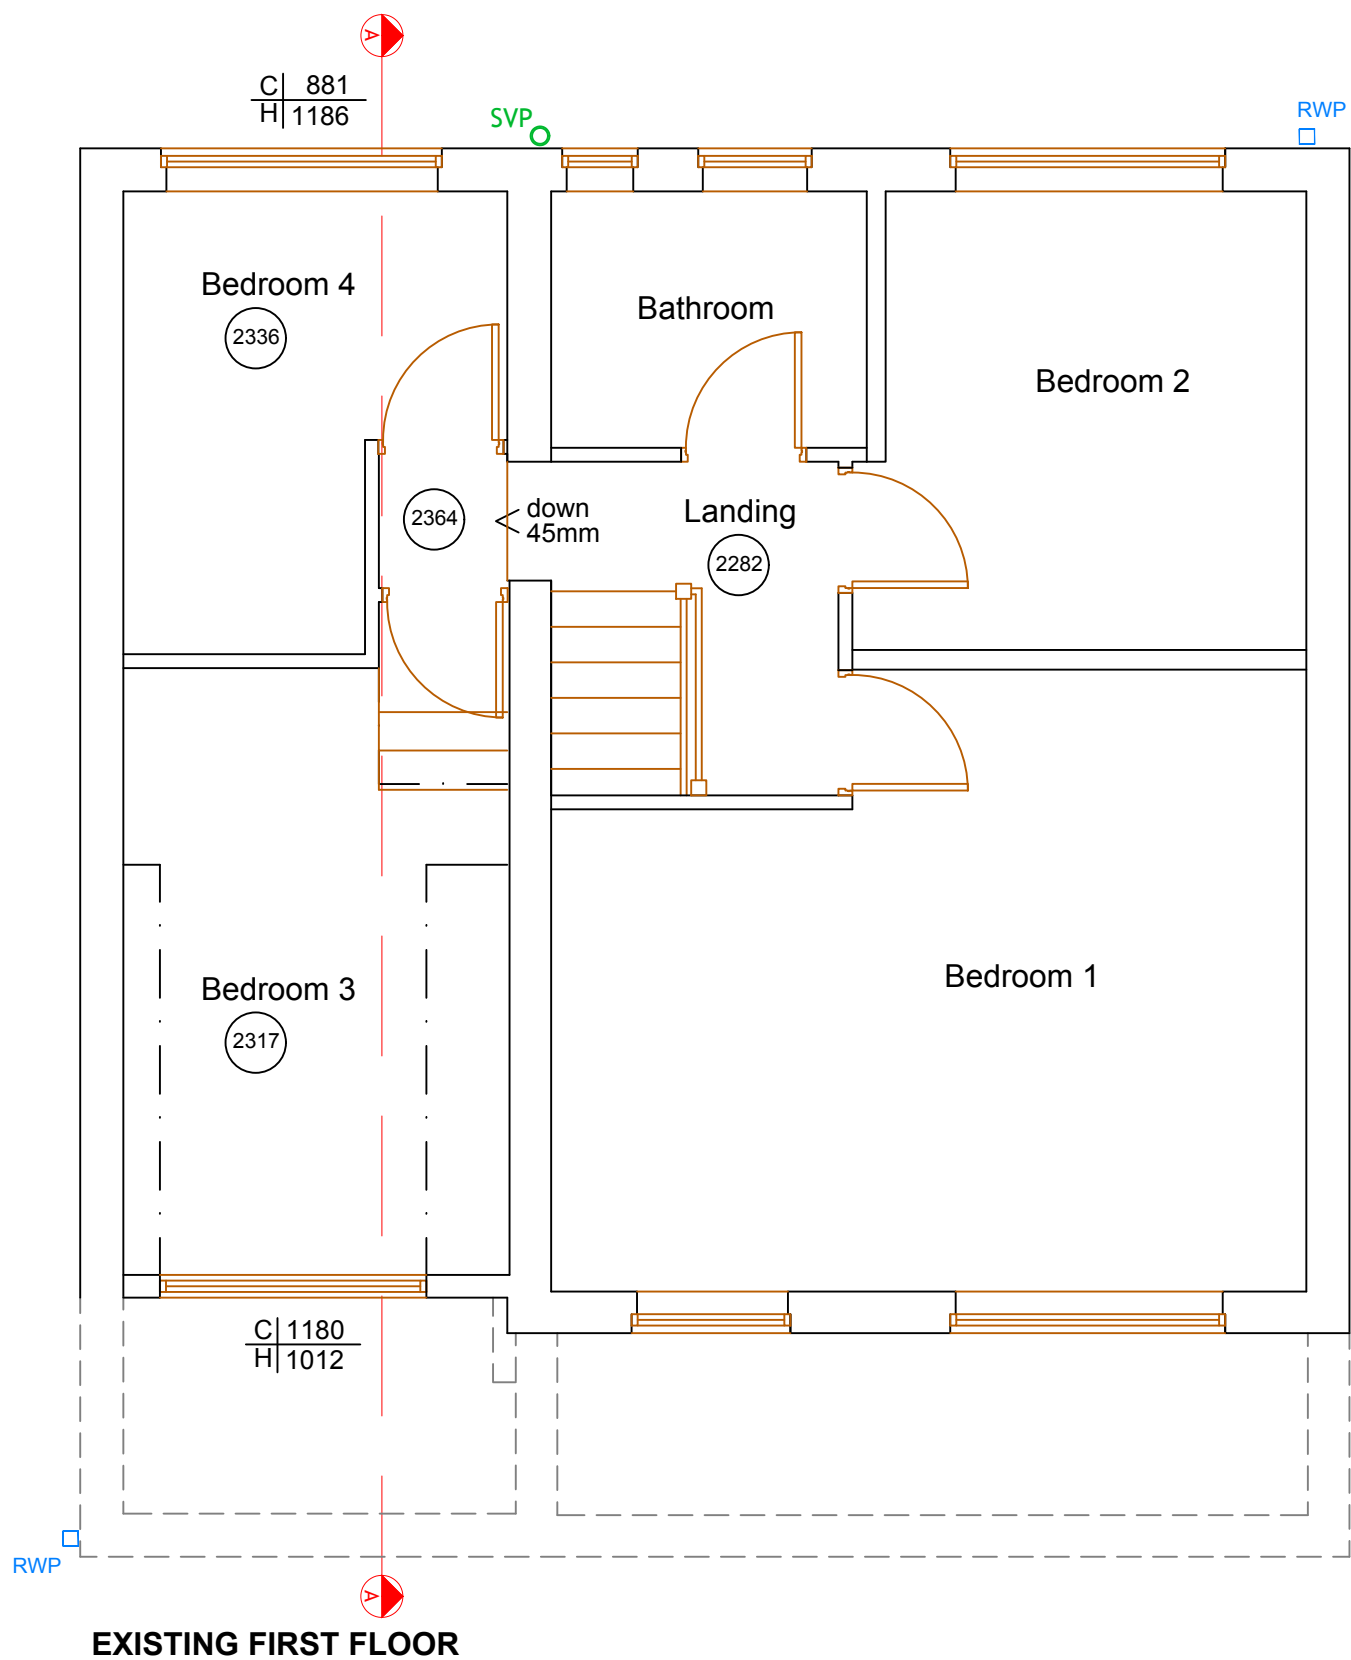

EXISTING FIRST FLOOR

Legend	
Level Difference	> up 240mm
Sloping Ceiling Direction	SC
Ceiling Height	(2777)
Cill and Head Heights	C 772 / H 1428
Rainwater Pipe Position	RWP
Soil and Vent Pipe Position	SVP
SVP Position above or below	OSVP
Beam / Soffit	— : —
Boiler Location	
Meter Location	

EDIFICE

Building Consultants Limited

email: nick@edificebc.co.uk mobile: 07917125231

Architecture Project Management Consultancy

All levels and dimensions must be checked on site by contractor prior to commencement of works. Any variations must be reported to Edifice BC Ltd.

All information hereon in is the copyright of Edifice BC Ltd. Copying in full or in part is forbidden without the written permission from Edifice BC Ltd.

PROJECT	DRAWING TITLE	CLIENT	DATE	DRAWING No	REV
Proposed Development at: 26 Linglongs Avenue Whaley Bridge High Peak	Existing First Floor Plan	Mr and Mrs Carroll	Mar '23	829-2.02	
			DRAWN BY NH		
			SCALE 1:50@A3		