




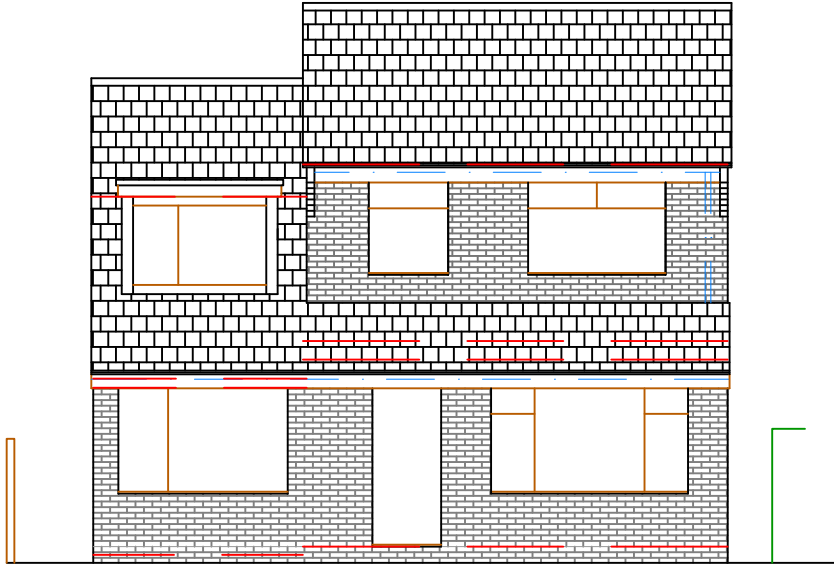


EXISTING FRONT ELEVATION

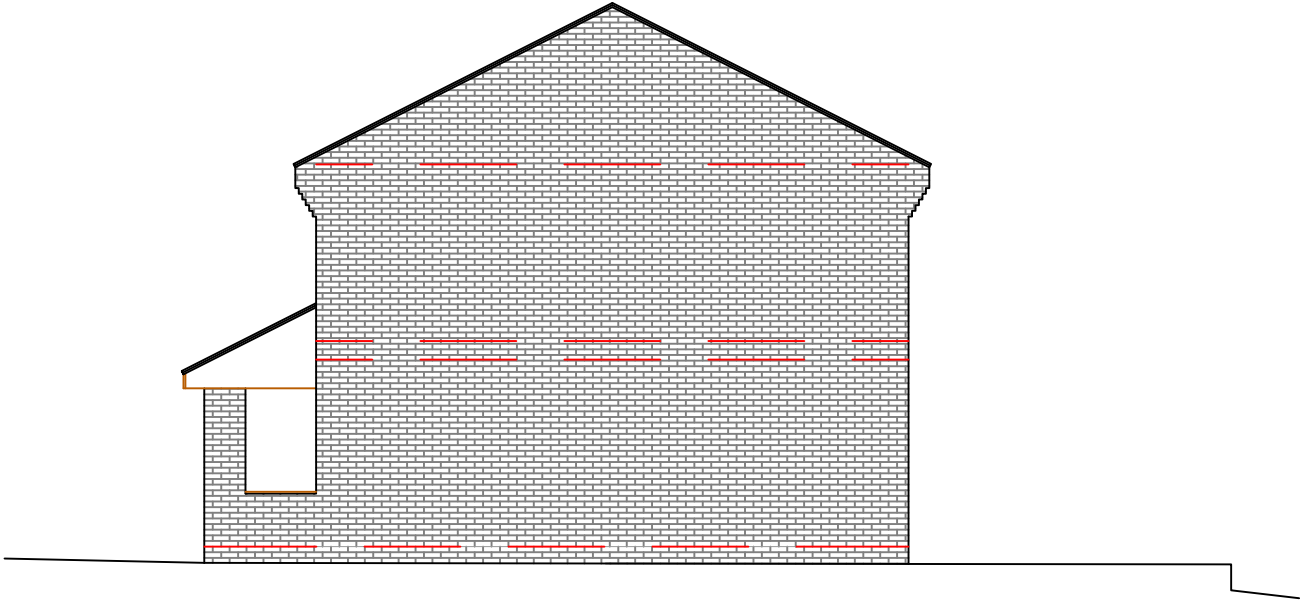

EXISTING SIDE ELEVATION

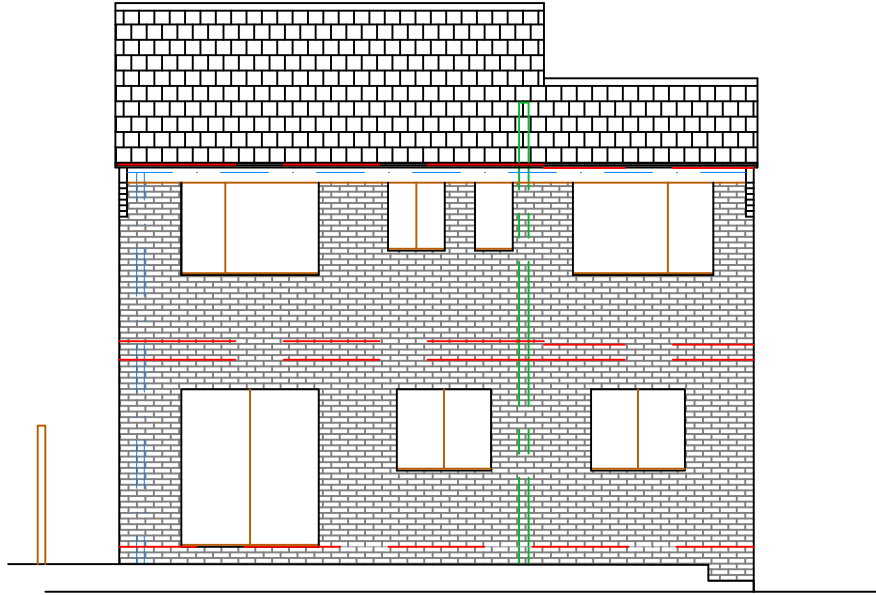

EXISTING REAR ELEVATION

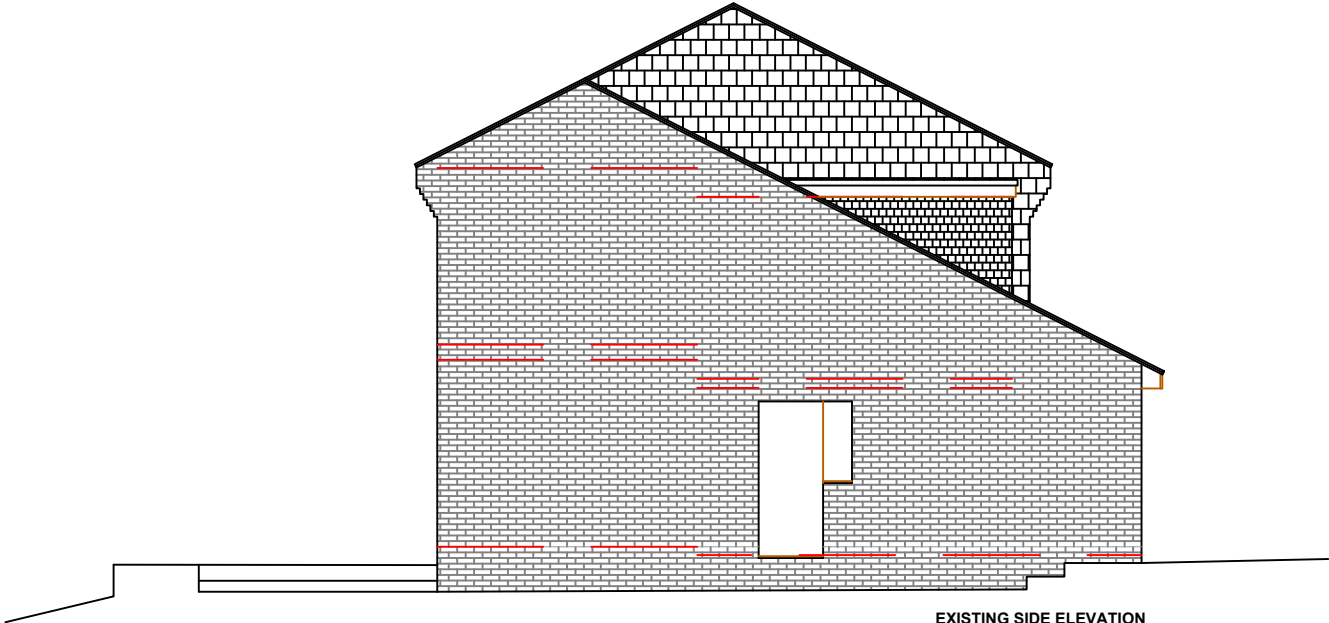

EXISTING SIDE ELEVATION

EDIFICE Building Consultants Limited
email: nick@edificebc.co.uk mobile: 07917125231

Architecture Project Management Consultancy

All levels and dimensions must be checked on site by contractor prior to commencement of works. Any variations must be reported to Edifice BC Ltd.
All information herein is the copyright of Edifice BC Ltd. Copying in full or in part is forbidden without the written permission from Edifice BC Ltd.

PROJECT

Proposed Development at:
26 Linglongs Avenue
Whaley Bridge
High Peak

DRAWING TITLE

Existing Elevations

CLIENT

Mr and Mrs Carroll

DATE Mar '23

DRAWN BY NH

SCALE 1:100@A3

DRAWING No

829-2.03

REV