

Elevation Materials Legend

New brickwork
Colour - Buff
to match the existing

Existing Brickwork
Colour - Buff


New Concrete Roof Tiles
Colour - Light Brown
to match the existing

Existing Concrete Roof Tiles
Colour - Light Brown


Windows to be uPVC - Black, including changing the existing windows

Fasica and Soffit Boards to be uPVC - Black to match the windows


Rainwater and exposed waste Goods to be uPVC
Round profile
Colour Black

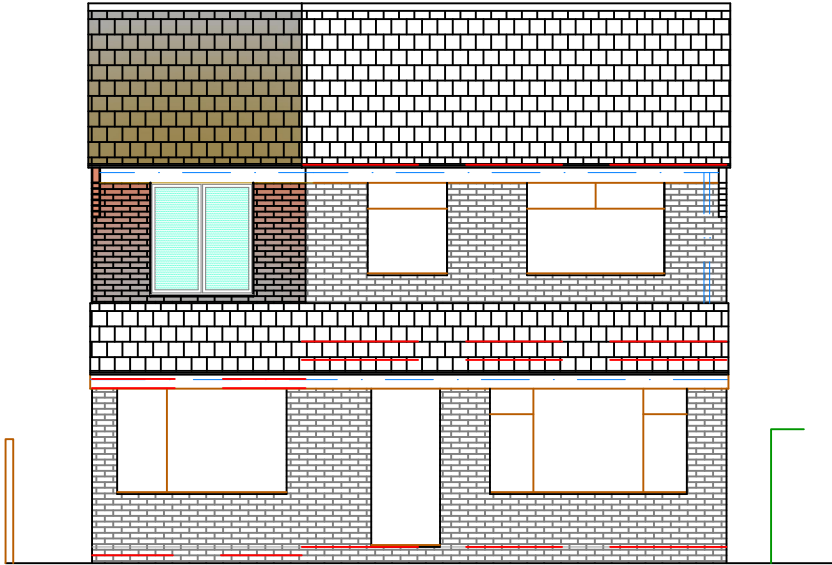


PROPOSED FRONT ELEVATION

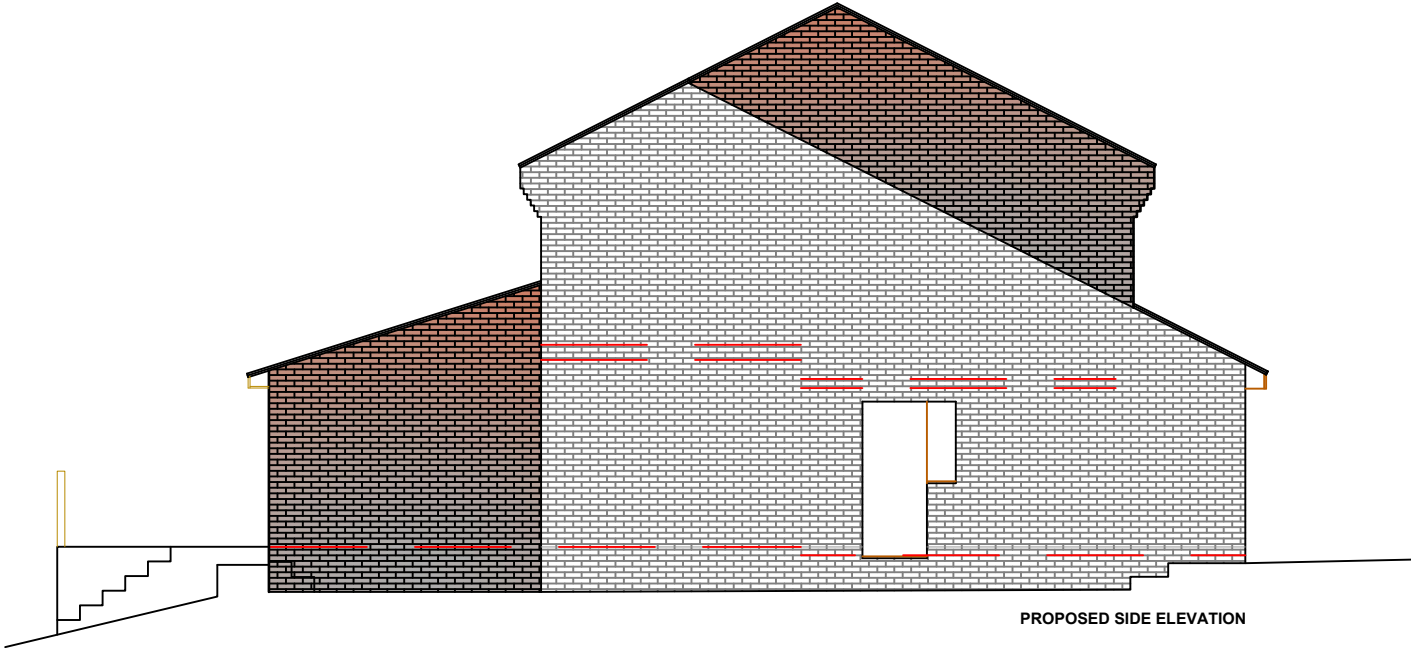

PROPOSED SIDE ELEVATION

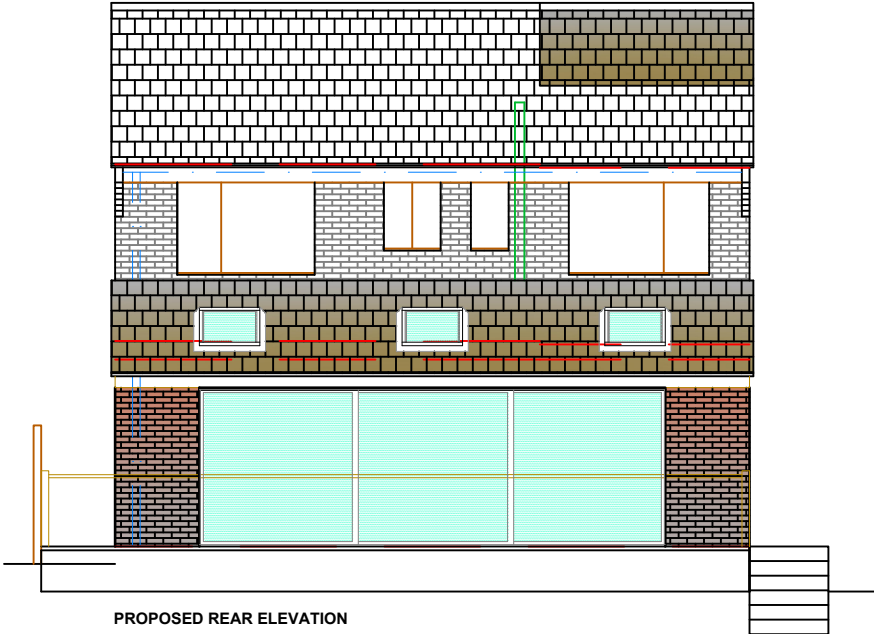

PROPOSED REAR ELEVATION

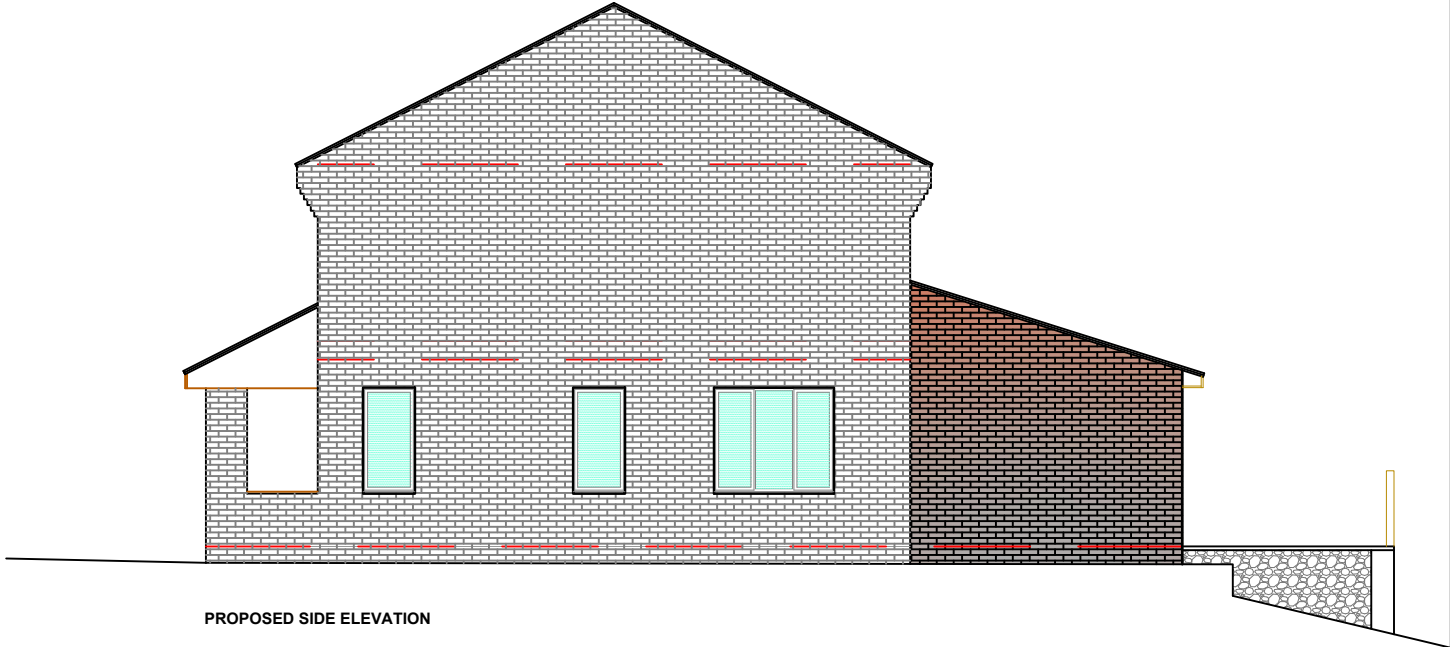

PROPOSED SIDE ELEVATION

EDIFICE

Building Consultants Limited

email: nick@edificebc.co.uk mobile: 07917125231

Architecture Project Management Consultancy

All levels and dimensions must be checked on site by contractor prior to commencement of works. Any variations must be reported to Edifice BC Ltd.

All information hereon in is the copyright of Edifice BC Ltd. Copying in full or in part is forbidden without the written permission from Edifice BC Ltd.

PROJECT

Proposed Development at:
26 Linglongs Avenue
Whaley Bridge
High Peak

DRAWING TITLE

Proposed Elevations Overview

Planning

CLIENT

Mr and Mrs Carroll

DATE	Mar '23	DRAWING No	REV
DRAWN BY	NH	829-4.01	A
SCALE	1:100@A3		