

Elevation Materials Legend



New brickwork
Colour - Buff
to match the existing



Existing Brickwork
Colour - Buff



New Concrete Roof Tiles
Colour - Light Brown
to match the existing



Existing Concrete Roof Tiles
Colour - Light Brown

Windows to be uPVC - Black, including changing the existing windows

Fasica and Soffit Boards to be uPVC - Black to match the windows

Rainwater and exposed waste Goods to be uPVC
Round profile
Colour Black


Form pitched roof with matching profile to the main building roof

Eaves detail to match the existing house profile and size

Brickwork Verge detail to match the main building

Existing Mono pitched front roof to the front elevation to be cut back to suit the new first floor extension and be retained below

Proposed roof to be no higher than the existing main house ridge

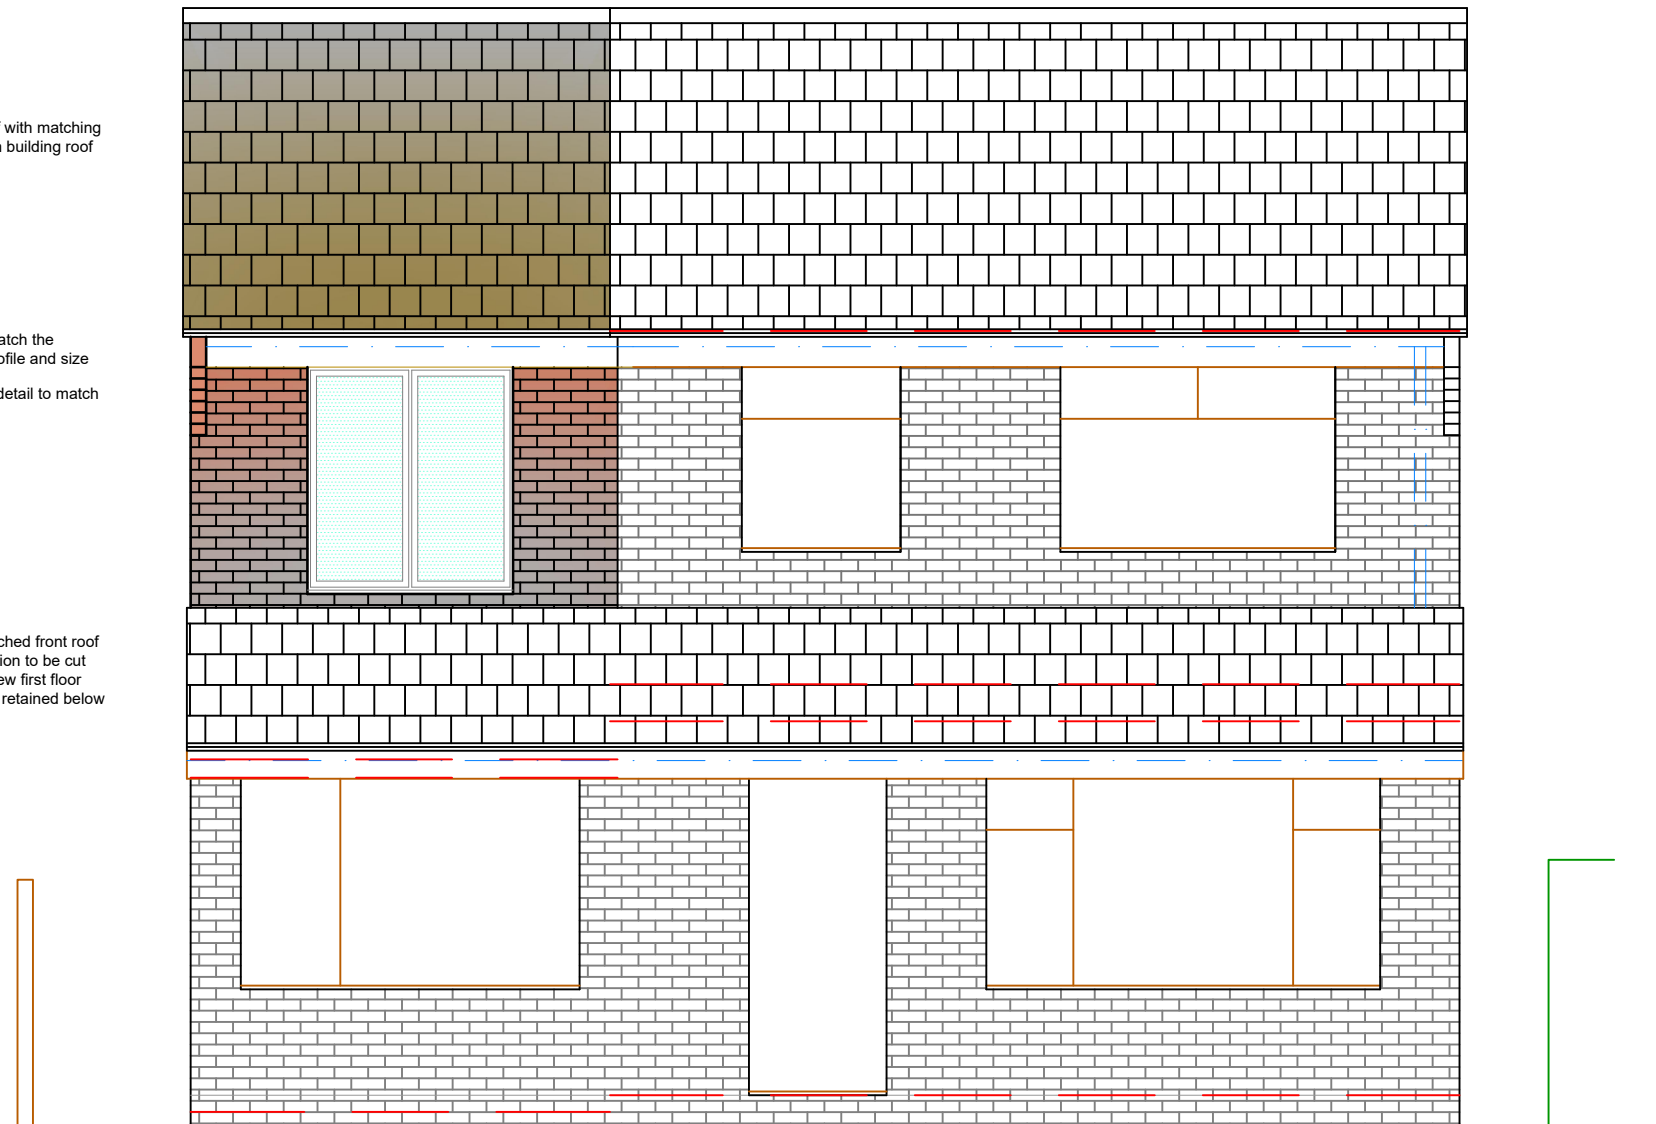

PROPOSED FRONT ELEVATION

EDIFICE Building Consultants Limited
email: nick@edificebc.co.uk mobile: 07917125231

Architecture Project Management Consultancy

All levels and dimensions must be checked on site by contractor prior to commencement of works. Any variations must be reported to Edifice BC Ltd.
All information herein is in the copyright of Edifice BC Ltd. Copying in full or in part is forbidden without the written permission from Edifice BC Ltd.

PROJECT	
---------	--

Proposed Development at:
26 Linglongs Avenue
Whaley Bridge
High Peak

DRAWING TITLE

Proposed Front Elevation

Planning

	CLIENT
--	--------

Mr and Mrs Carroll

DATE Mar '23

DRAWN BY NH

SCALE 1:50@A3

DRAWING No

829-4.02

REV

A