


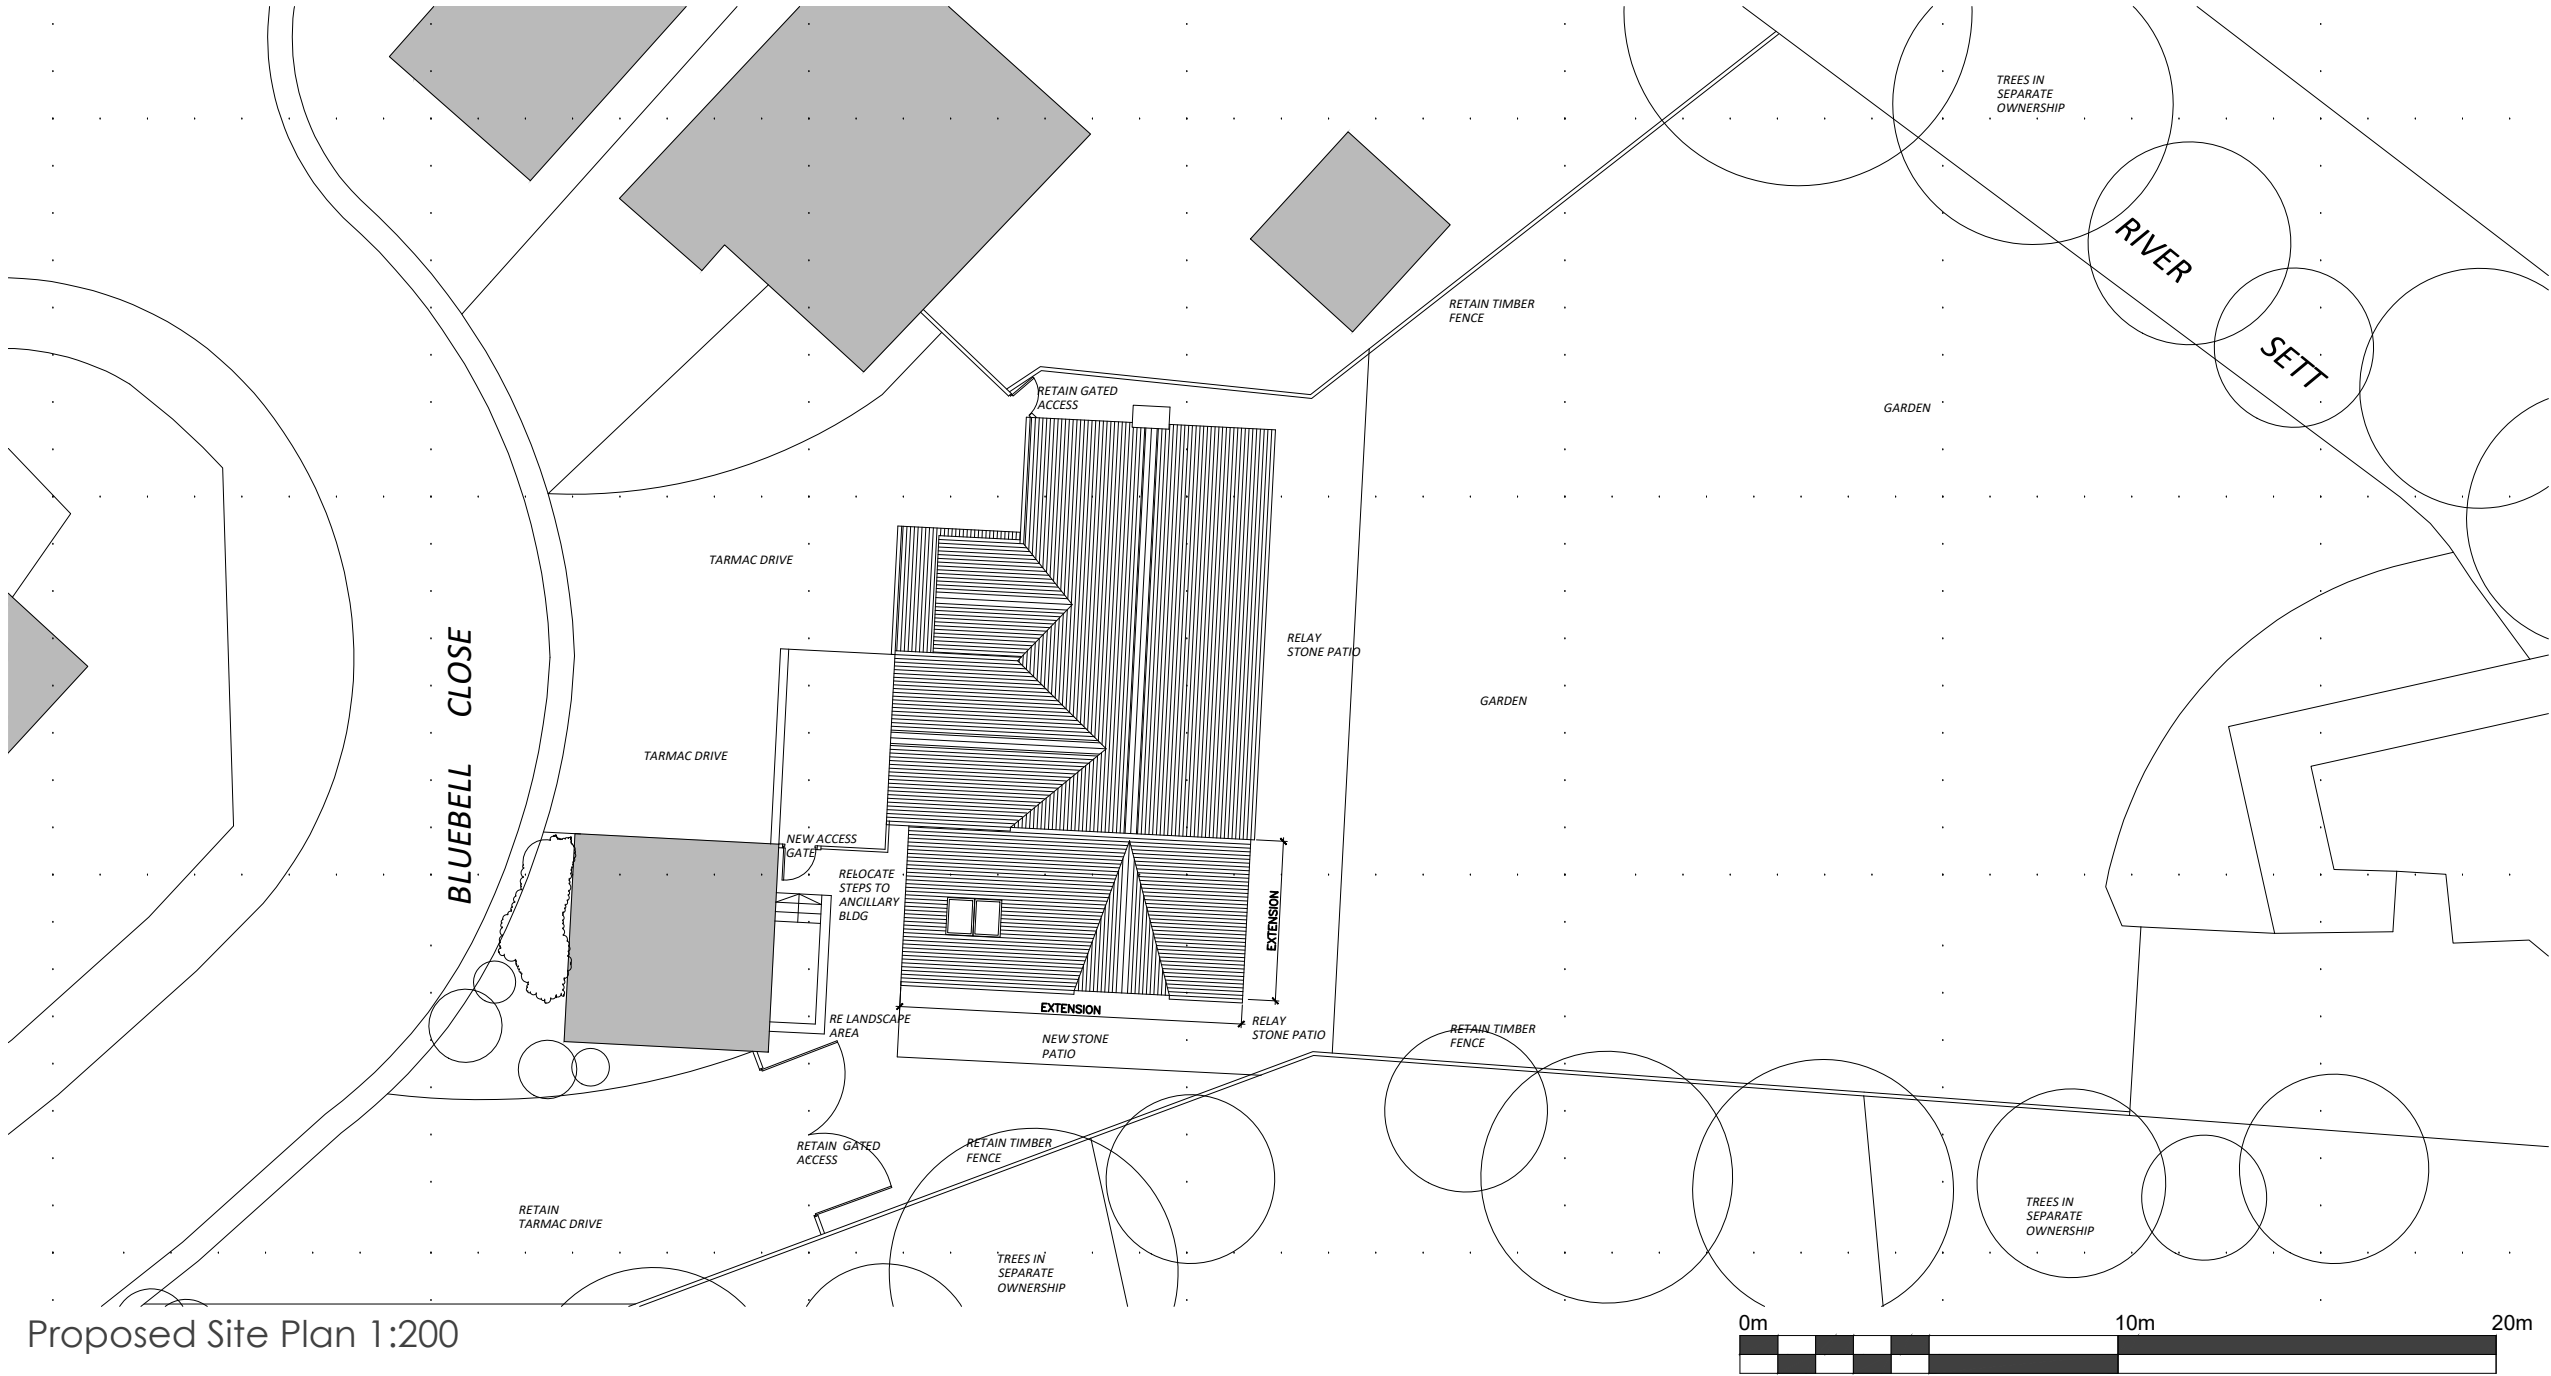

notes |



rev. description |

client		Mr & Mrs Goman
project		EXTENSION 2 Bluebell Close Hayfield
drawing title		PROPOSED SITE PLAN
drawing number		SW376- 003
revision		-
drawing status		PLANNING
scale		1:200 @A3
date		Feb 23
drawn by		CW
checked by		JS