




notes |

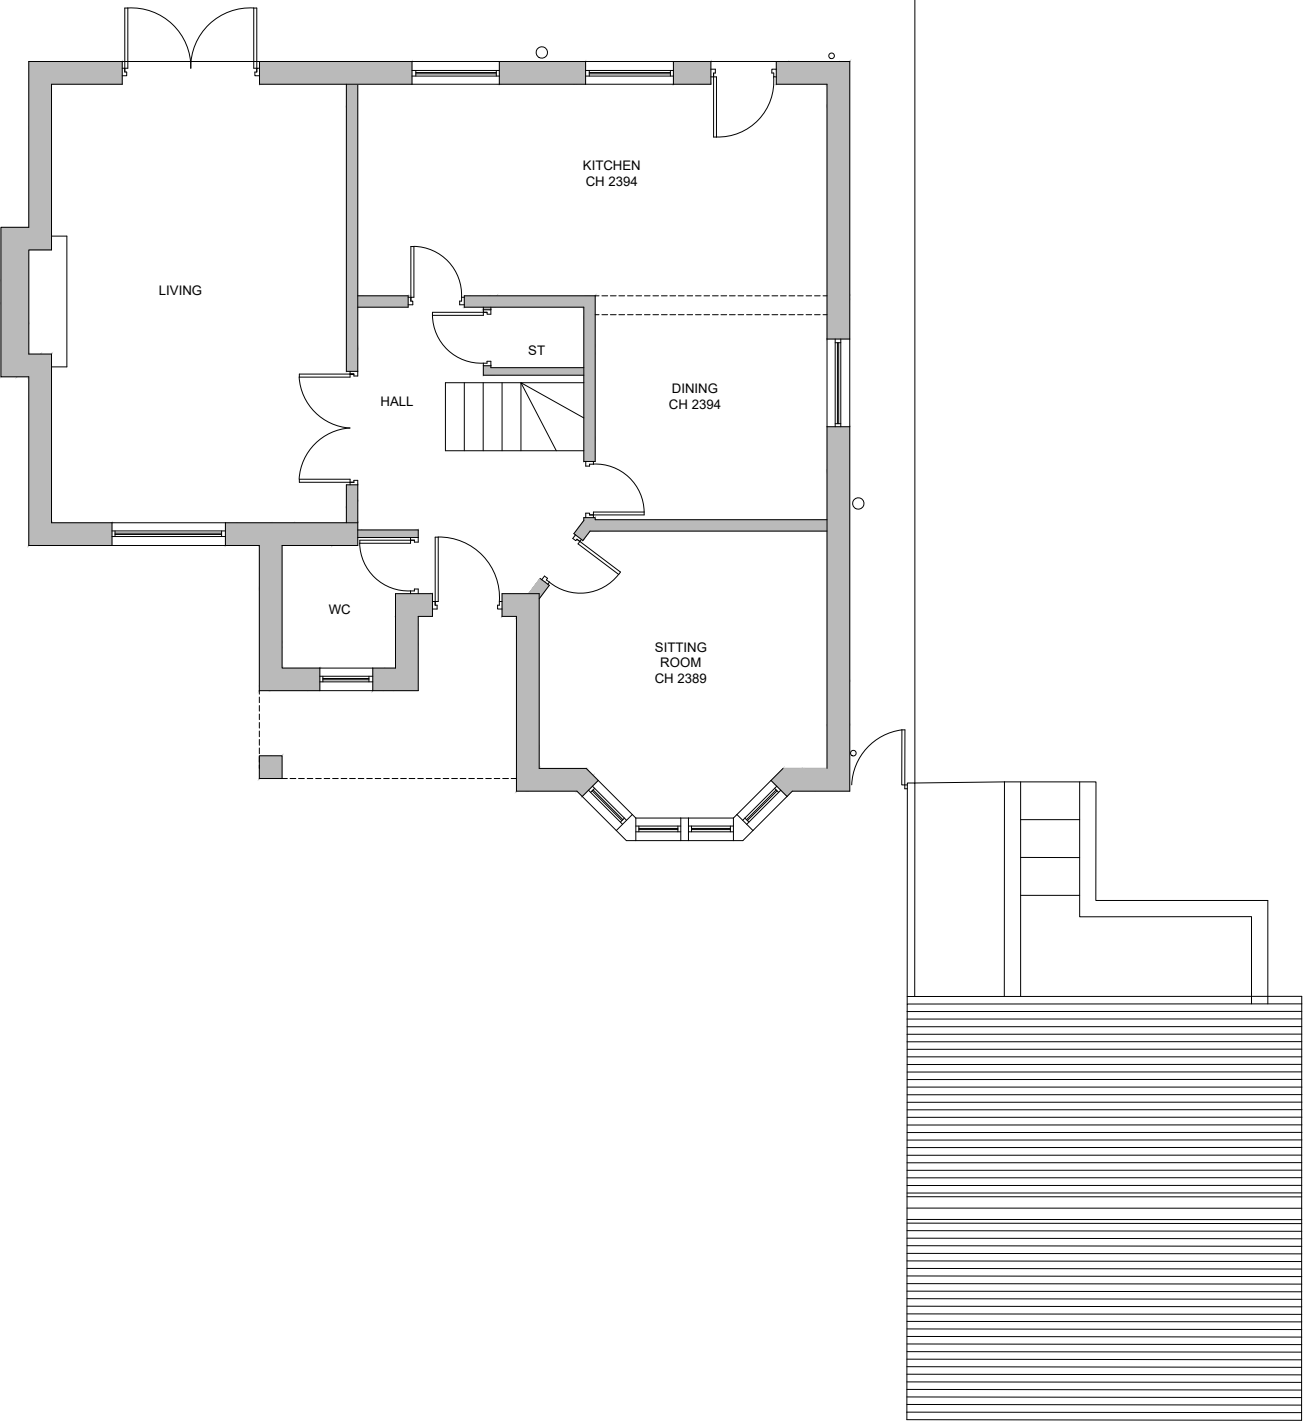

Existing Ground Floor Plan 1:100

rev. description |

client	Mr & Mrs Goman
project	EXTENSION 2 Bluebell Close Hayfield
drawing title	EXISTING GROUND FLOOR PLAN
drawing number	SW376- 004
revision	-
drawing status	PLANNING
scale	1:100 @A3
date	Feb 23
drawn by	CW
checked by	JS