


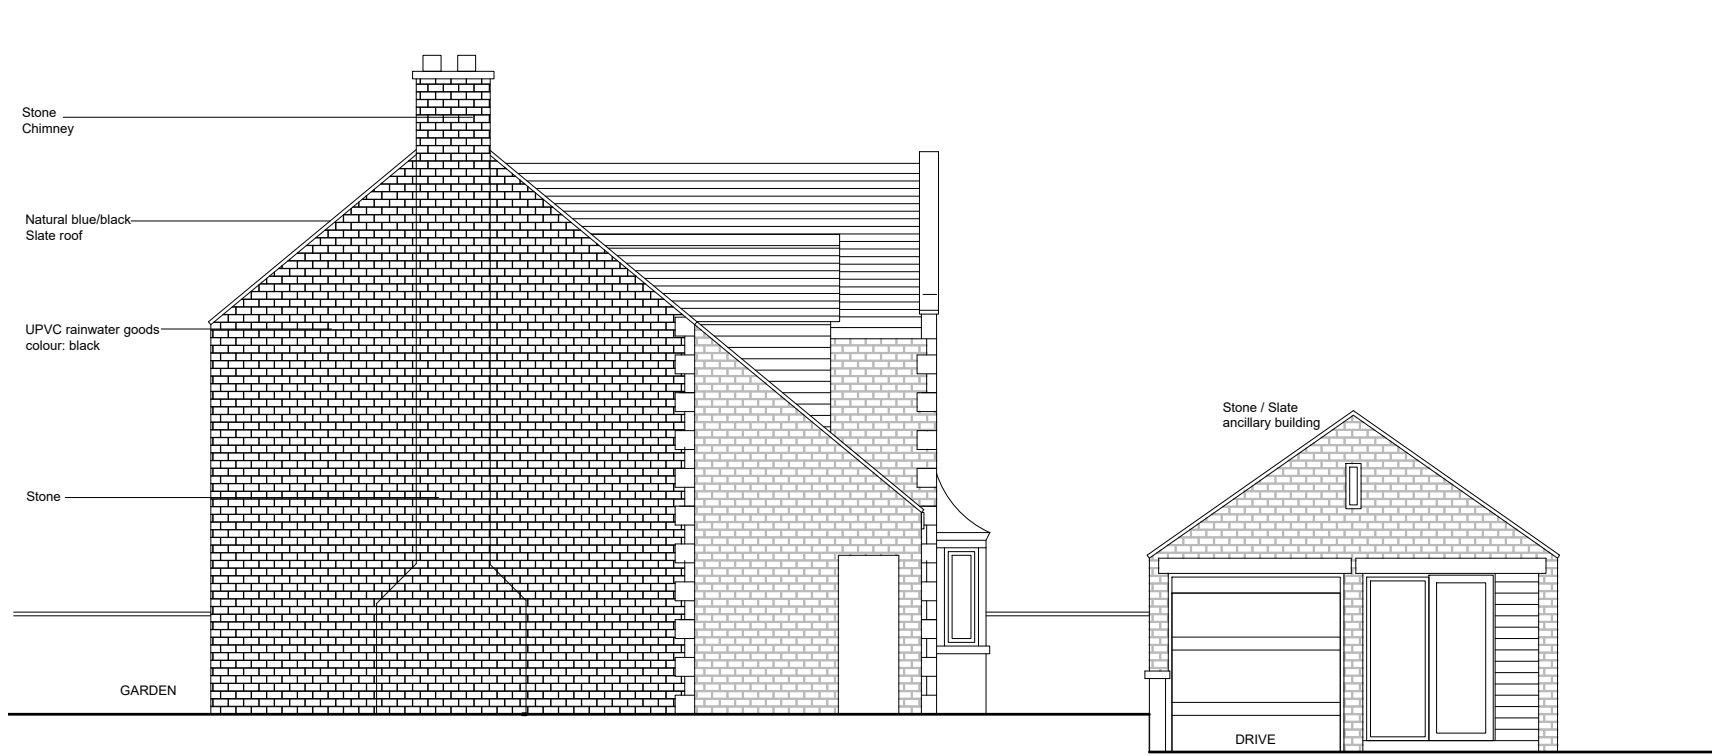

Existing North Elevation (side)1:100



Existing South Elevation (side)1:100



notes |



rev. description |

client	Mr & Mrs Goman
project	EXTENSION 2 Bluebell Close Hayfield
drawing title	EXISTING ELEVATIONS SHEET 2
drawing number	SW376- 006
revision	-
drawing status	PLANNING
scale	1:100 @A3
date	Feb 23
drawn by	CW
checked by	JS