




notes |



Proposed East Elevation (front)1:100

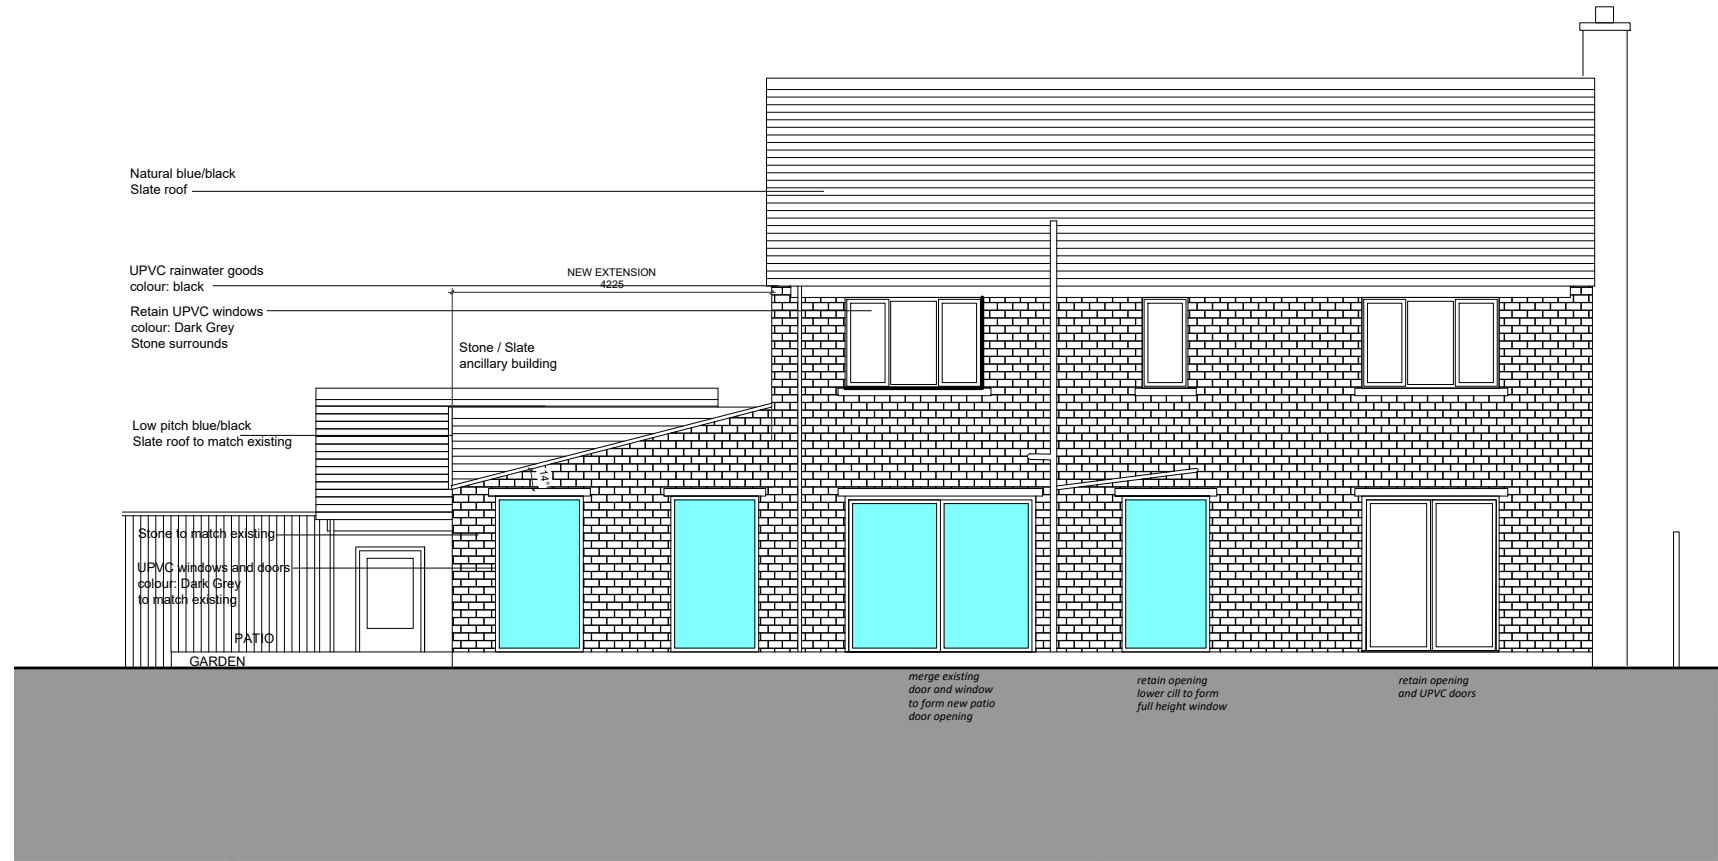

Proposed West Elevation (rear)1:100



rev. description |

client	Mr & Mrs Goman
project	EXTENSION 2 Bluebell Close Hayfield
drawing title	PROPOSED ELEVATIONS sheet 1
drawing number	SW376- 008
revision	-
drawing status	PLANNING
scale	1:100 @A3
date	Feb 23
drawn by	CW
checked by	JS