




notes | _____

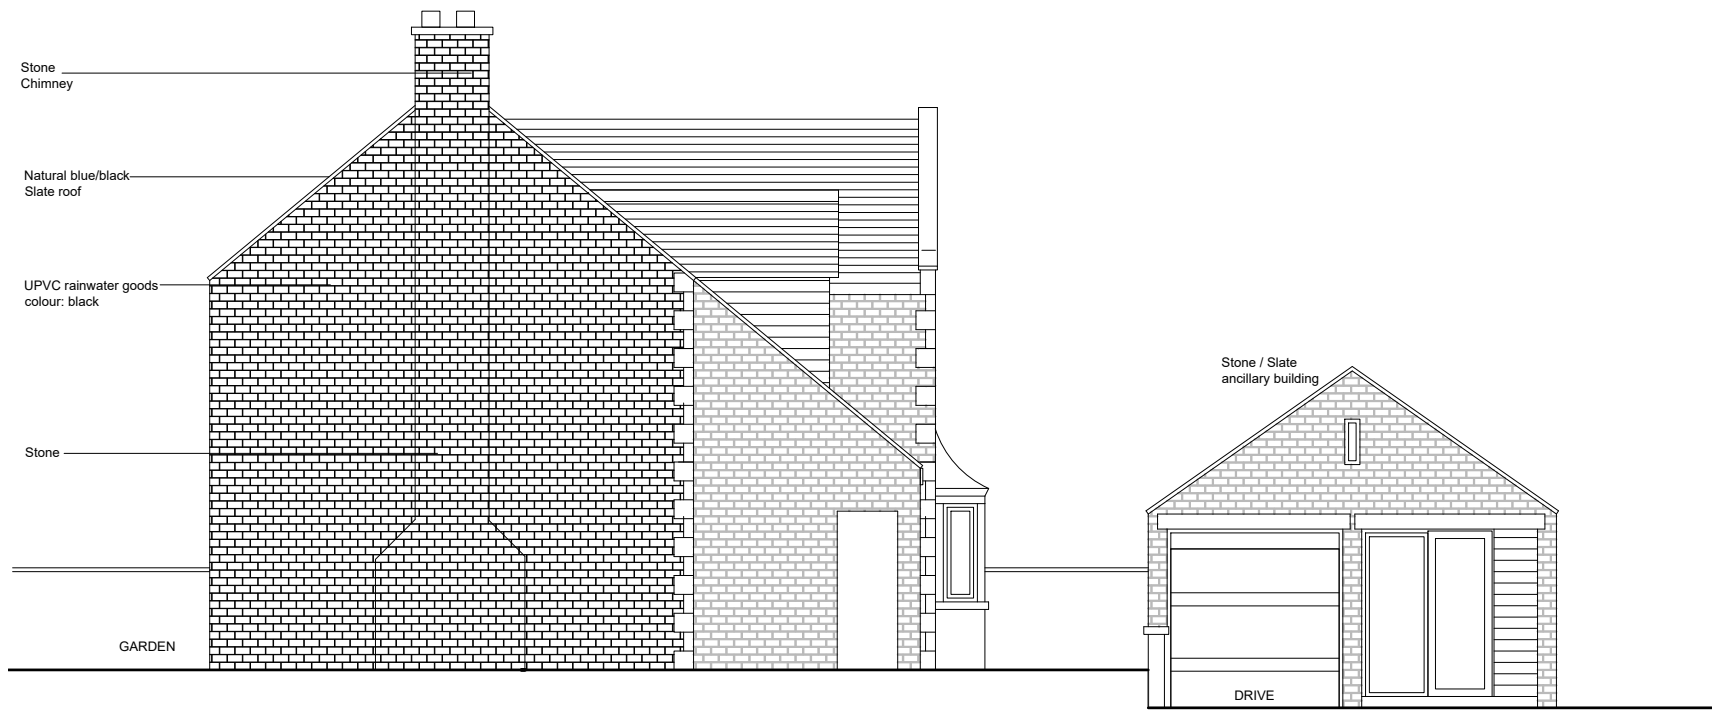

Proposed North Elevation (side) 1:100



Proposed South Elevation (side) 1:100

rev. description | _____

client | Mr & Mrs Goman

project | EXTENSION
2 Bluebell Close
Hayfield

drawing title | PROPOSED ELEVATIONS
SHEET 2

drawing number | SW376- 009

revision | -

drawing status | PLANNING

scale | 1:100 @A3

date | Feb 23

drawn by | CW

checked by | JS