
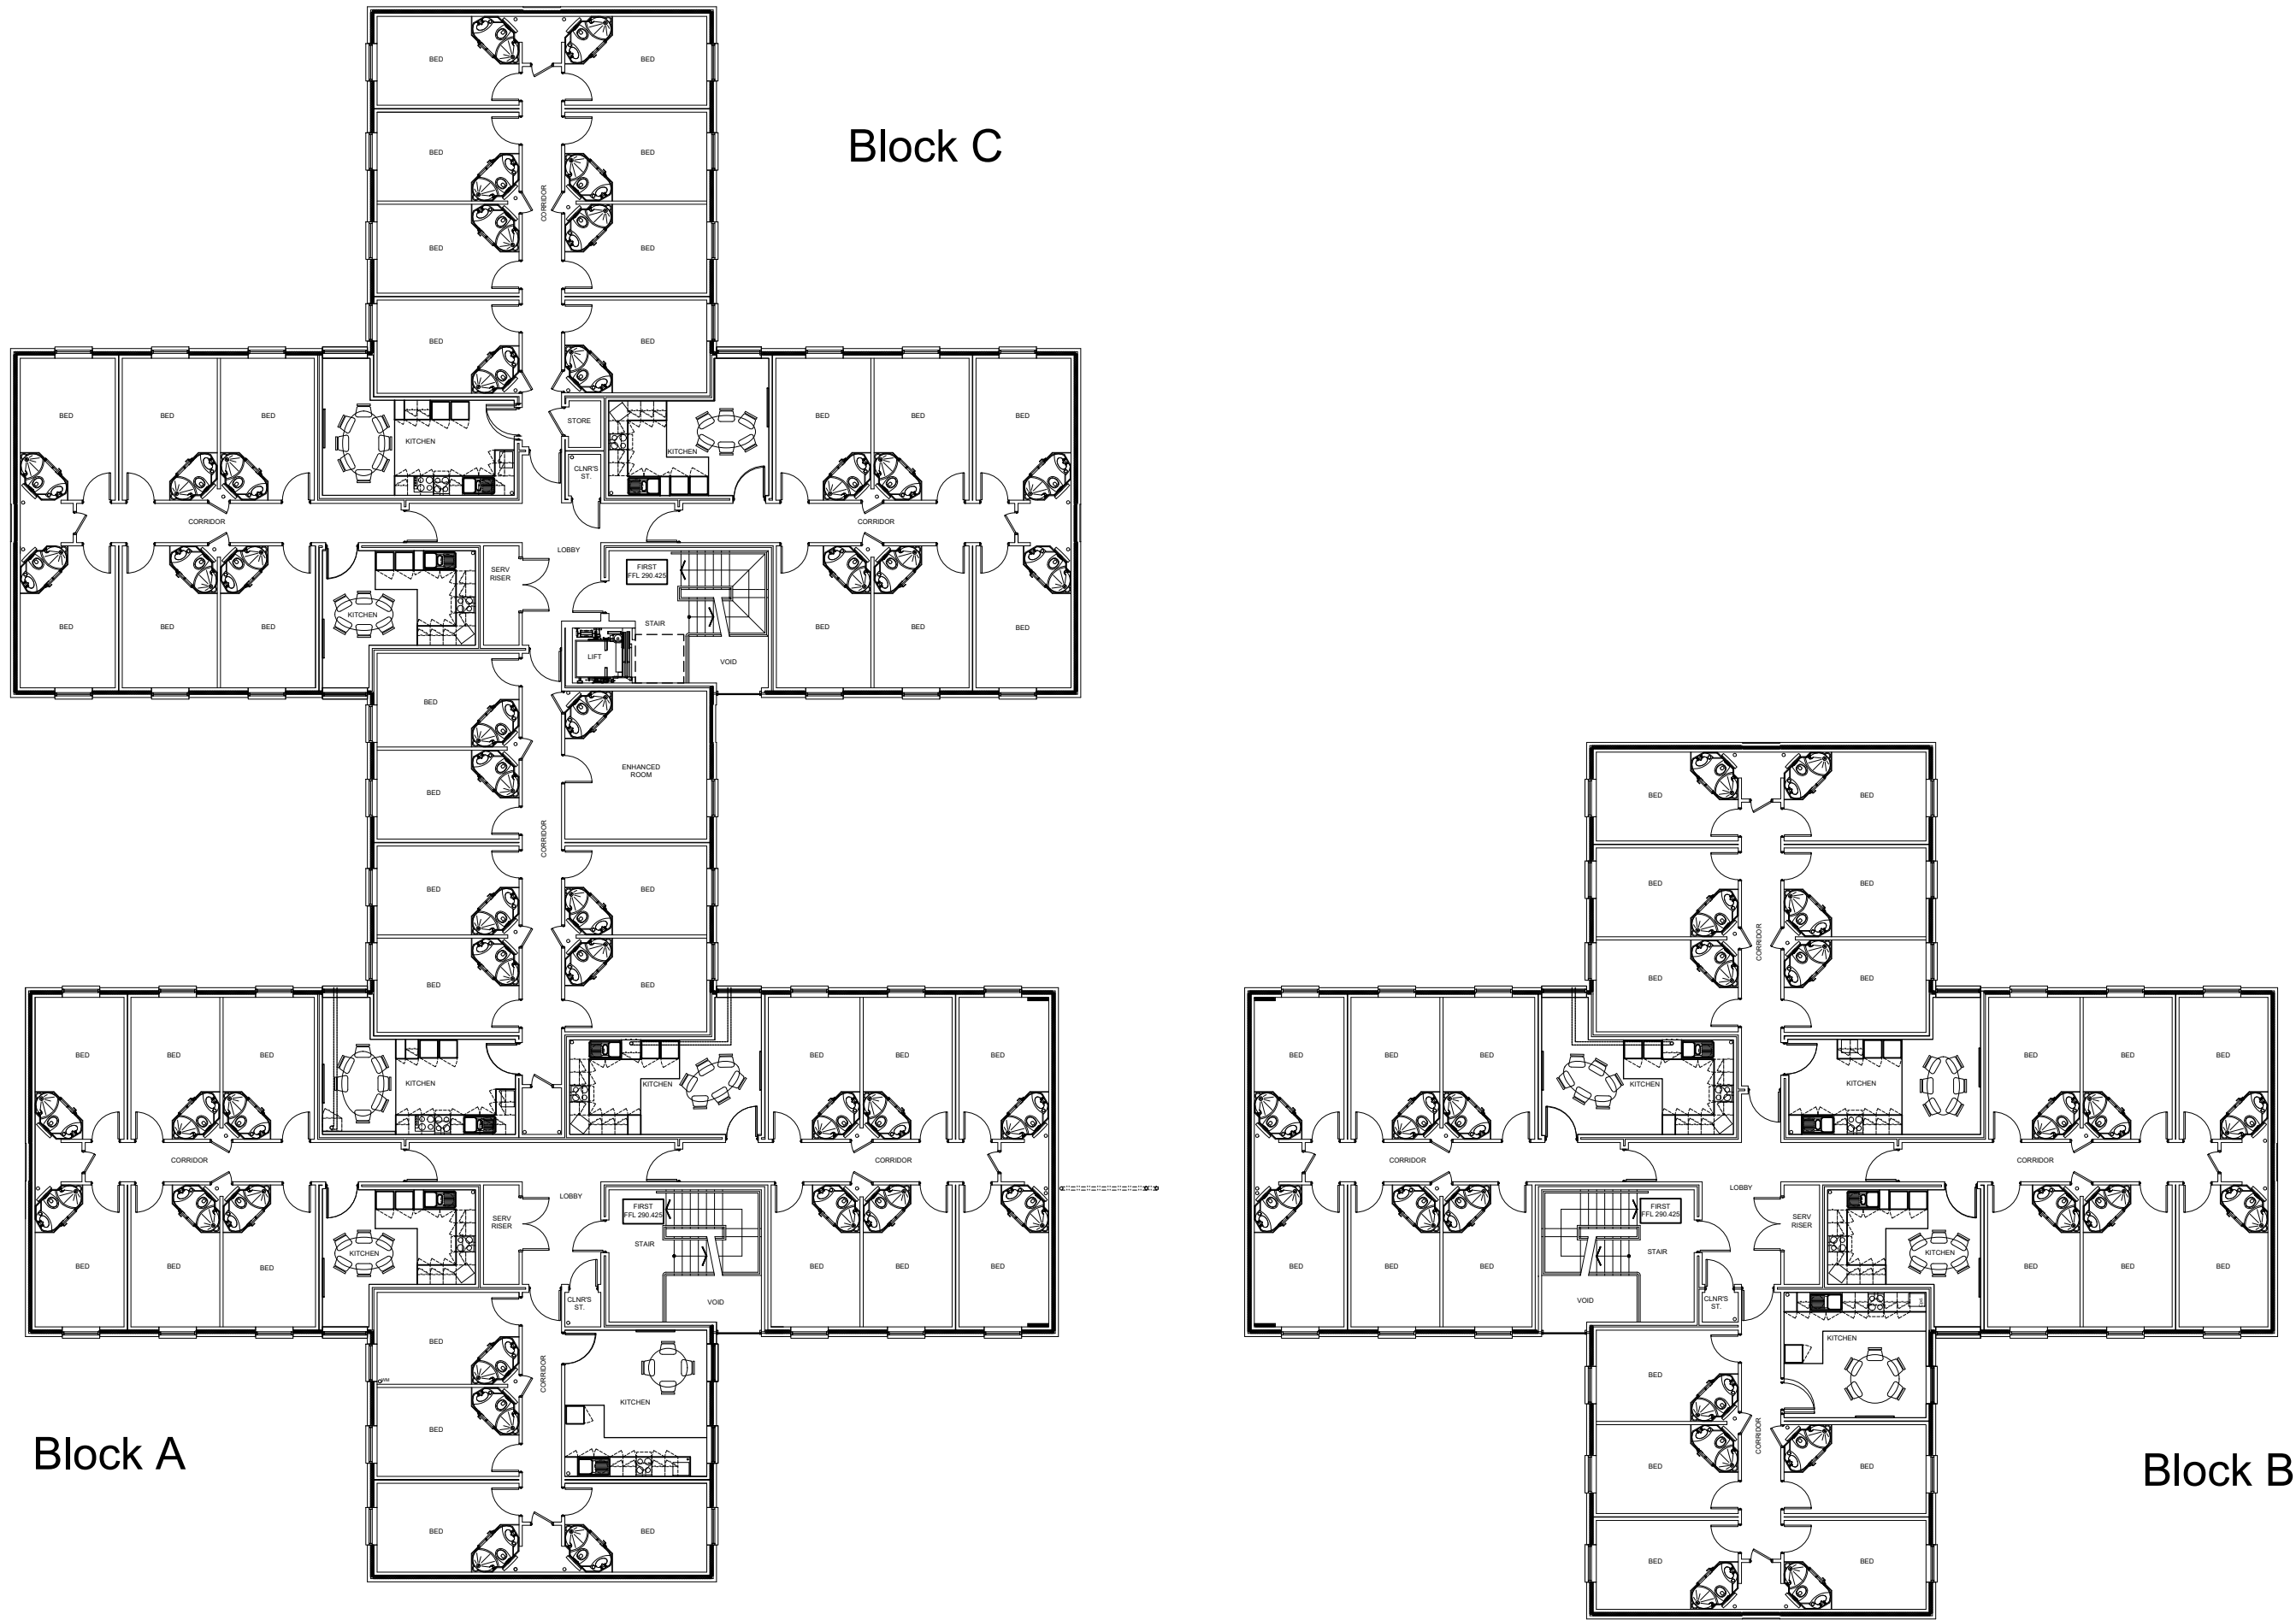


FIRST FLOOR PLAN

SCALE 1:200@A2

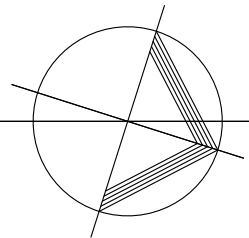

This drawing is the property of
CHURCH LUKAS LIMITED.
Copyright is reserved by them and the drawing is issued on the
condition that it is not copied, reproduced, retained or disclosed to any
unauthorised person, either wholly or in part without the consent in
writing of:
CHURCH LUKAS LIMITED
Imperial Building, 20 Victoria Street,
Nottingham, NG1 2EX
T: (0115) 941 0522. F: (0115) 941 0533

NOTES:
REFER TO:
CHURCH LUKAS (22) SERIES DRAWINGS FOR BEDROOM
LAYOUTS.
SPECIALIST SUB CONTRACTORS DRAWINGS FOR KITCHEN
LAYOUTS.

REV	DATE	DESCRIPTION	BY	CHKD
5	01.08.04	FINAL CONSTRUCTION	REM	
4	15.11.04	Drawing amended in line with layout amendments to latest (21) series drawings	LRP	
3	03.09.04	Levels amended in line with building being raised 75mm	LRP	
2	25.08.04	Amended in line with (21)series drawings	LRP	
1	14.07.04	Plan ammended to incorporate accurate construction & services information for construction issue.	GMT	
FINAL CONSTRUCTION				

CLIENT

E:\PCL \Y\CAD-ds-to\Drawing sheets\Logos\Bluestone.jpg

CONSULTANT ARCHITECT

IMPERIAL BUILDING
20 VICTORIA STREET
NOTTINGHAM NG1
2EX
T: 0115 941 0522
F: 0115 941 0533
www.churchlukas.com

PROJECT TITLE			
STUDENT ACCOMMODATION BRIDGE STREET, BUXTON			
DRAWING TITLE			
PROPOSED PLANS FIRST FLOOR			
PROJECT NO.	DWG NO.	REVISION	
23208	(20)005	5	
SCALE	DRAWN	CHECKED	DATE
1:200@A2	REM		28.06.04

E:\CLAD R\23208\CAD\Drawings\20\Series\20\005.dwg
COPYRIGHT © 2004 CHURCH LUKAS LIMITED. ALL RIGHTS RESERVED.