


NOTES:

REFER TO:
CHURCH LUKAS (22) SERIES DRAWINGS FOR BEDROOM LAYOUTS.
SPECIALIST SUB CONTRACTORS DRAWINGS FOR KITCHEN LAYOUTS.

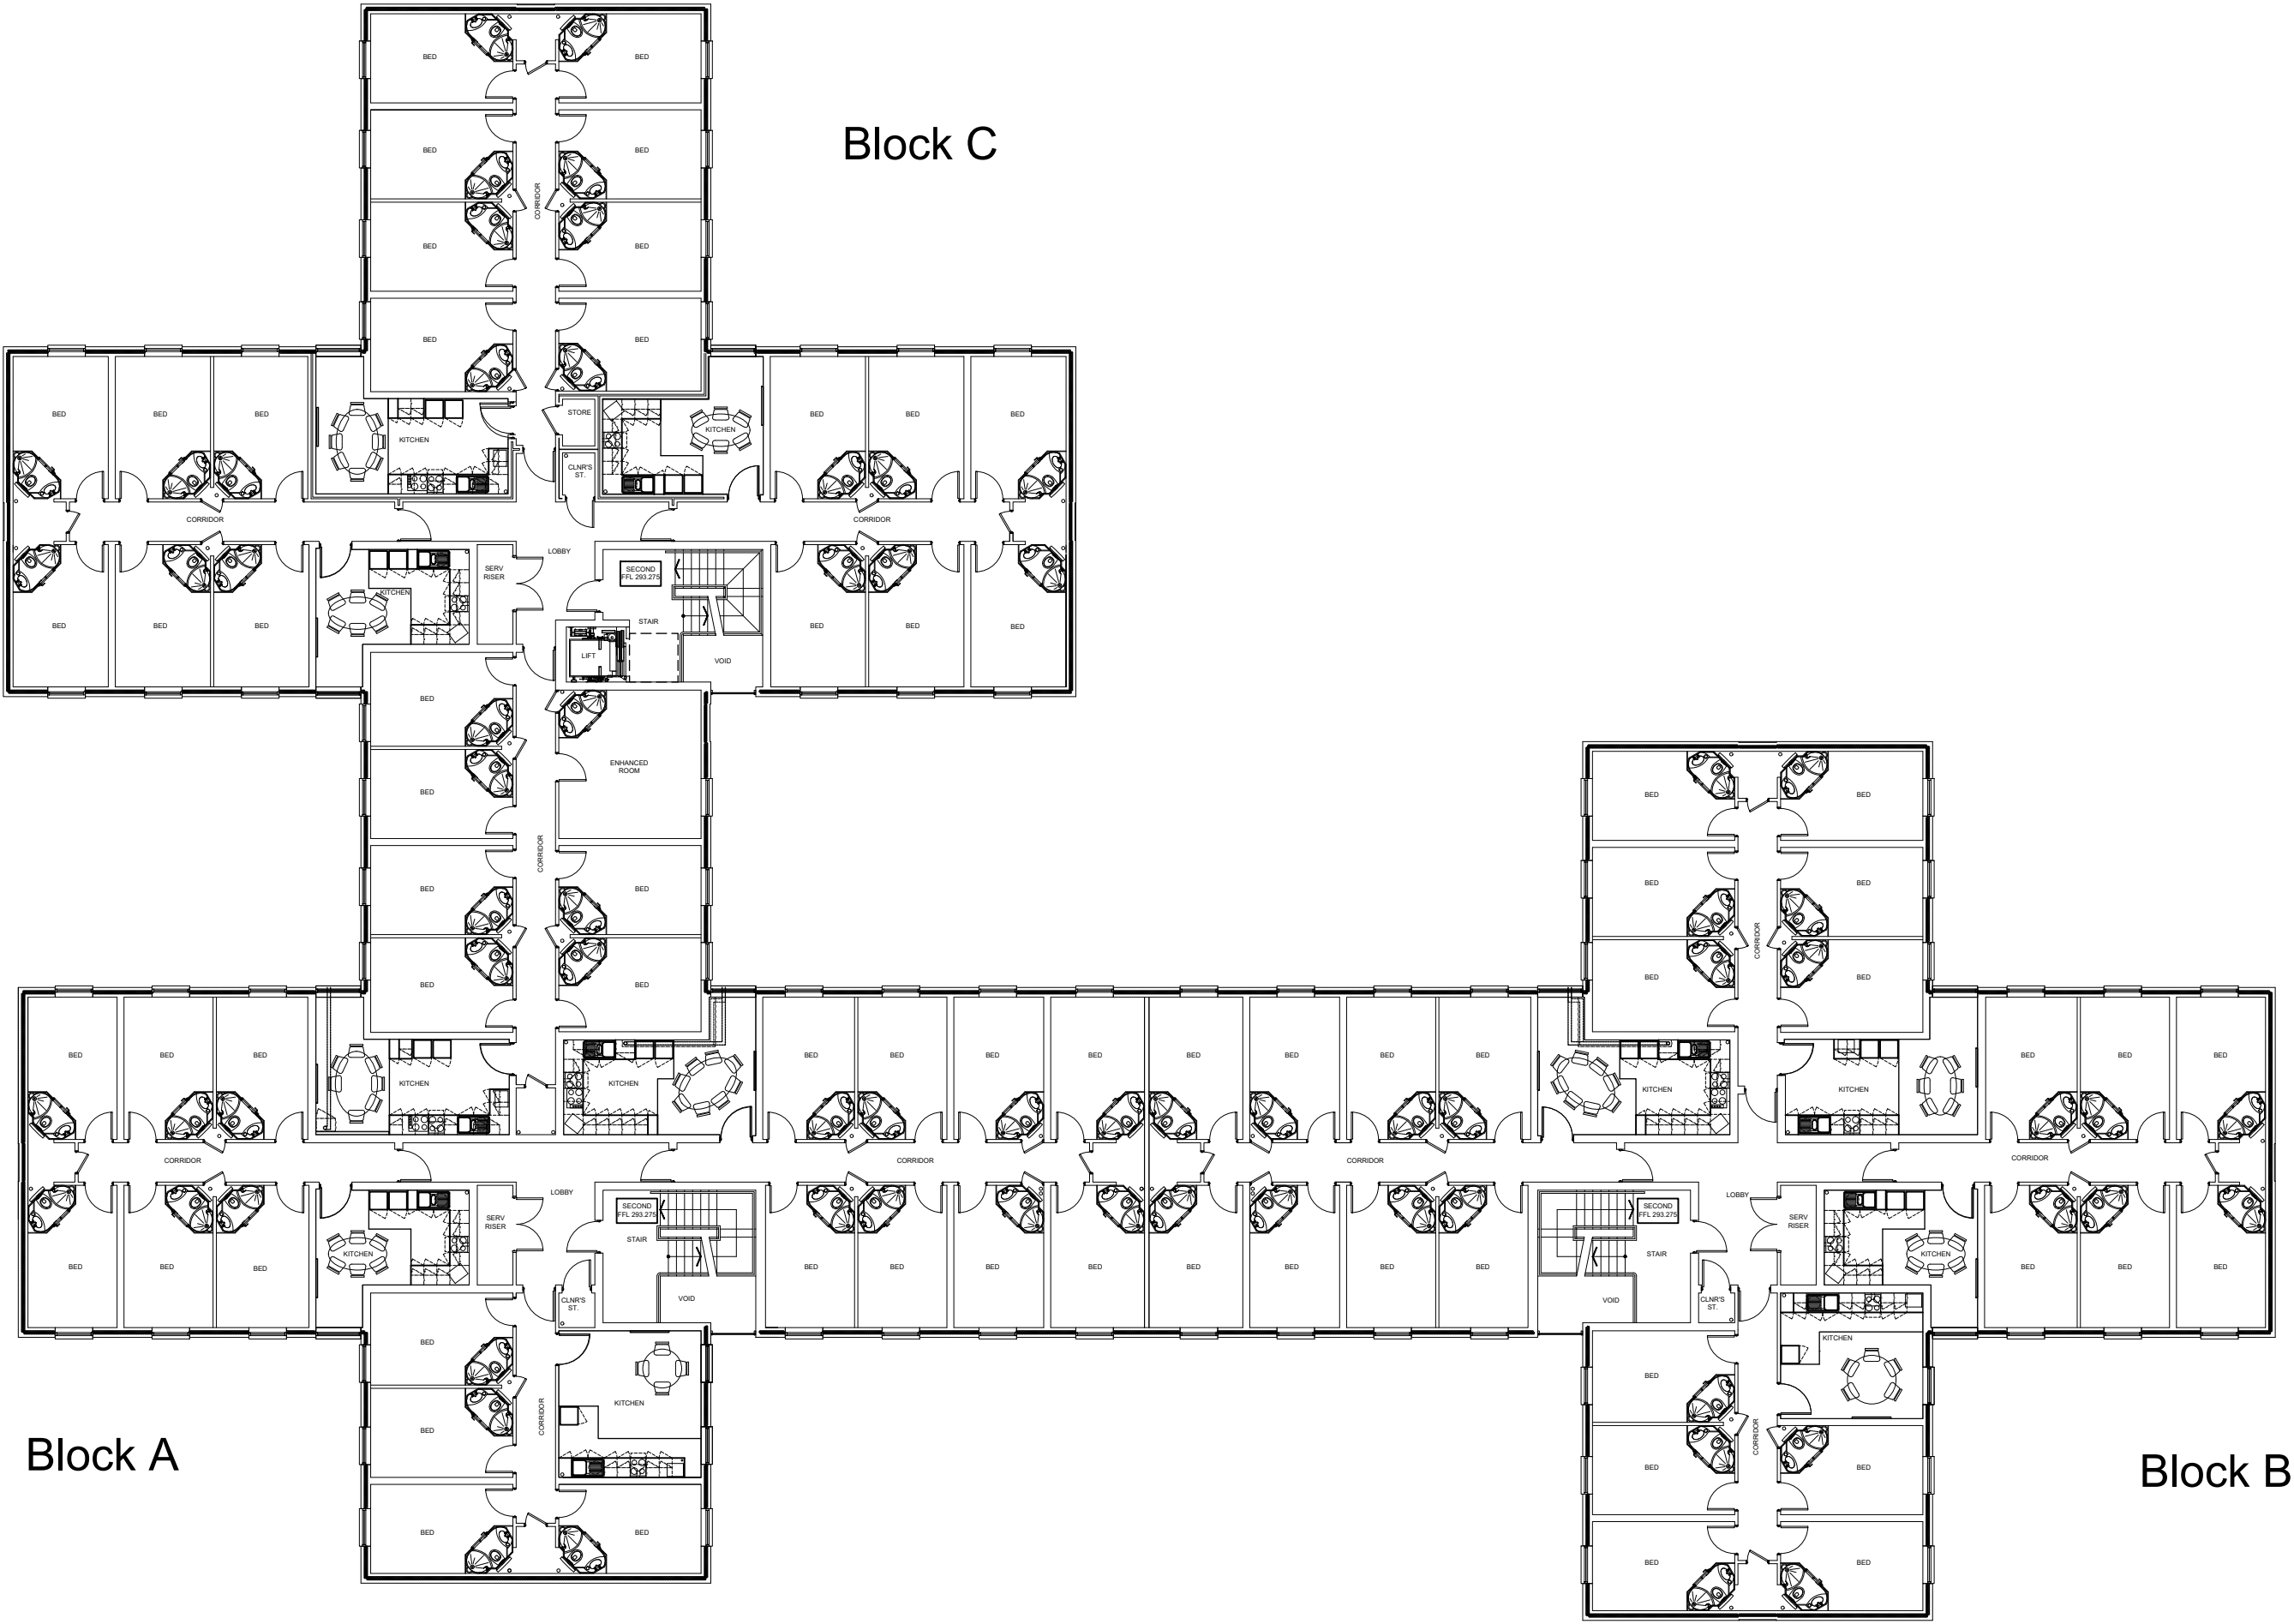

REV	DATE	DESCRIPTION	BY	CHKD
5	01.08.04	FINAL CONSTRUCTION	REM	
4	15.11.04	Drawing amended in line with layout amendments to latest (21) series drawings	LRP	
3	03.09.04	Levels amended in line with building being raised 75mm	LRP	
2	25.08.04	Amended in line with (21)series drawings	LRP	
1	14.07.04	Plan amended to incorporate accurate construction & services information for construction issue.	GMT	
FINAL CONSTRUCTION				
CLIENT				
E:\PCL Y\CAD-data\Drawing sheets\Logos\Bluestone.jpg				

CONSULTANT ARCHITECT

E:\PCL Y\CAD-data\Drawing sheets\Logos\Superseded\CL logo_A1.jpg

ARCHITECTURE		INTERIOR DESIGN	BUILDING
IMPERIAL BUILDING		20 VICTORIA STREET	NOTTINGHAM NG1 2EX
T: 0115 941 0522		F: 0115 941 0533	www.churchlukas.com
PROJECT TITLE			
STUDENT ACCOMMODATION BRIDGE STREET, BUXTON			
DRAWING TITLE			
PROPOSED PLANS SECOND FLOOR			
PROJECT NO.	DWG NO.	REVISION	
23208	(20)006	5	
SCALE	DRAWN	CHECKED	DATE
1:200@A2	REM		28.06.04
E:\CLAD R\23208\CAD\Drawings\20\Series\20\006.dwg			
COPYRIGHT © 2005 CHURCH LUKAS LIMITED. ALL RIGHTS RESERVED.			

SECOND FLOOR PLAN

SCALE 1:200@A2

