
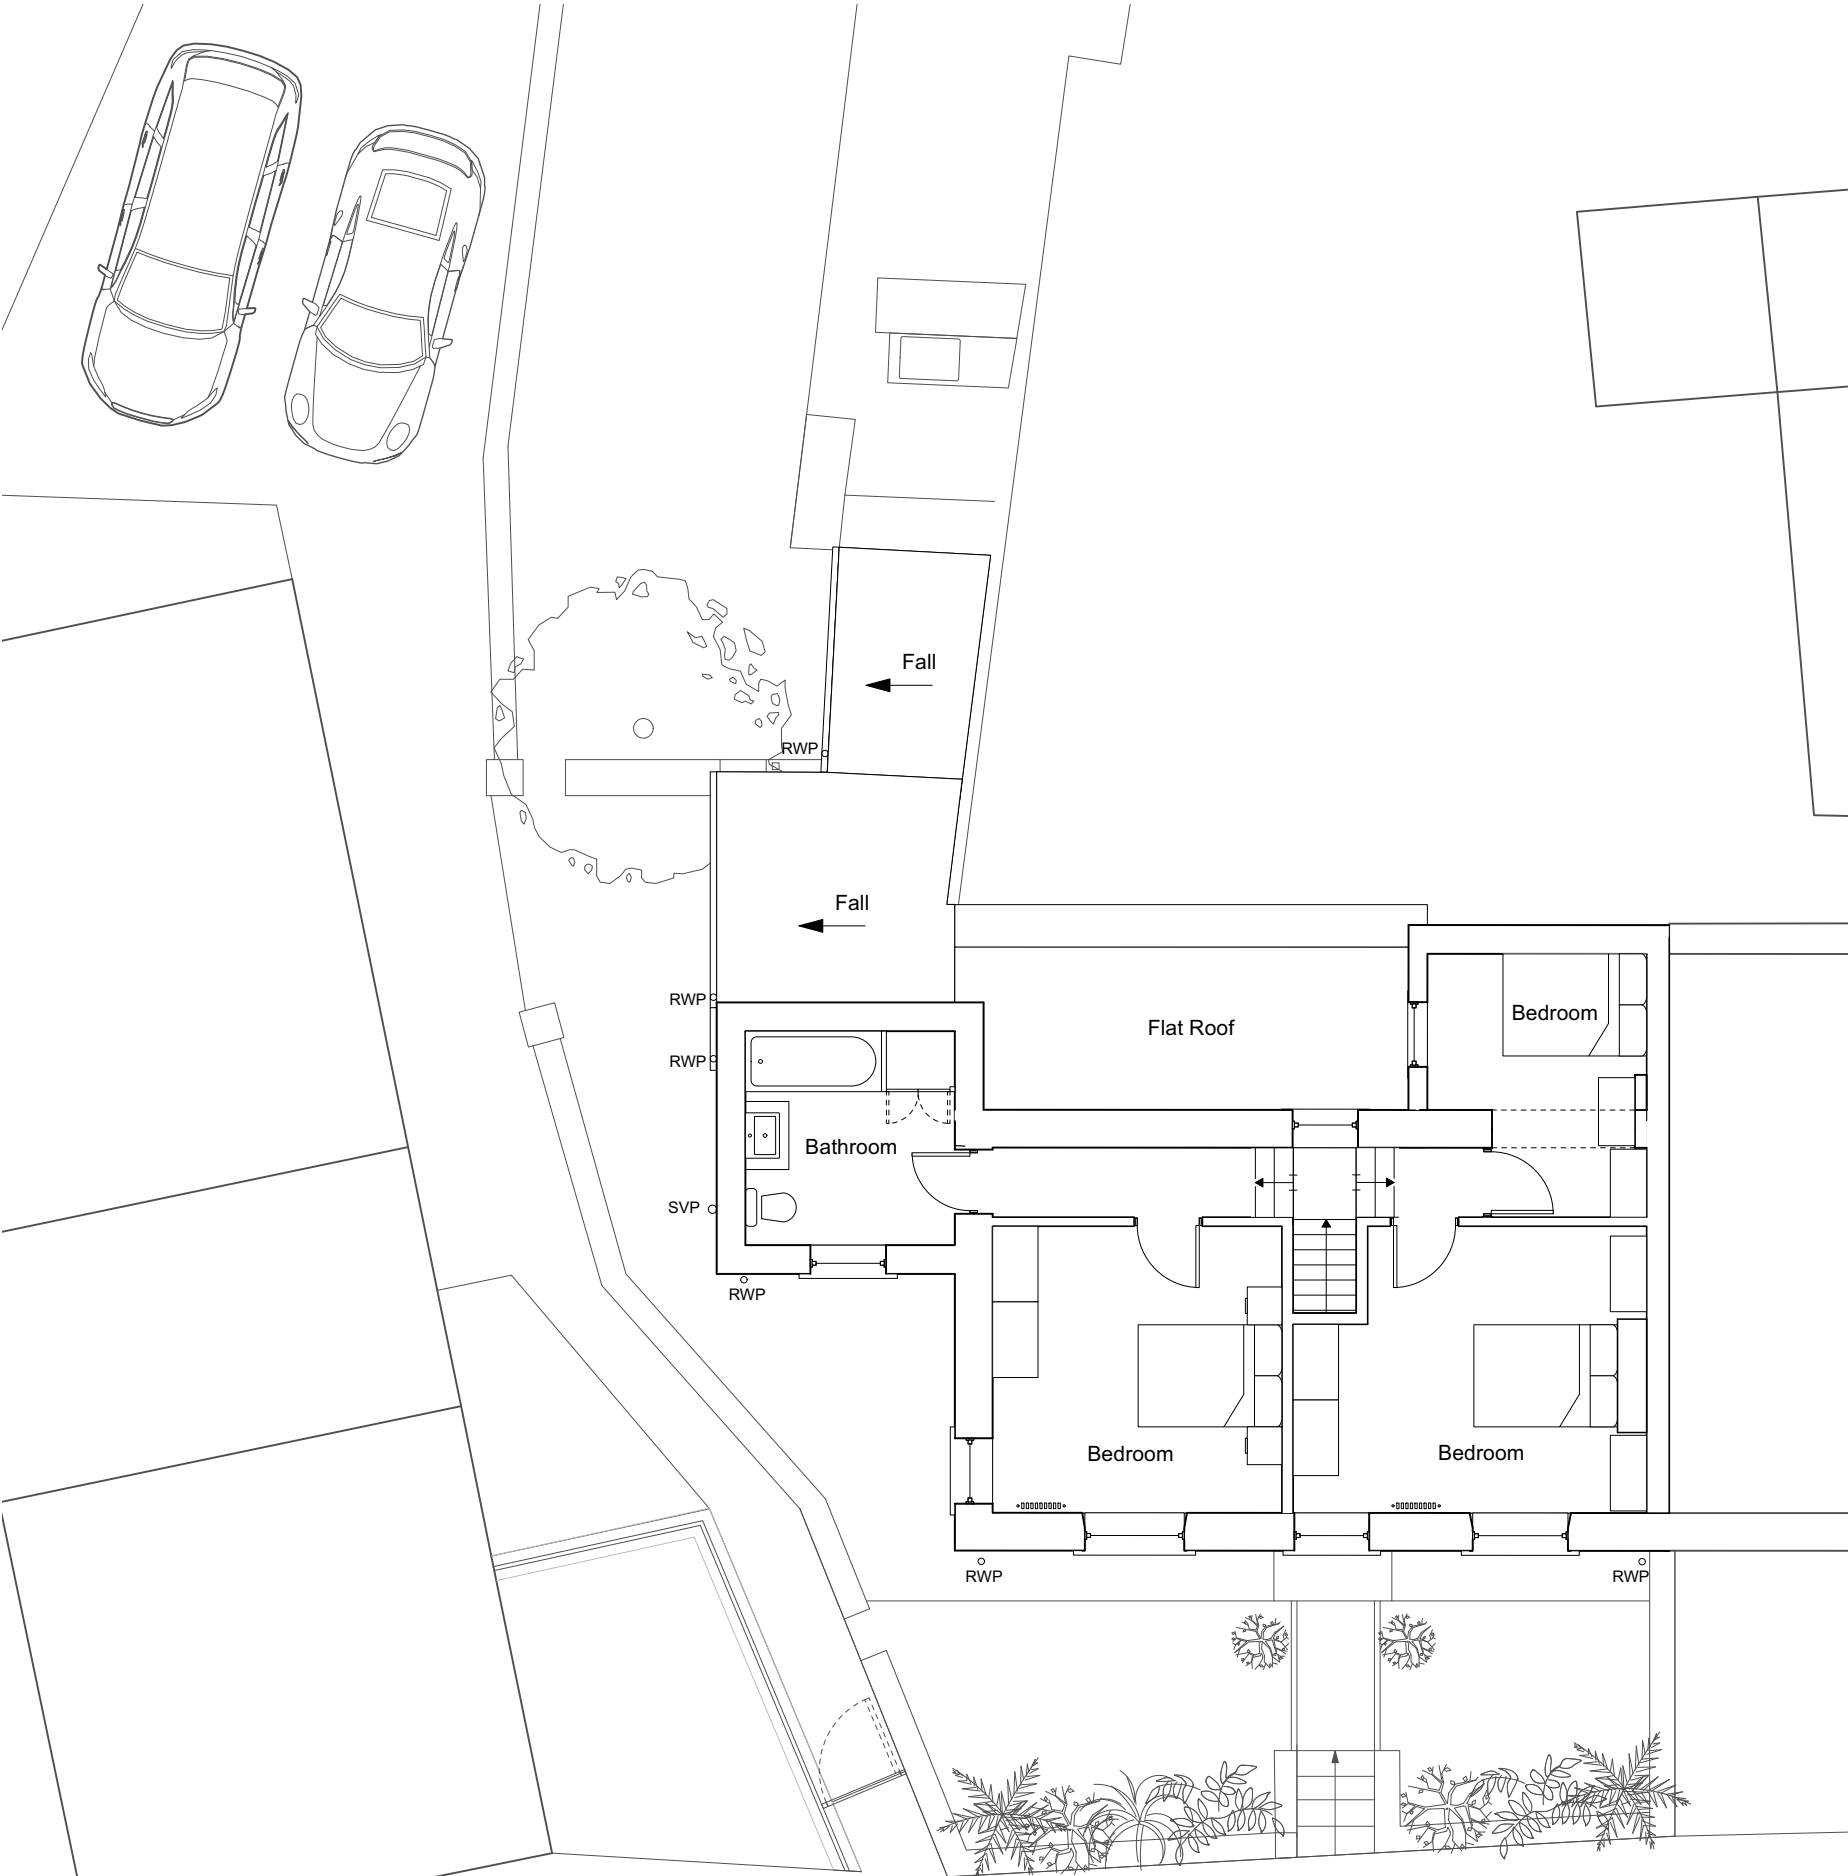


© Darwent Architecture Ltd. This drawing must not be copied or reproduced without consent. Unless marked as such, this drawing should not be used for Tender or Construction purposes. Figured dimensions only are to be taken from this drawing.
Contractor to check all dimensions and levels on site prior to commencement and inform architect in writing of any inaccuracies to drawings. All contractors are to be responsible for taking and checking all dimensions relative to their work. All noted dimensions are in millimetres unless stated otherwise. To be read in conjunction with all other consultants' drawings, specifications and schedules. In the event of uncertainty, please consult the Architect.

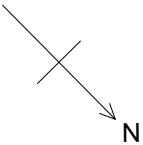

darwent architecture ltd ©

Trafalgar House, 5-7 High Lane, Chorlton-Cum-Hardy, Manchester, M21 9DJ
The Island, Castleton, Hope Valley, Derbyshire, S33 8WN
t (0161) 8813031
e info@darwentarchitecture.co.uk t (01433) 695560
Company number: 8246259 w www.darwentarchitecture.co.uk

PROJECT			
Steeple View, Church Brow, Chapel-en-le-Frith, SK23 0EU			
CLIENT			
Jo and Andy Cooper			
DWG. NO.		REVISION	DRAWN BY
411_ PL004	Existing First Floor Plan	-	CJ
DATE	ISSUE	SCALE	
April 2023	Planning Issue	1:100@A3	