






Existing Front Elevation

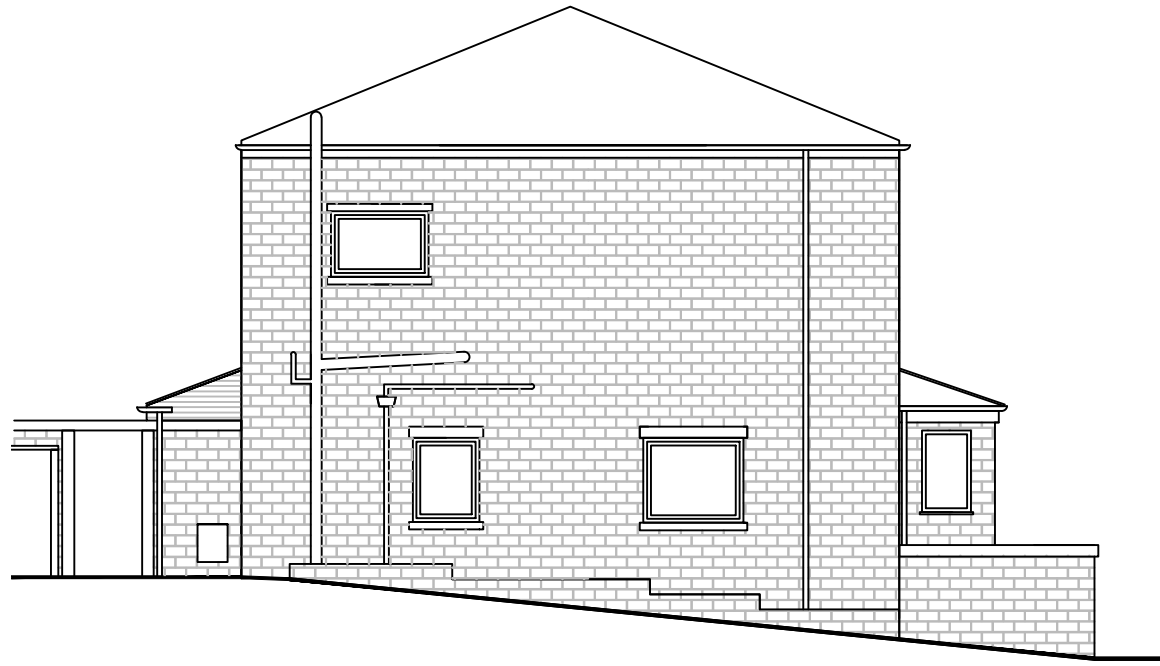


Existing Side Elevation

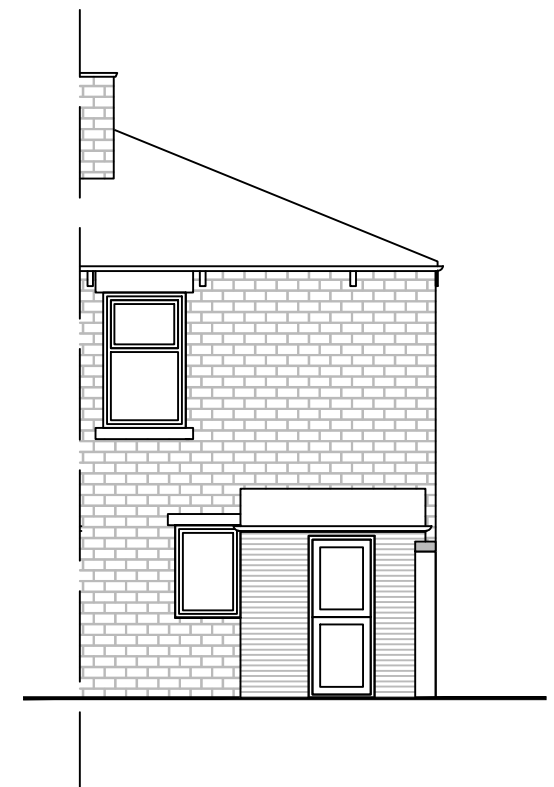


Existing Rear Elevation

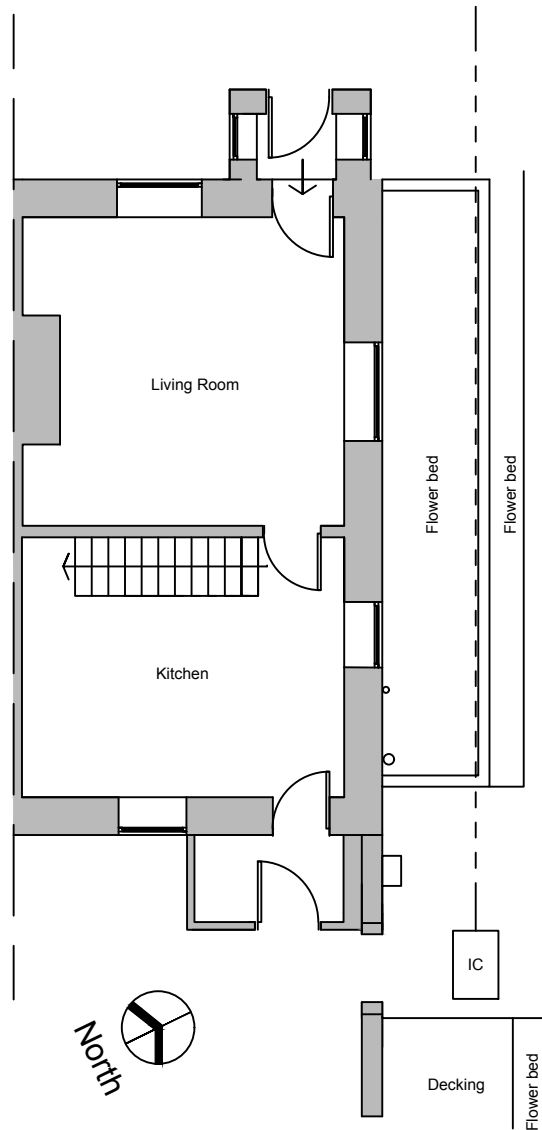

Existing Ground Floor Plan

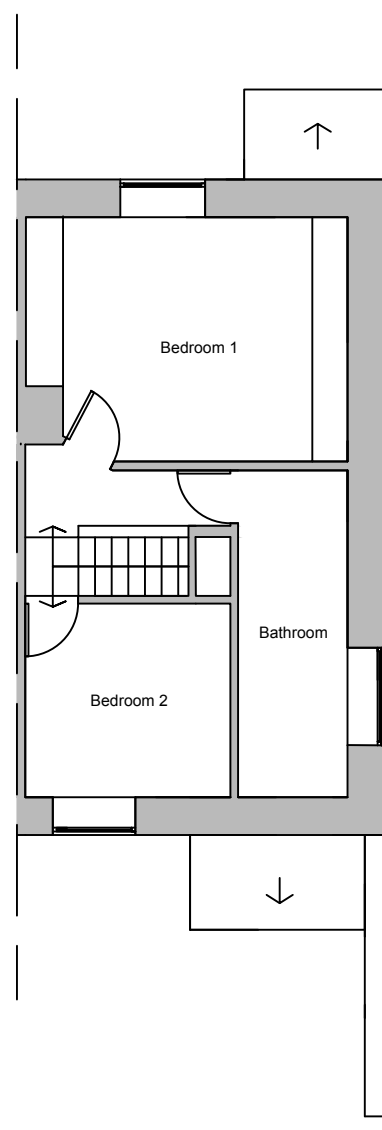

Existing First Floor Plan

 

Metric Scale



Client:

Mrs M. E. Hickinson
1 Cliffe Road, Glossop, Derbyshire SK13 8NY

Project:

Proposed single storey side extension to create
WC accessed off existing rear porch

Title:

Existing Plans

Scale: 1:100 @ A3

Drawn:

C.K.

Date:

May 2023

Project no.:

3198

Drawing no.:

3198-001

PLANMART LIMITED
9, GEORGE STREET, GLOSSOP,
DERBYSHIRE SK13 8AY.
TEL: 01457 863153