

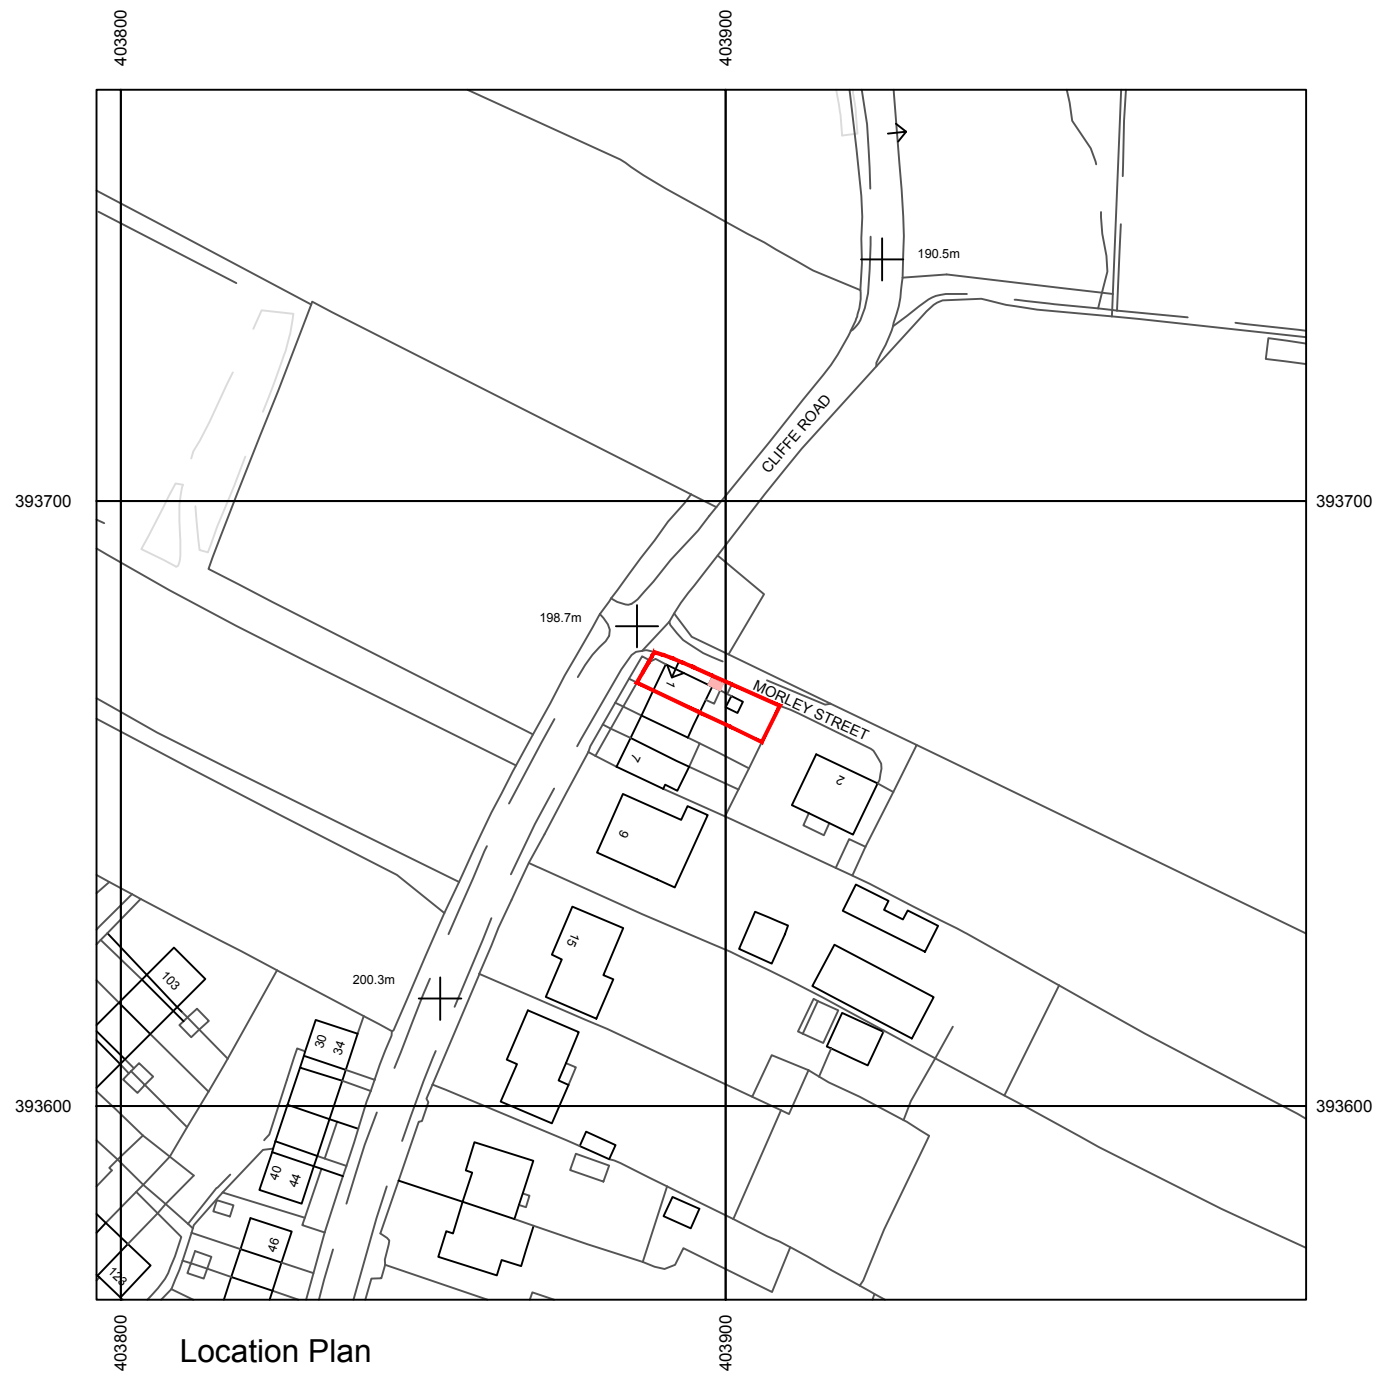
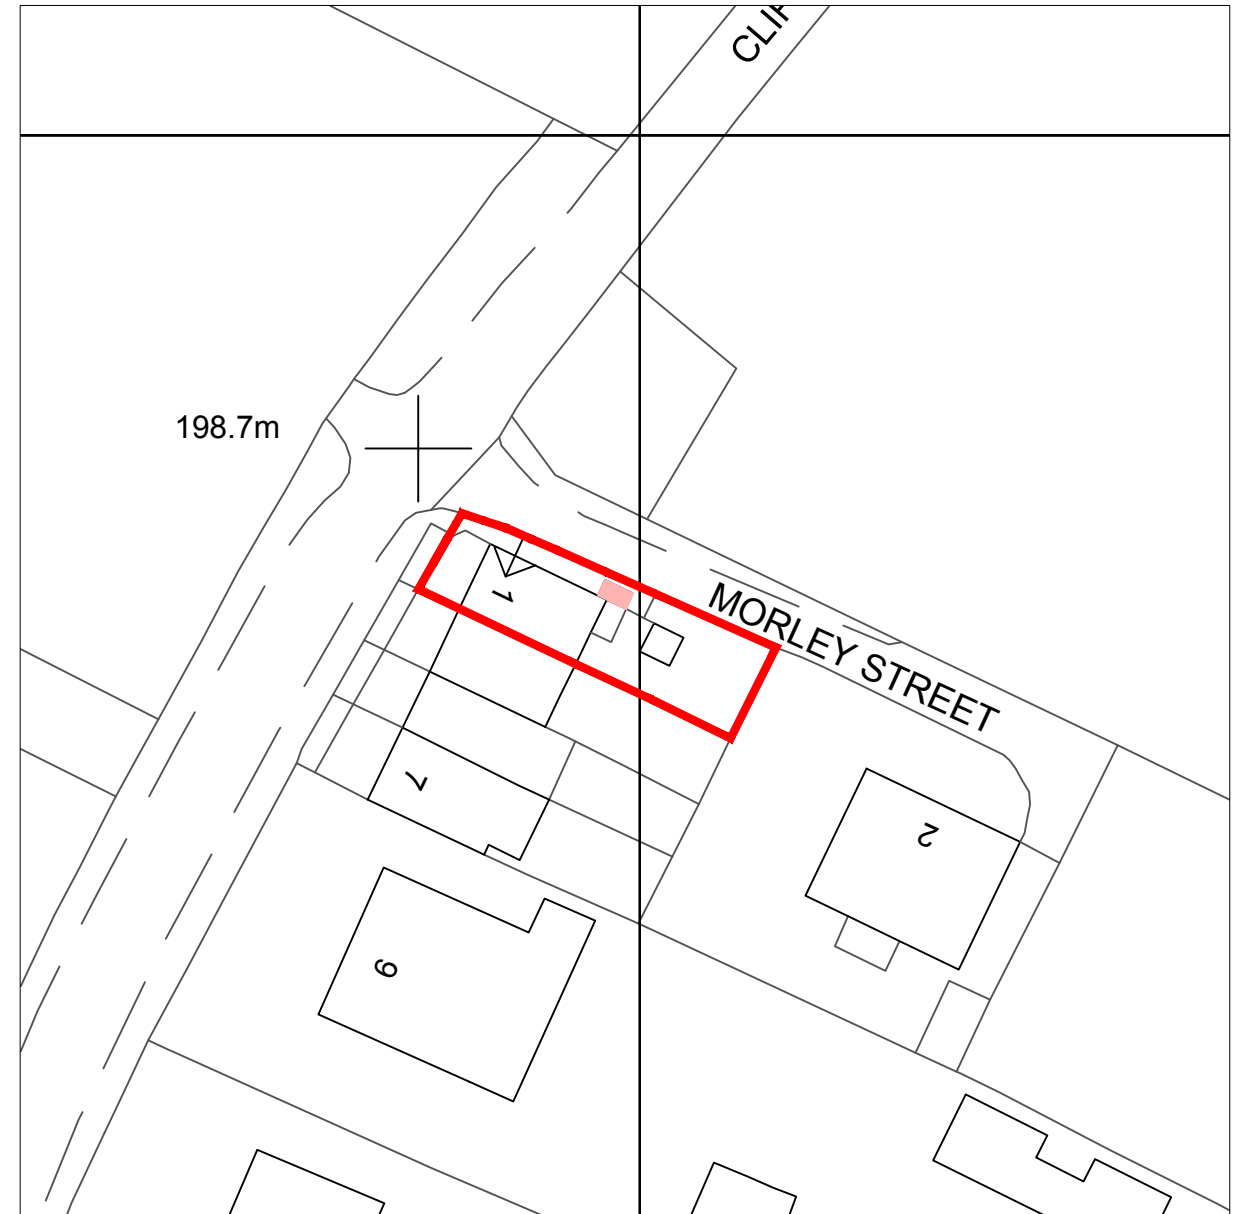


 

Location Plan
Scale 1:1250

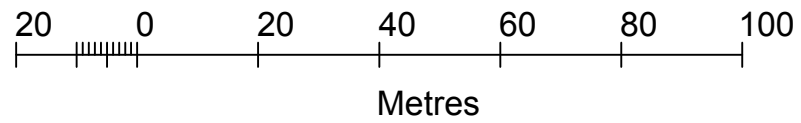

Site Plan
Scale 1:500

-  Area of proposal
-  Site boundary



Client:

Mrs M. E. Hickinson
1 Cliffe Road, Glossop, Derbyshire SK13 8NY

Project:

Proposed single storey side extension to create
WC accessed off existing rear porch

Title:

Location Plan

Scale: 1:1250 & 1:500 @ A3

Drawn:	Date:
C.K.	May 2023

Project no.:	Drawing no.:
3198	3198-003

PLANMART LIMITED
9, GEORGE STREET, GLOSSOP,
DERBYSHIRE SK13 8AY.
TEL: 01457 863153