


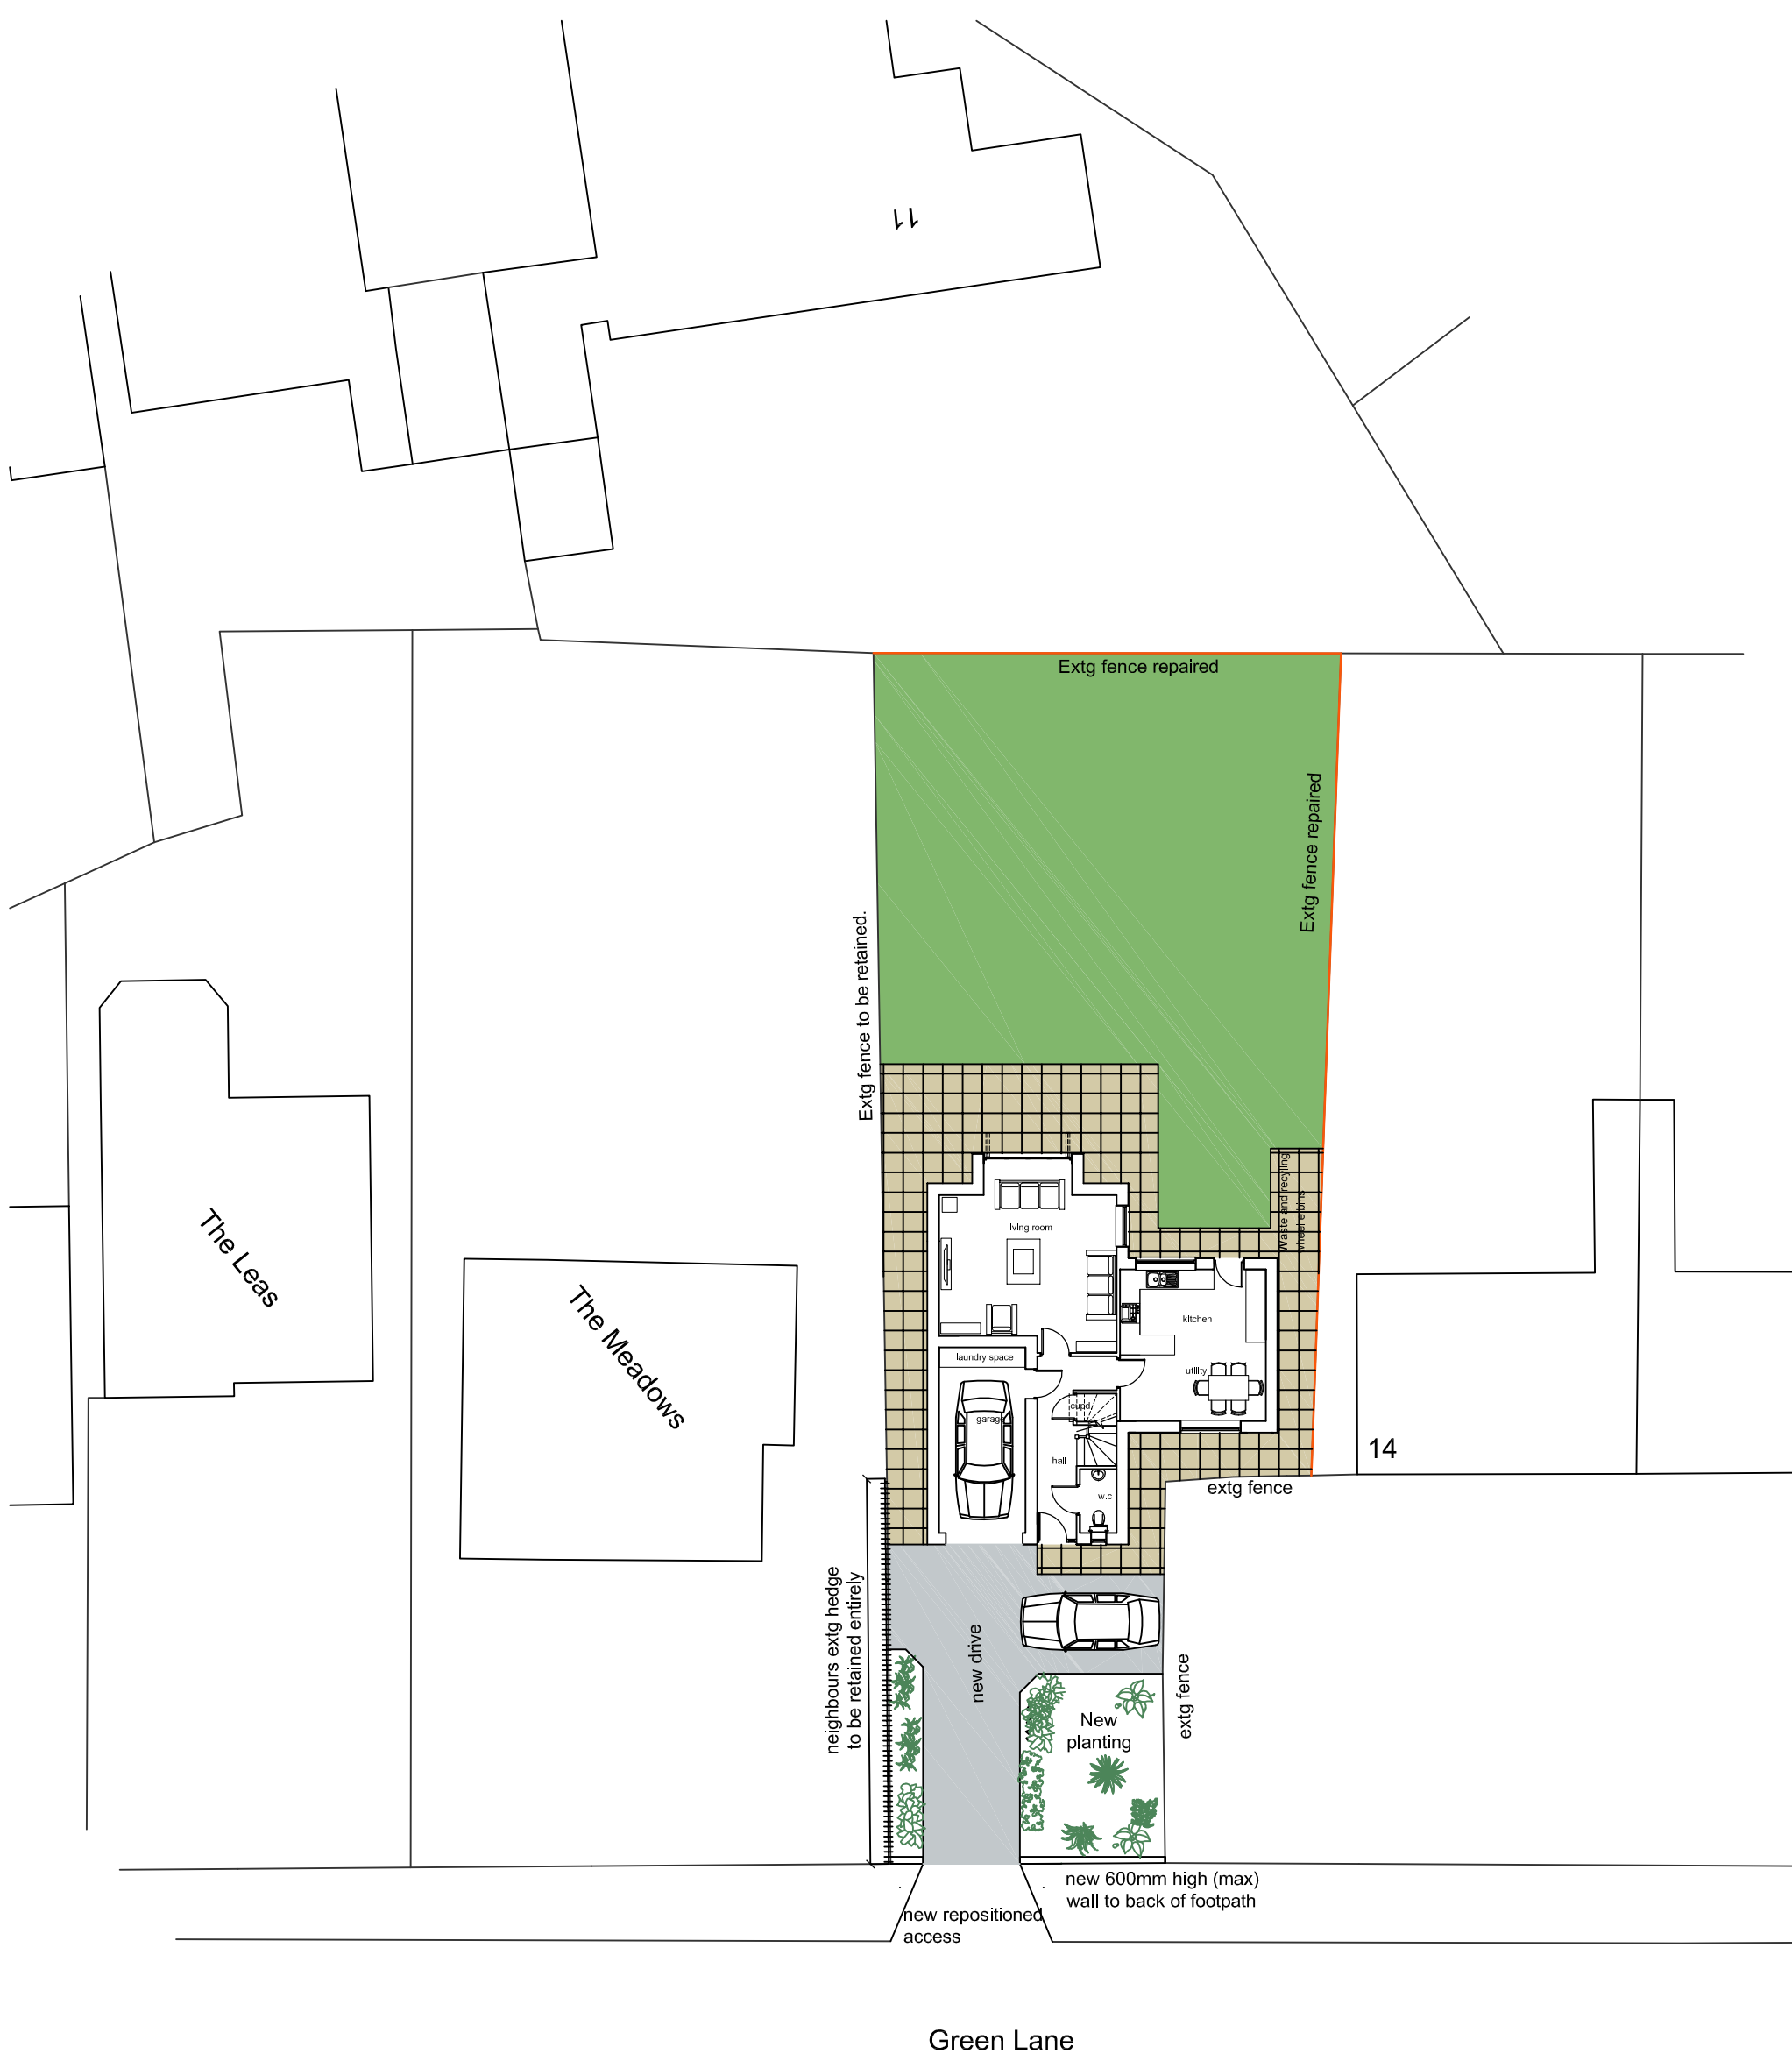

0 1 2 3 4 5 6
scale 1:200 @ A3

Brian Elwell & Co

Building Surveying &
Architectural Services

9 THE GRANGE, BROMLEY CROSS, BOLTON, BL7 9GF
TEL: 07711 496691 Email: Brian@BrianElwell.co.uk

Rev B - May 2023 - Amendments to show existing fence and hedge to The Meadows retained.

Rev A - May 2023 - Amendments to planners requirements

Client: **Messers HACKING & ARMSTRONG.**

Project: **PROPOSED NEW HOUSE**

Address: **LAND ADJACENT TO THE MEADOWS,
GREEN LANE, HADFIELD SK13 2DT**

Drawing: **PROPOSED SITE PLAN. (Block plan)**

Drg No:1891/102'B' Date: March 2023 Scale: 1:200 @A3