


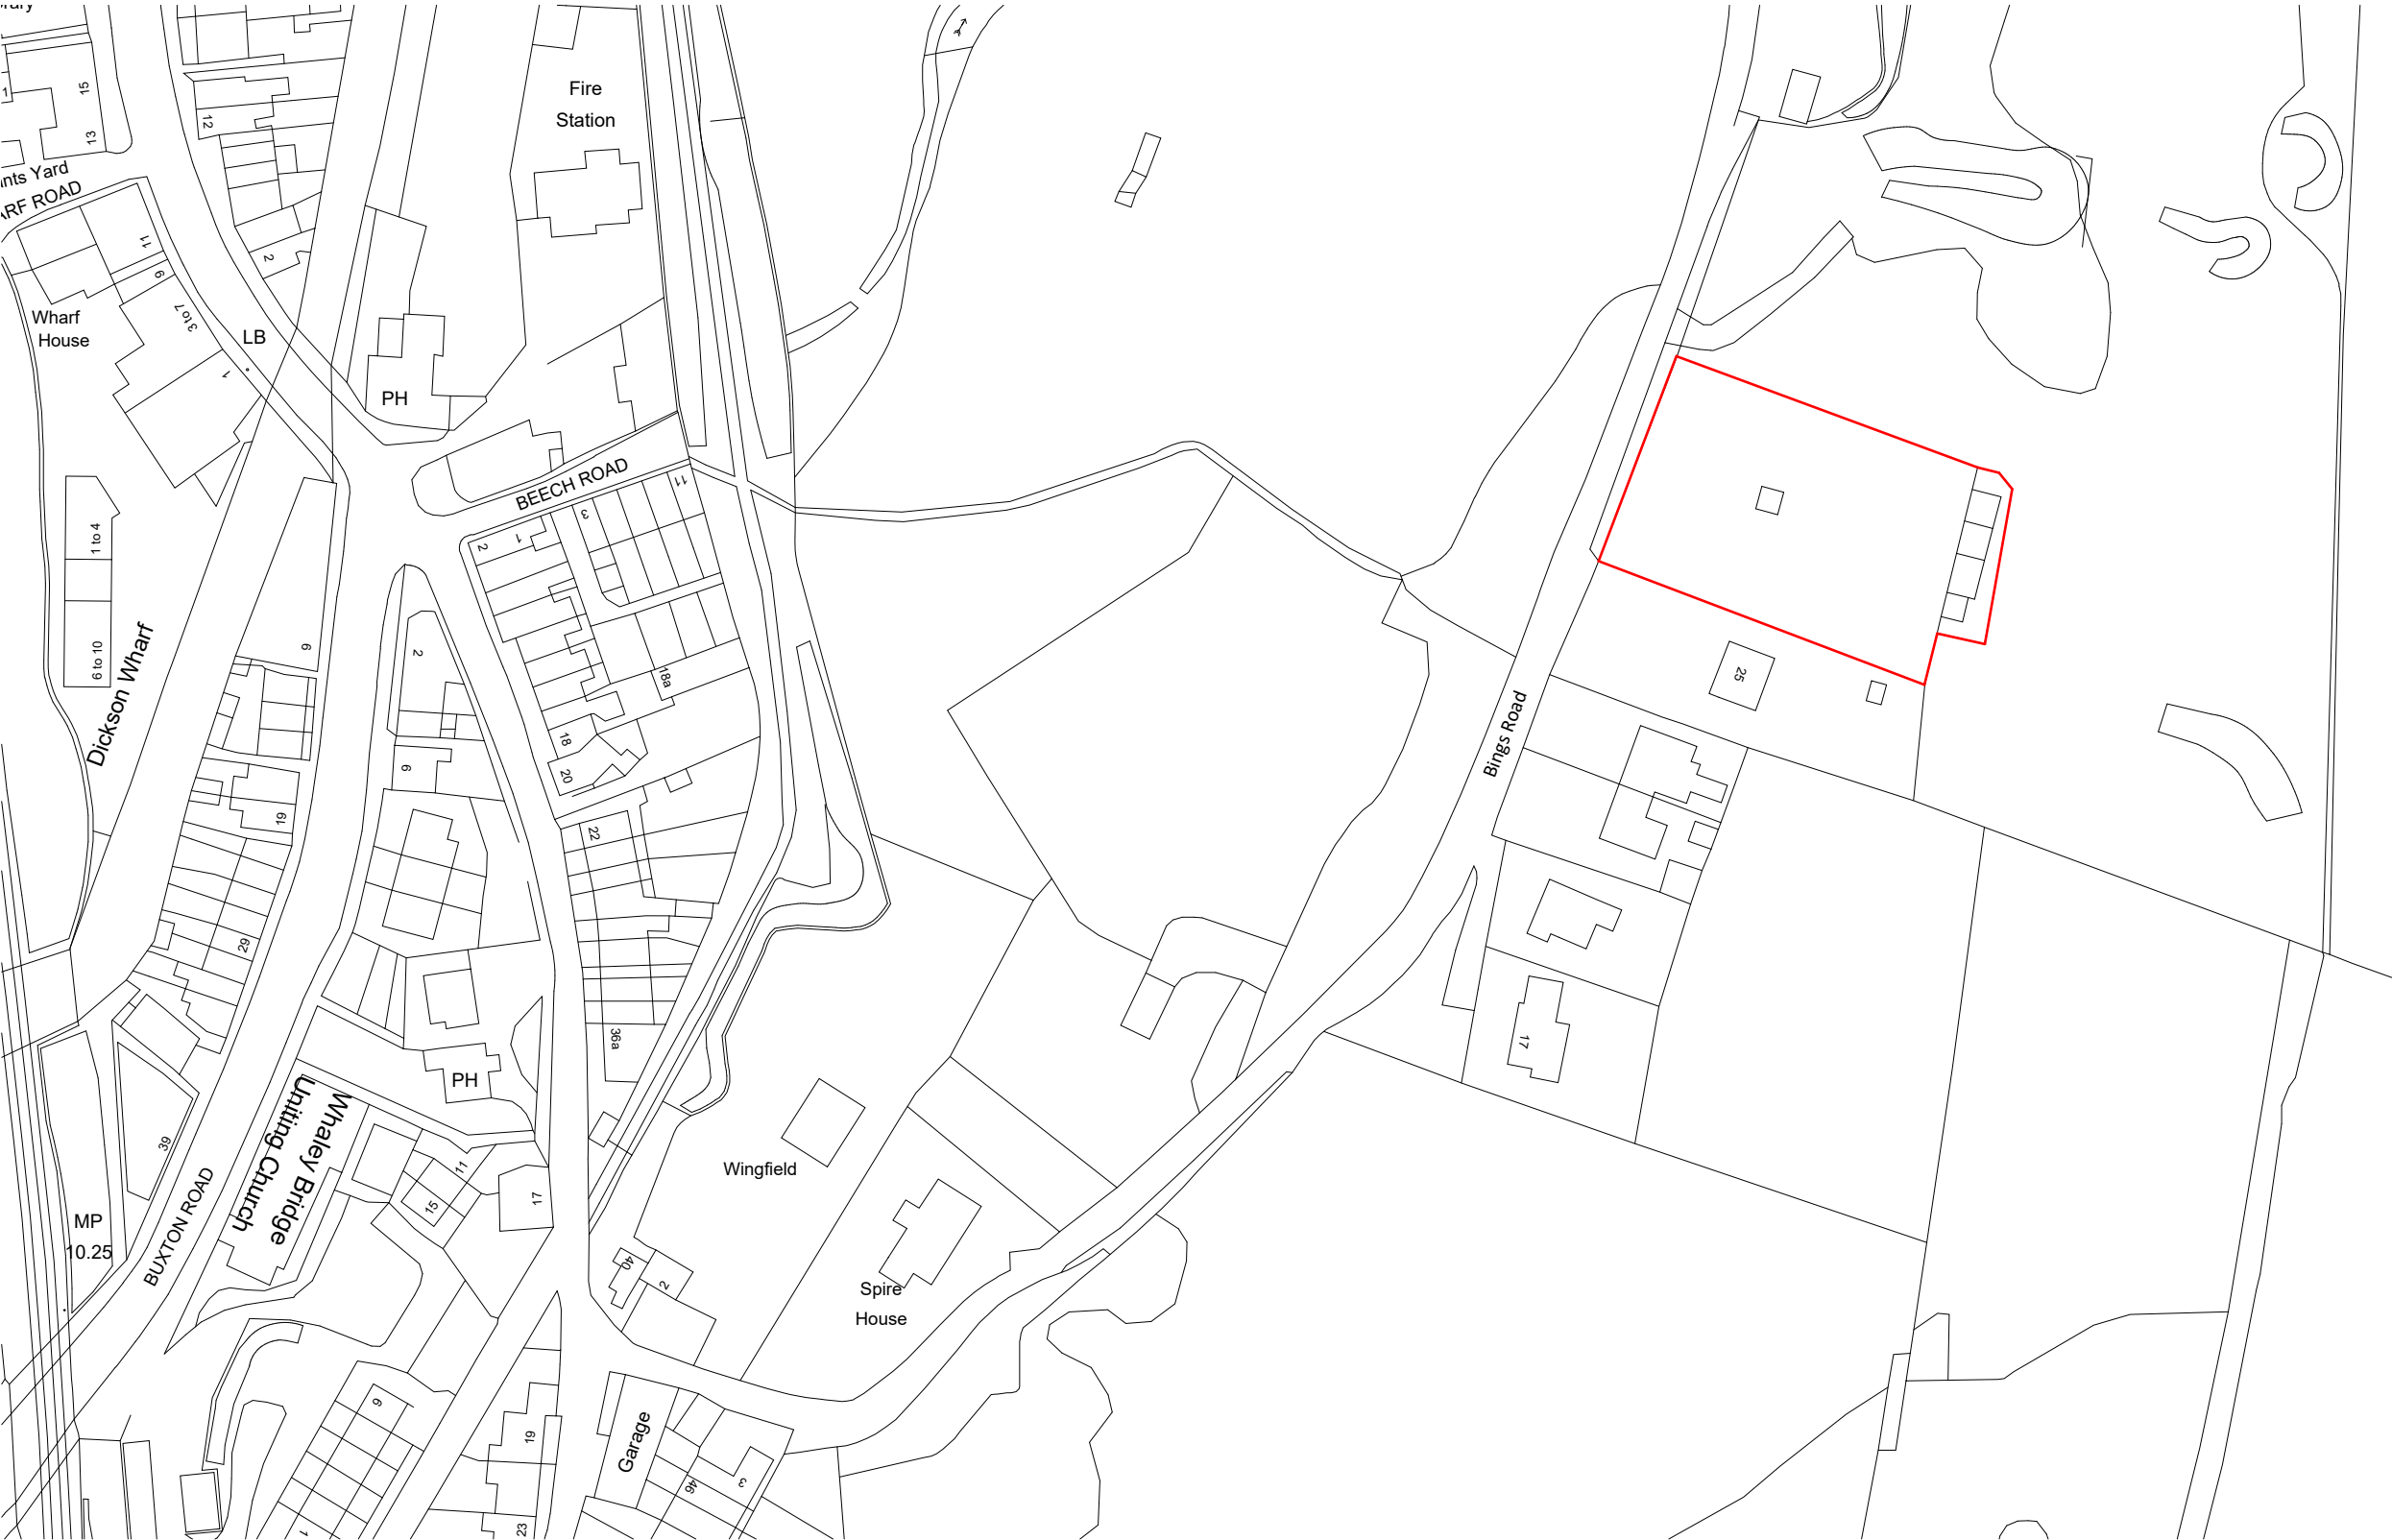

Site Location Plan
1 : 1250


Responsibility is not accepted for errors made by others in scaling from this drawing.
All construction information should be taken from figured dimensions only.

GENERAL NOTES

- All dimensions indicative as surveyed on site.
- Contractor to verify site dimensions, ownership boundary and services before commencing works.

DRAWING KEY

Site Boundary

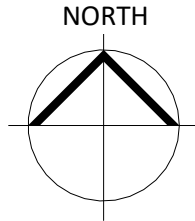

S4	PL01	17/05/23	Stage 3 Drawing Issue	REVISED BY
STATUS	REV	DATE	DESCRIPTION	PS
CLIENT				CHECKED BY
Client Name				SH
ORIGINATOR NO				00001

CONSULTANT
studio pesa
www.studiopesa.co.uk
PROJECT
25 Bings Road
Whaley Bridge

DRAWING TITLE
Site Location Plan

SUITABILITY STATUS	SCALE
S4 : Suitable for stage approval	As indicated@A3
DRAWING USAGE: EXISTING	
PROJECT - ORIGINATOR - VOLUME - LEVEL - TYPE - ROLE - NUMBER	STATUS_REVISION_CLASS
012345-SP-XX-XX-DR-A-10001	S4_PL01_XXXX



Existing Site Plan
1 : 200


Responsibility is not accepted for errors made by others in scaling from this drawing.
All construction information should be taken from figured dimensions only.

GENERAL NOTES

- All dimensions indicative as surveyed on site.
- Contractor to verify site dimensions, ownership boundary and services before commencing works.

DRAWING KEY

— Site Boundary

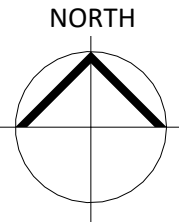


S4	PL01	17/05/23	Stage 3 Drawing Issue	
STATUS	REV	DATE	DESCRIPTION	REVISED BY
CLIENT				PS
Client Name				CHECKED BY
				SH
				ORIGINATOR NO
				00001

CONSULTANT
studiopesa
www.studiopesa.co.uk © studio pesa LLP 2021
PROJECT
25 Bings Road
Whaley Bridge

DRAWING TITLE
Existing Site Plan

STATUS CODE	SCALE
S4 : Suitable for stage approval	As indicated@A1
DRAWING USAGE: <i>EXISTING</i>	
PROJECT - ORIGINATOR - VOLUME - LEVEL - TYPE - ROLE - NUMBER	STATUS _ REVISION _ CLASS.
012345-SP-XX-XX-DR-A-10002	S4_PL01_XXXX

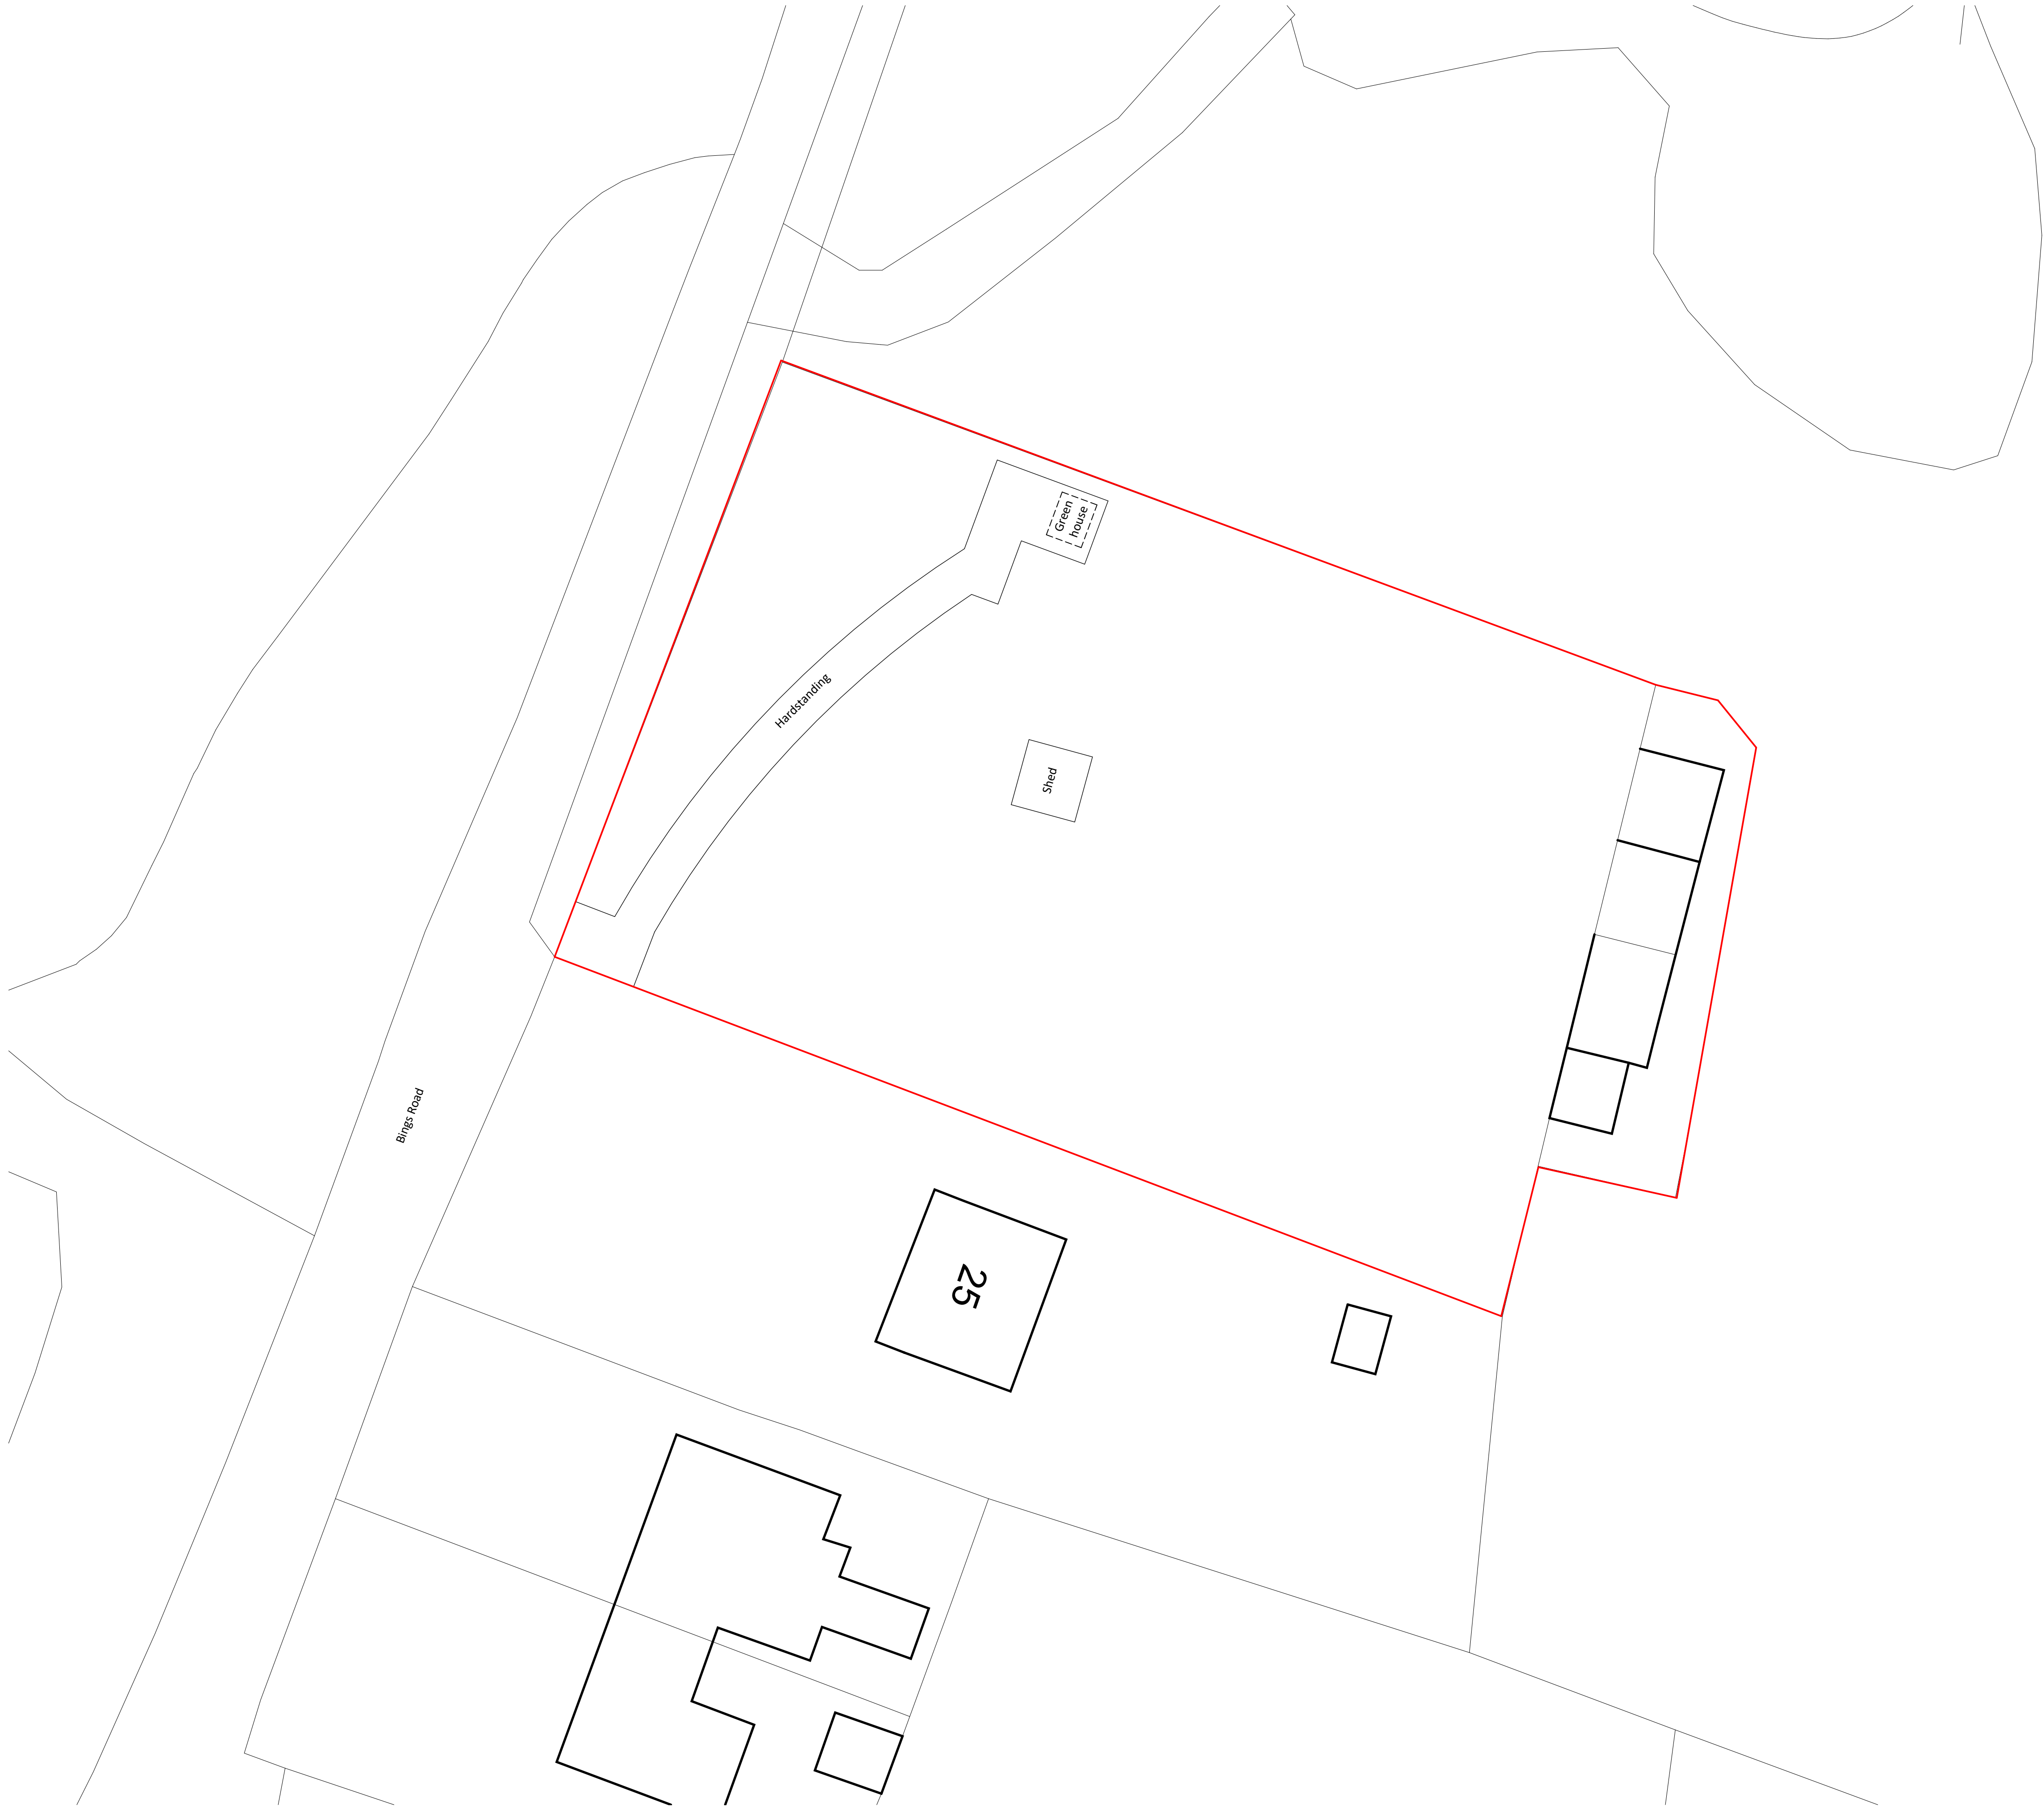

Proposed Site Plan
1 : 200


Responsibility is not accepted for errors made by others in scaling from this drawing.
All construction information should be taken from figured dimensions only.

GENERAL NOTES

- All dimensions indicative as surveyed on site.
- Contractor to verify site dimensions, ownership boundary and services before commencing works.

DRAWING KEY

Site Boundary

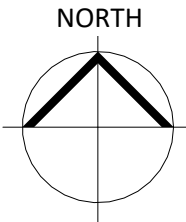

S4	PL01	17/05/23	Stage 3 Drawing Issue	
STATUS	REV	DATE	DESCRIPTION	REVISED BY
CLIENT				PS
Client Name				CHECKED BY
				SH
				ORIGINATOR NO
				00001

CONSULTANT

studio pesa

www.studiopesa.co.uk © studio pesa LLP 2021


PROJECT

25 Bings Road

Whaley Bridge

DRAWING TITLE
Proposed Site Plan

STATUS CODE	SCALE
S4 : Suitable for stage approval	As indicated@A1
DRAWING USAGE: PROPOSED	
PROJECT - ORIGINATOR - VOLUME - LEVEL - TYPE - ROLE - NUMBER	STATUS _ REVISION _ CLASS
012345-SP-XX-XX-DR-A-10100	S4_PL01_XXXX

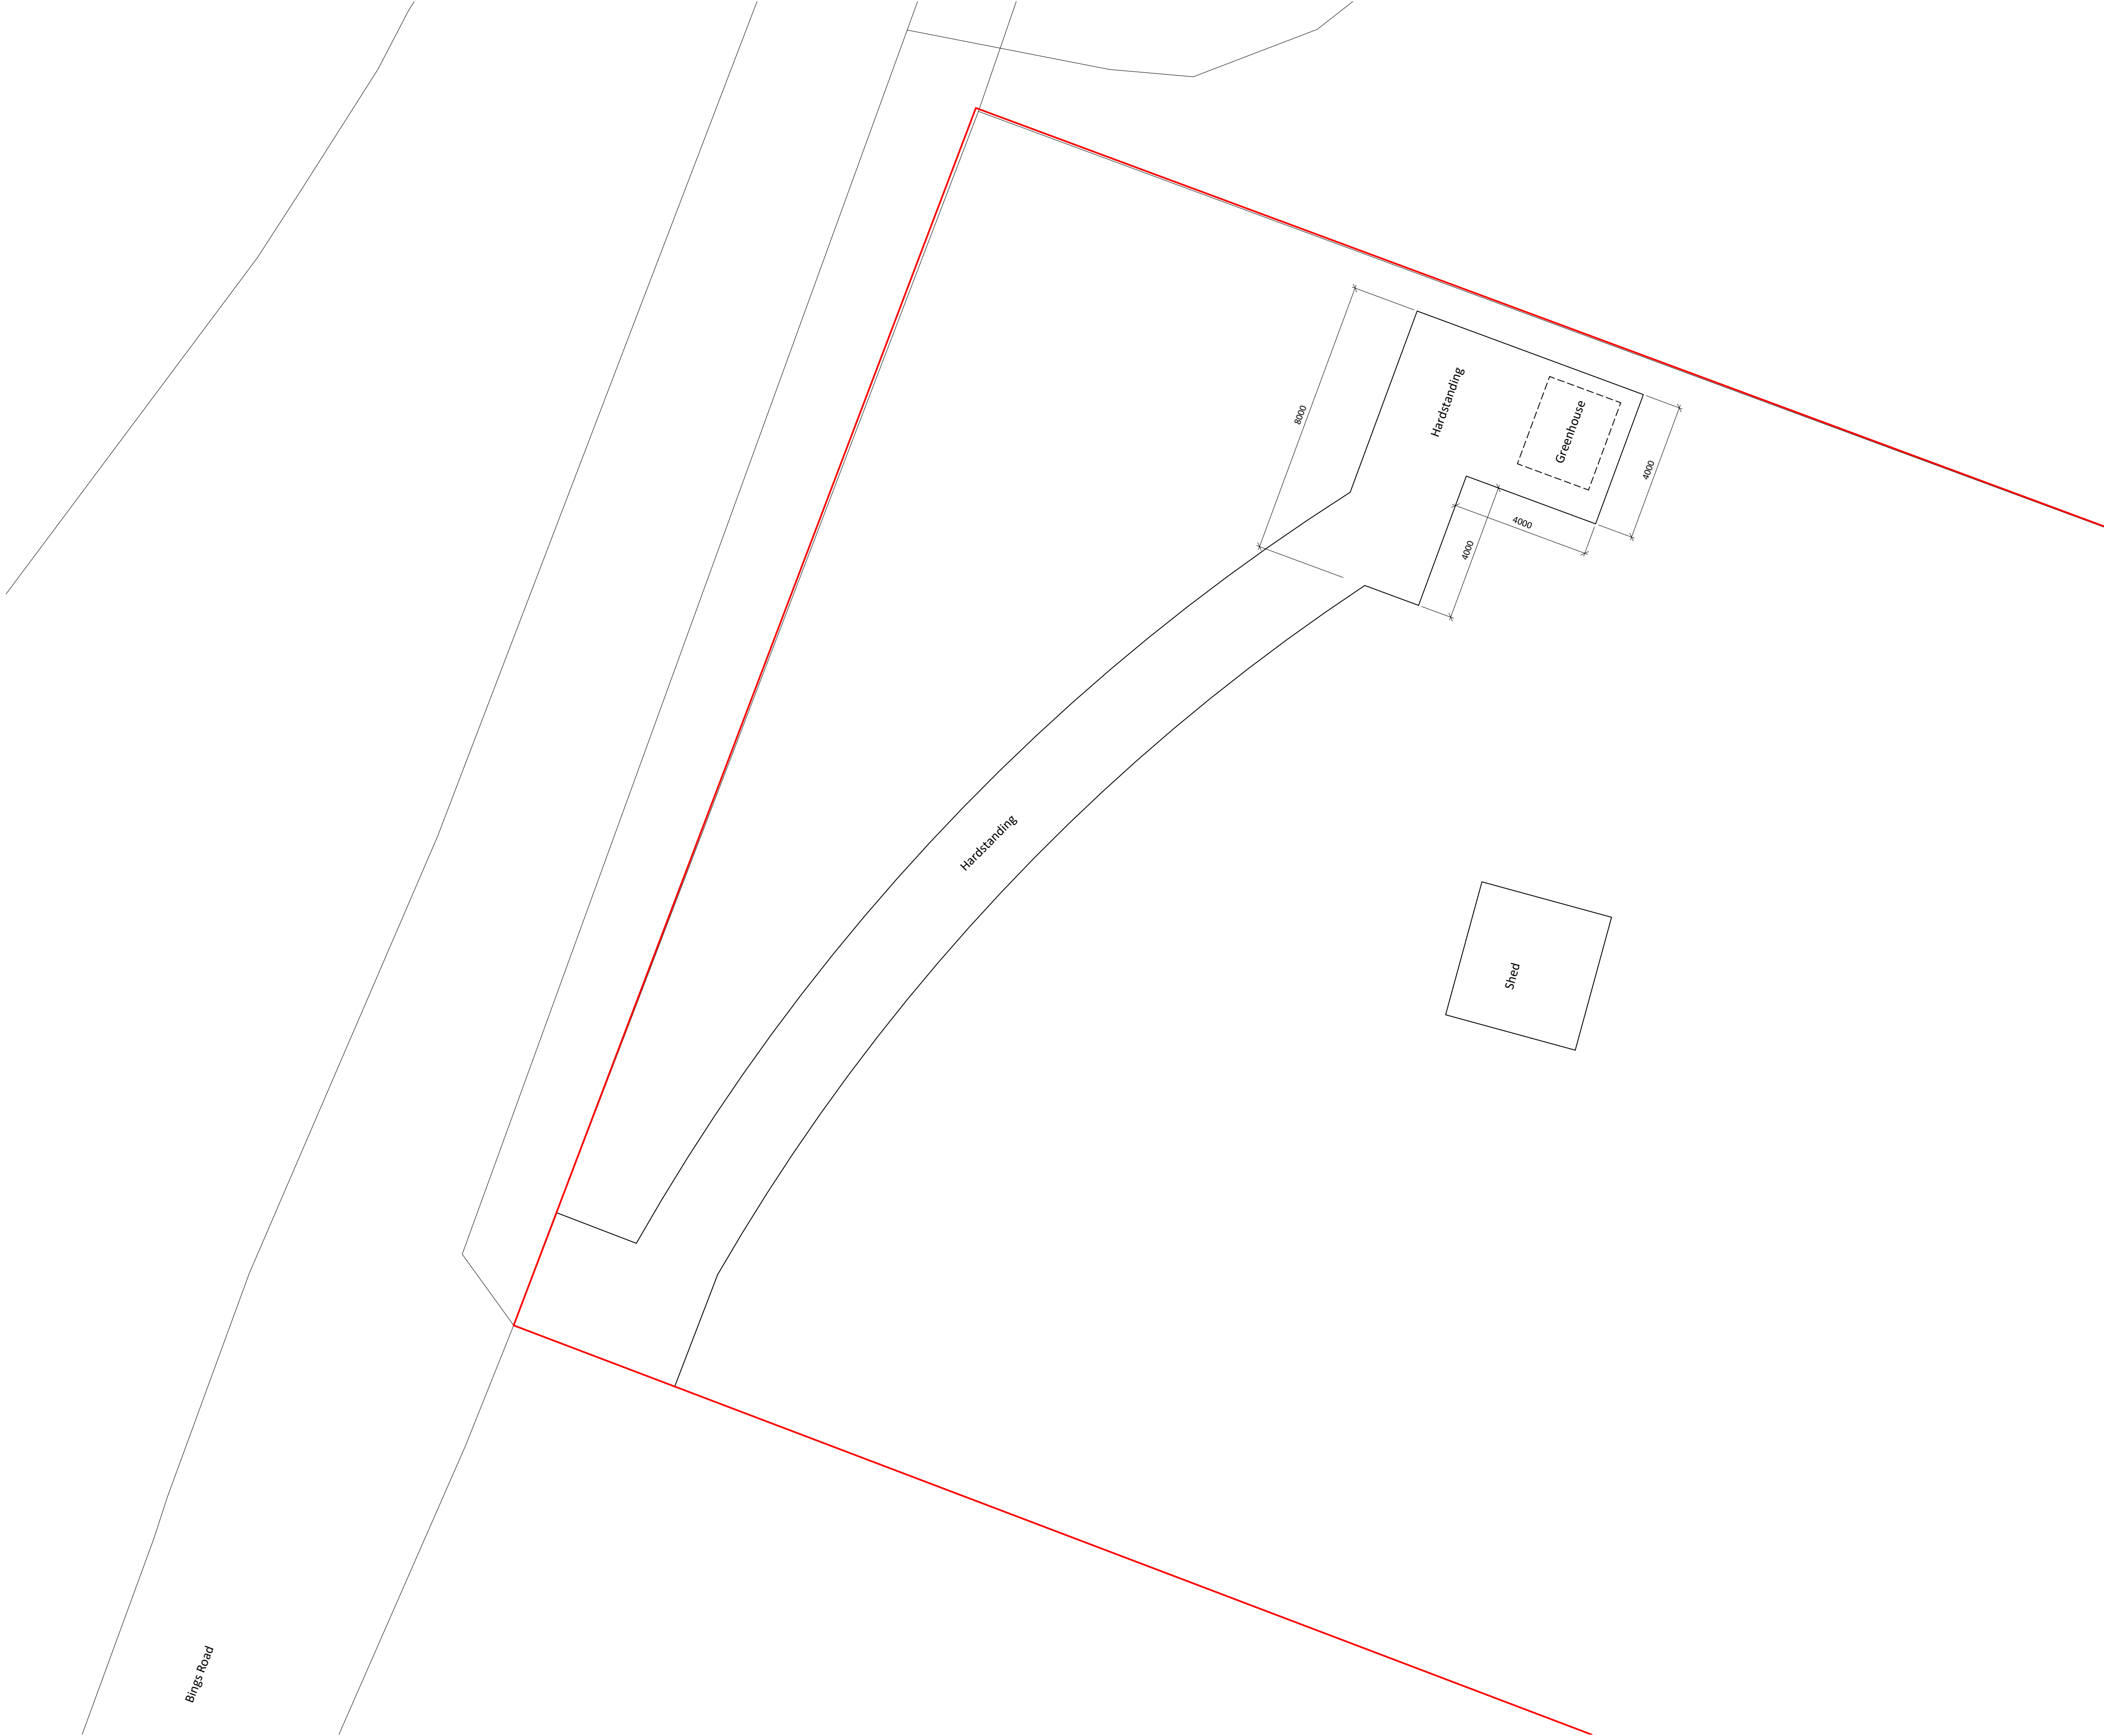

Proposed GA Plan
1 : 100


Responsibility is not accepted for errors made by others in scaling from this drawing.
All construction information should be taken from figured dimensions only.

GENERAL NOTES

- All dimensions indicative as surveyed on site.
- Contractor to verify site dimensions, ownership boundary and services before commencing works.

DRAWING KEY

— Site Boundary

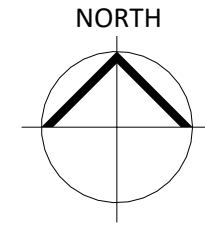

S4	PL01	17/05/23	Stage 3 Drawing Issue	
STATUS	REV	DATE	DESCRIPTION	REVISED BY
CLIENT				PS
Client Name				CHECKED BY
				SH
				ORIGINATOR NO
				00001

CONSULTANT
studio pesa
www.studiopesa.co.uk © studio pesa LLP 2021
PROJECT
25 Bings Road
Whaley Bridge

DRAWING TITLE
Proposed General Arrangement Plan

STATUS CODE	SCALE
S4 : Suitable for stage approval	1 : 100@A1
DRAWING USAGE: <i>PROPOSED</i>	
PROJECT - ORIGINATOR - VOLUME - LEVEL - TYPE - ROLE - NUMBER	STATUS _ REVISION _ CLASS.
012345-SP-XX-XX-DR-A-10200	S4_PL01_XXXX