





Rear Elevation (West)




Front Elevation (East)

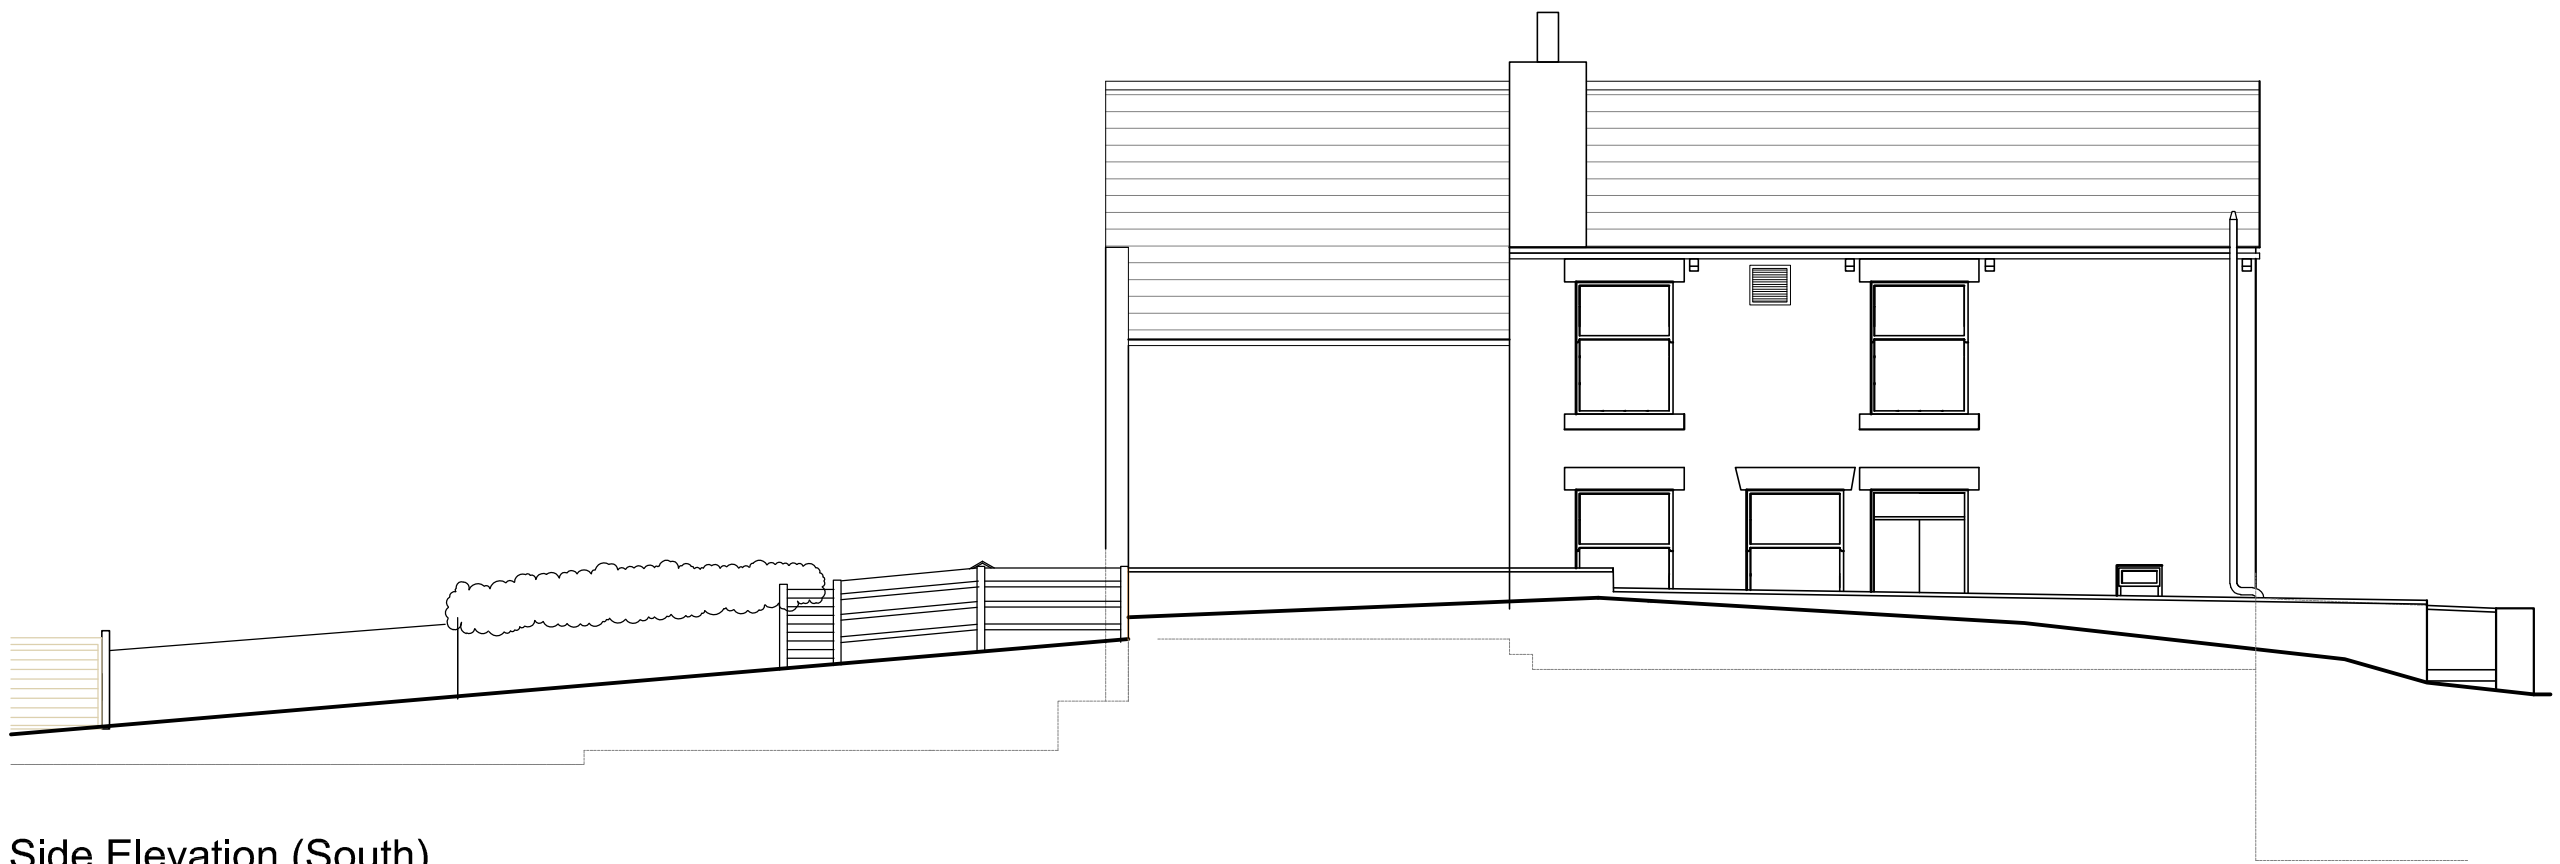

Side Elevation (South)

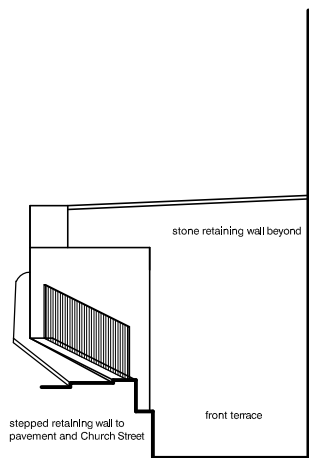

Side Elevation (North) at the front

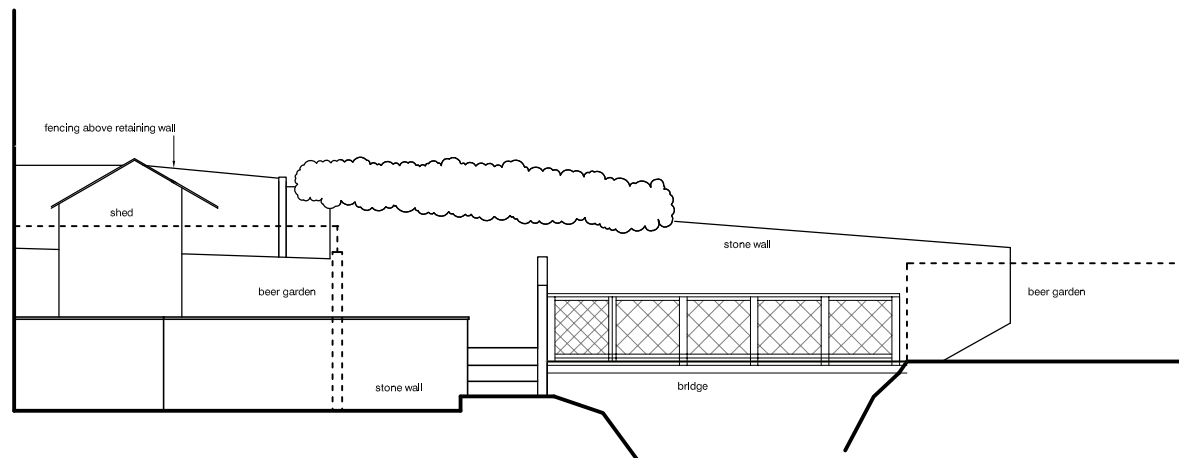

Side Elevation (North) at the rear

NOTE:
GREY DASHED LINES SHOW 'HIDDEN' ELEVATIONS.
SOME FENCING OMITTED FOR CLARITY - SHOWN
DASHED.
BUILDING ELEVATIONS SHOWN FOR CONTEXT - NOT
ALL SURVEYED. INFORMATION TAKEN FROM
PREVIOUS PLANNING APPLICATION DRAWINGS AND
PHOTOGRAPHS.

SCALE 1:100
0 1m 2m 3 4m 5m

CLIENTS/CONTRACTORS ARE ADVISED TO CLARIFY
DIMENSIONS PRIOR TO SETTING OUT AND NOT TO
SCALE OFF THE DRAWING



HIGH PEAK ARCHITECTS LTD

2nd Floor, Wharf House, Wharf Road, Whaley Bridge, High Peak, Derbys SK23 7AD
Tel: 01663 719717 Website: highpeakarch.com Email: hpa@highpeakarch.com

Timber Garden Structure
The George Hotel, Hayfield

Existing Elevations
1884.PL05

Scale: 1:100 @ A2

Date: May 2023

Rev: