


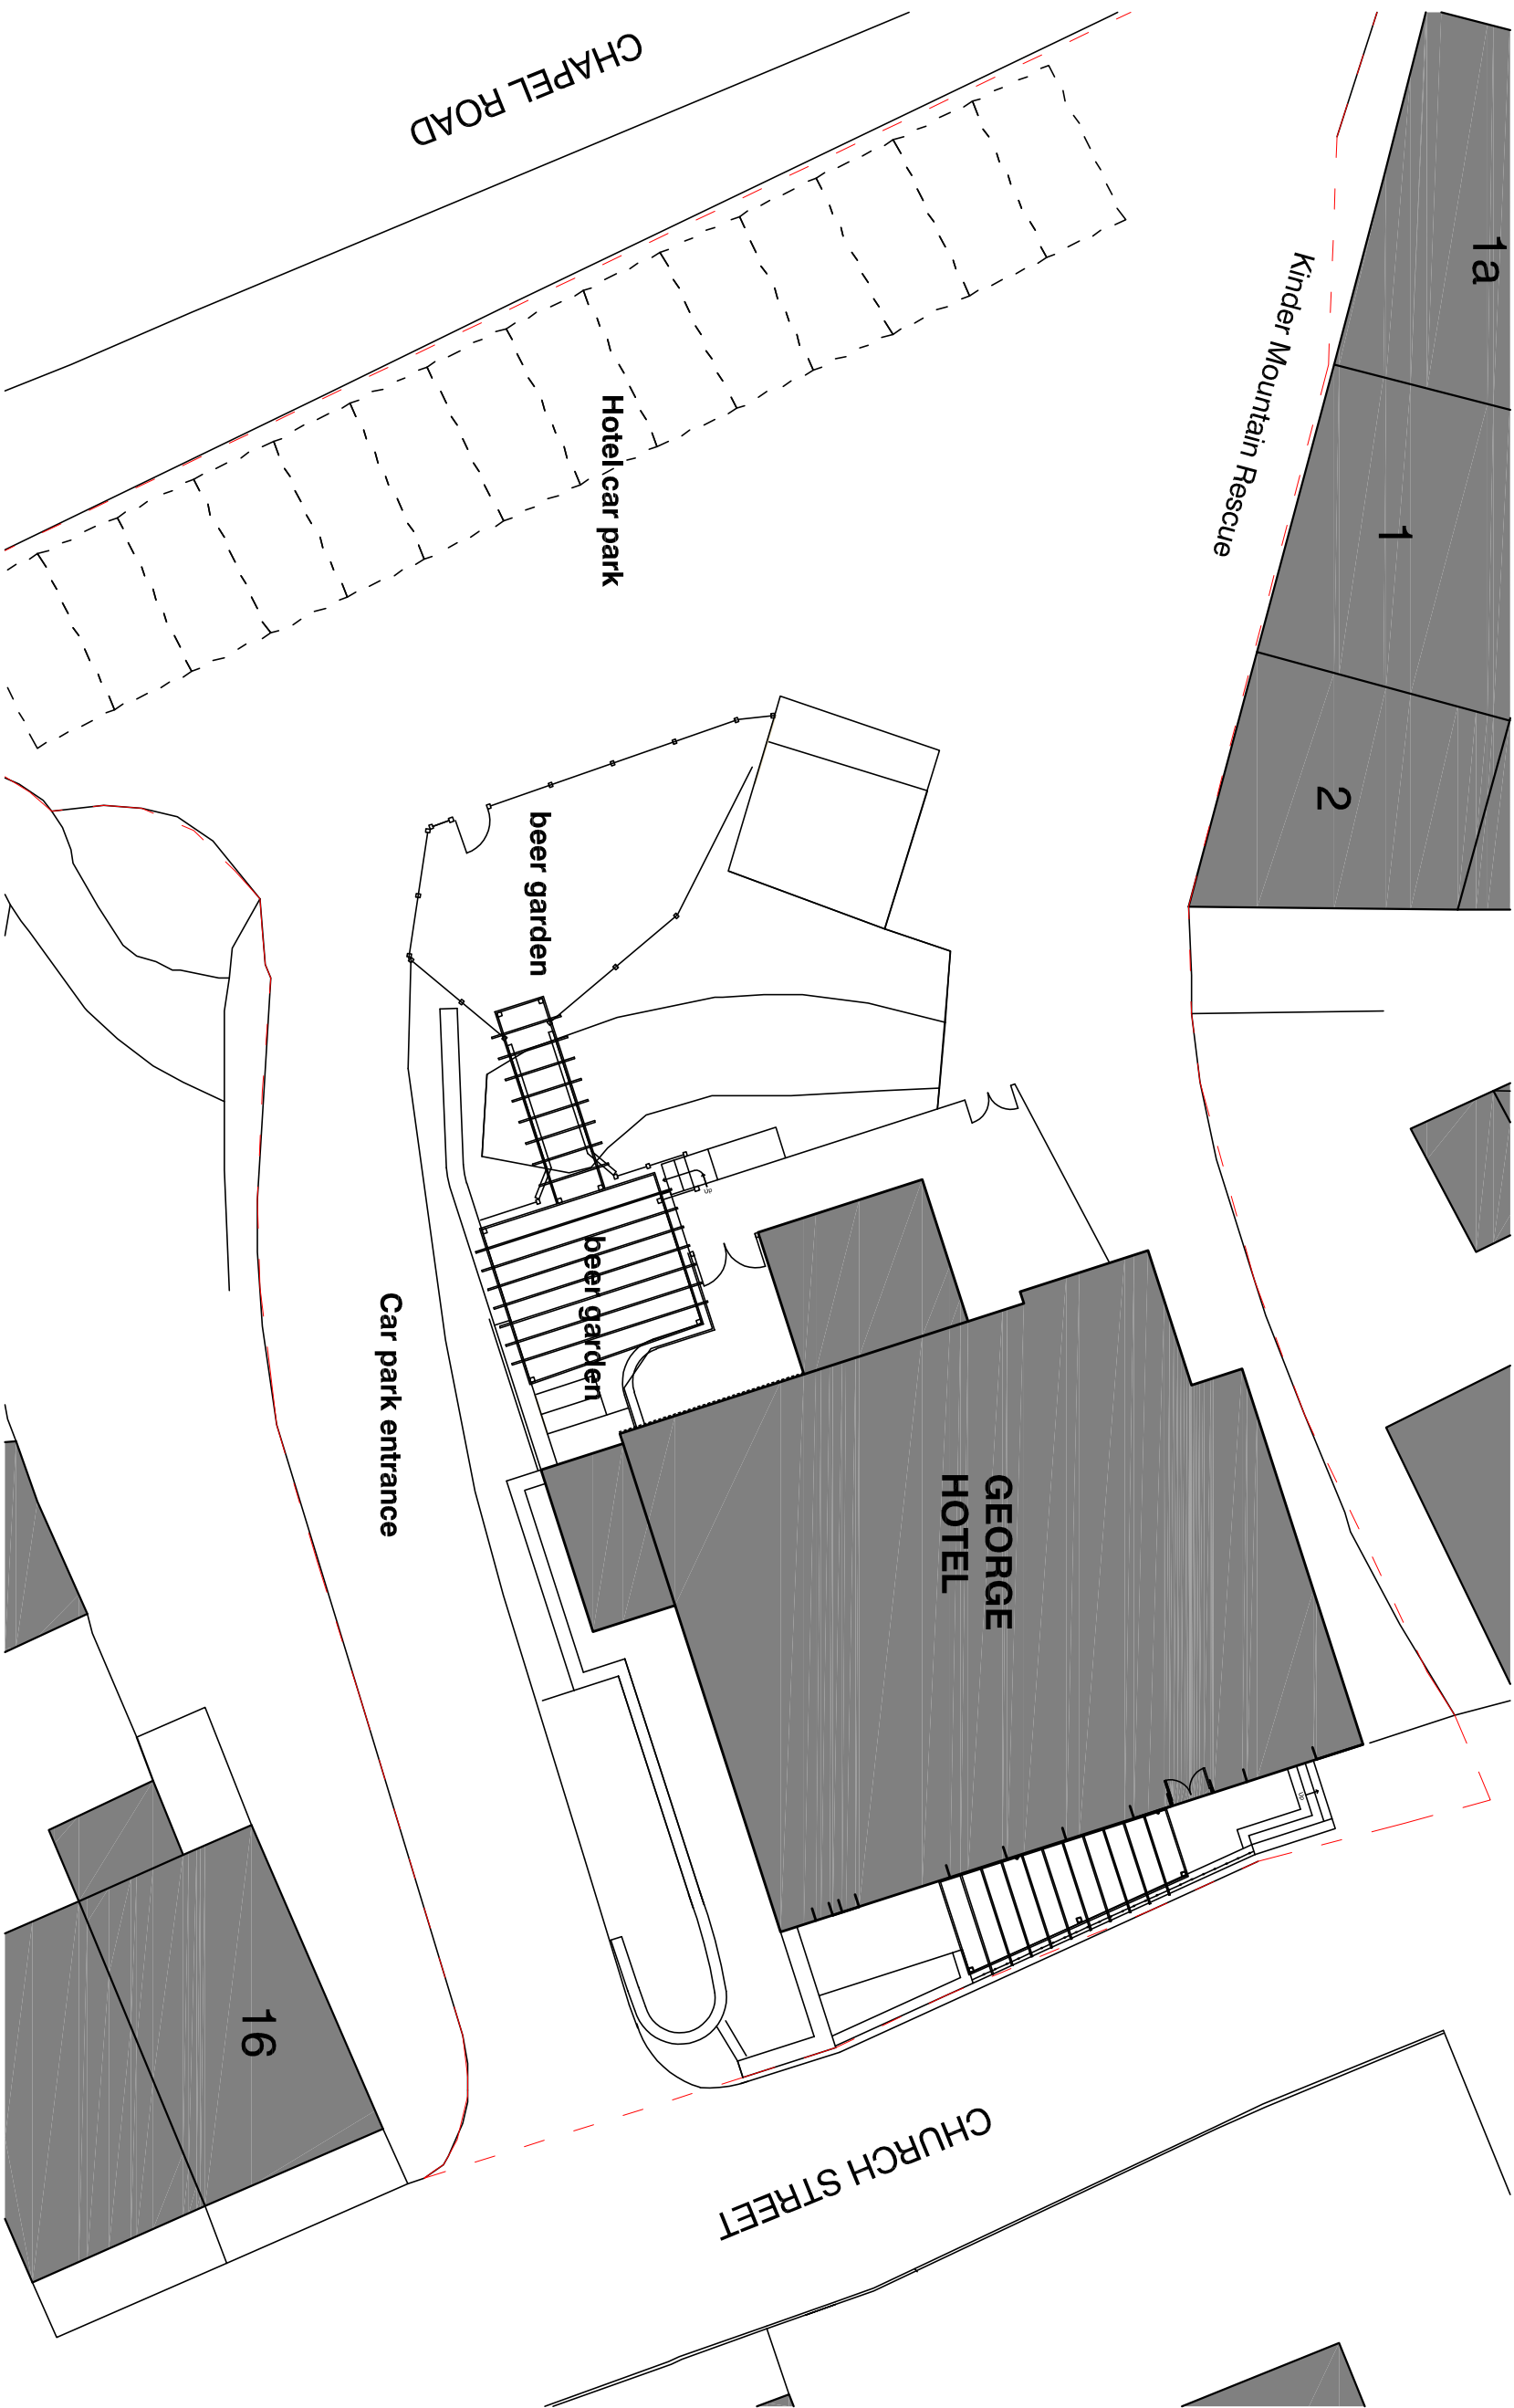

SCALE 1:200

0 2m 4m 6m 8m 10m

CLIENTS/CONTRACTORS ARE ADVISED TO CLARIFY DIMENSIONS PRIOR TO SETTING OUT AND NOT TO SCALE OFF THE DRAWING



HIGH PEAK ARCHITECTS LTD

2nd Floor, Wharf House, Wharf Road, Whaley Bridge, High Peak, Derby's SK23 7AD
Tel: 01663 719717 Web: www.highpeakarch.com Email: hpa@highpeakarch.com

Timber Garden Structure

George Hotel, Hayfield

Proposed Site Plan

1884.PL06

Scale: 1:200 @ A3 Date: May 2023

Rev: