


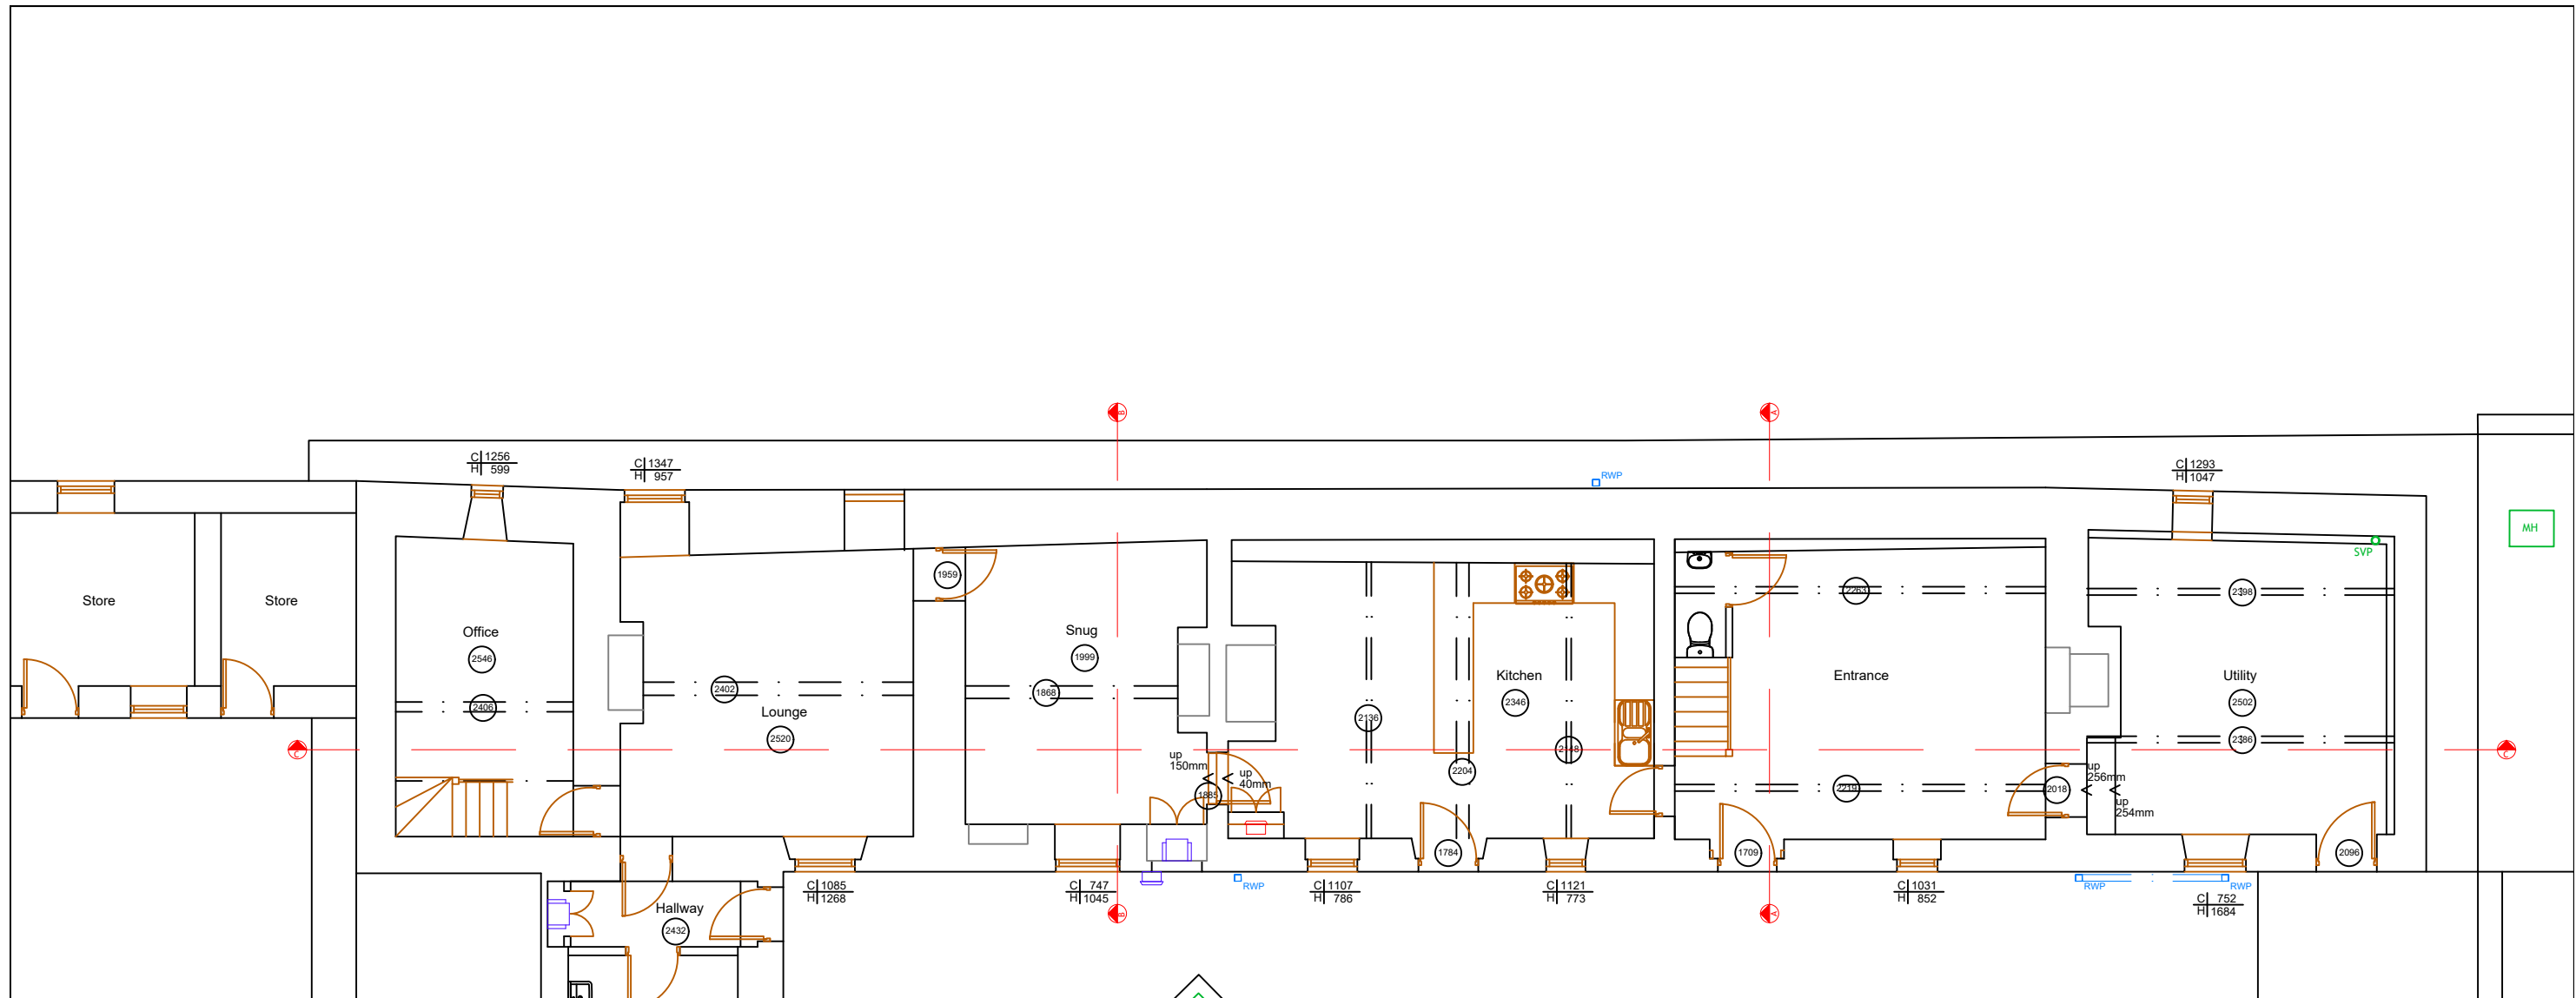

EXISTING GROUND FLOOR PLAN

- Legend**
- Level Difference $\text{up } 240\text{mm}$
 - Sloping Ceiling Direction SC
 - Ceiling Height (2777)
 - Cill and Head Heights C| 772 H| 1428
 - Rainwater Pipe Position RWP
 - Soil and Vent Pipe Position OSVP
 - SVP Position above or below OSVP
 - Boiler Location
 - Meter Location

EDIFICE Building Consultants Limited email: nick@edificebc.co.uk mobile: 07917125231 Architecture Project Management Consultancy All levels and dimensions must be checked on site by contractor prior to commencement of works. Any variations must be reported to Edifice BC Ltd. All information hereon in is the copyright of Edifice BC Ltd. Copying in full or in part is forbidden without the written permission from Edifice BC Ltd.	PROJECT Proposed Development at: Fernhouse Farm Ferndale Road Peak Dale, High Peak	DRAWING TITLE Existing Ground Floor Plan	CLIENT Mr and Mrs Hadfield	DATE Apr '23	DRAWING No	REV
				DRAWN BY NH	820-2.01	
				SCALE 1:100@A3		