


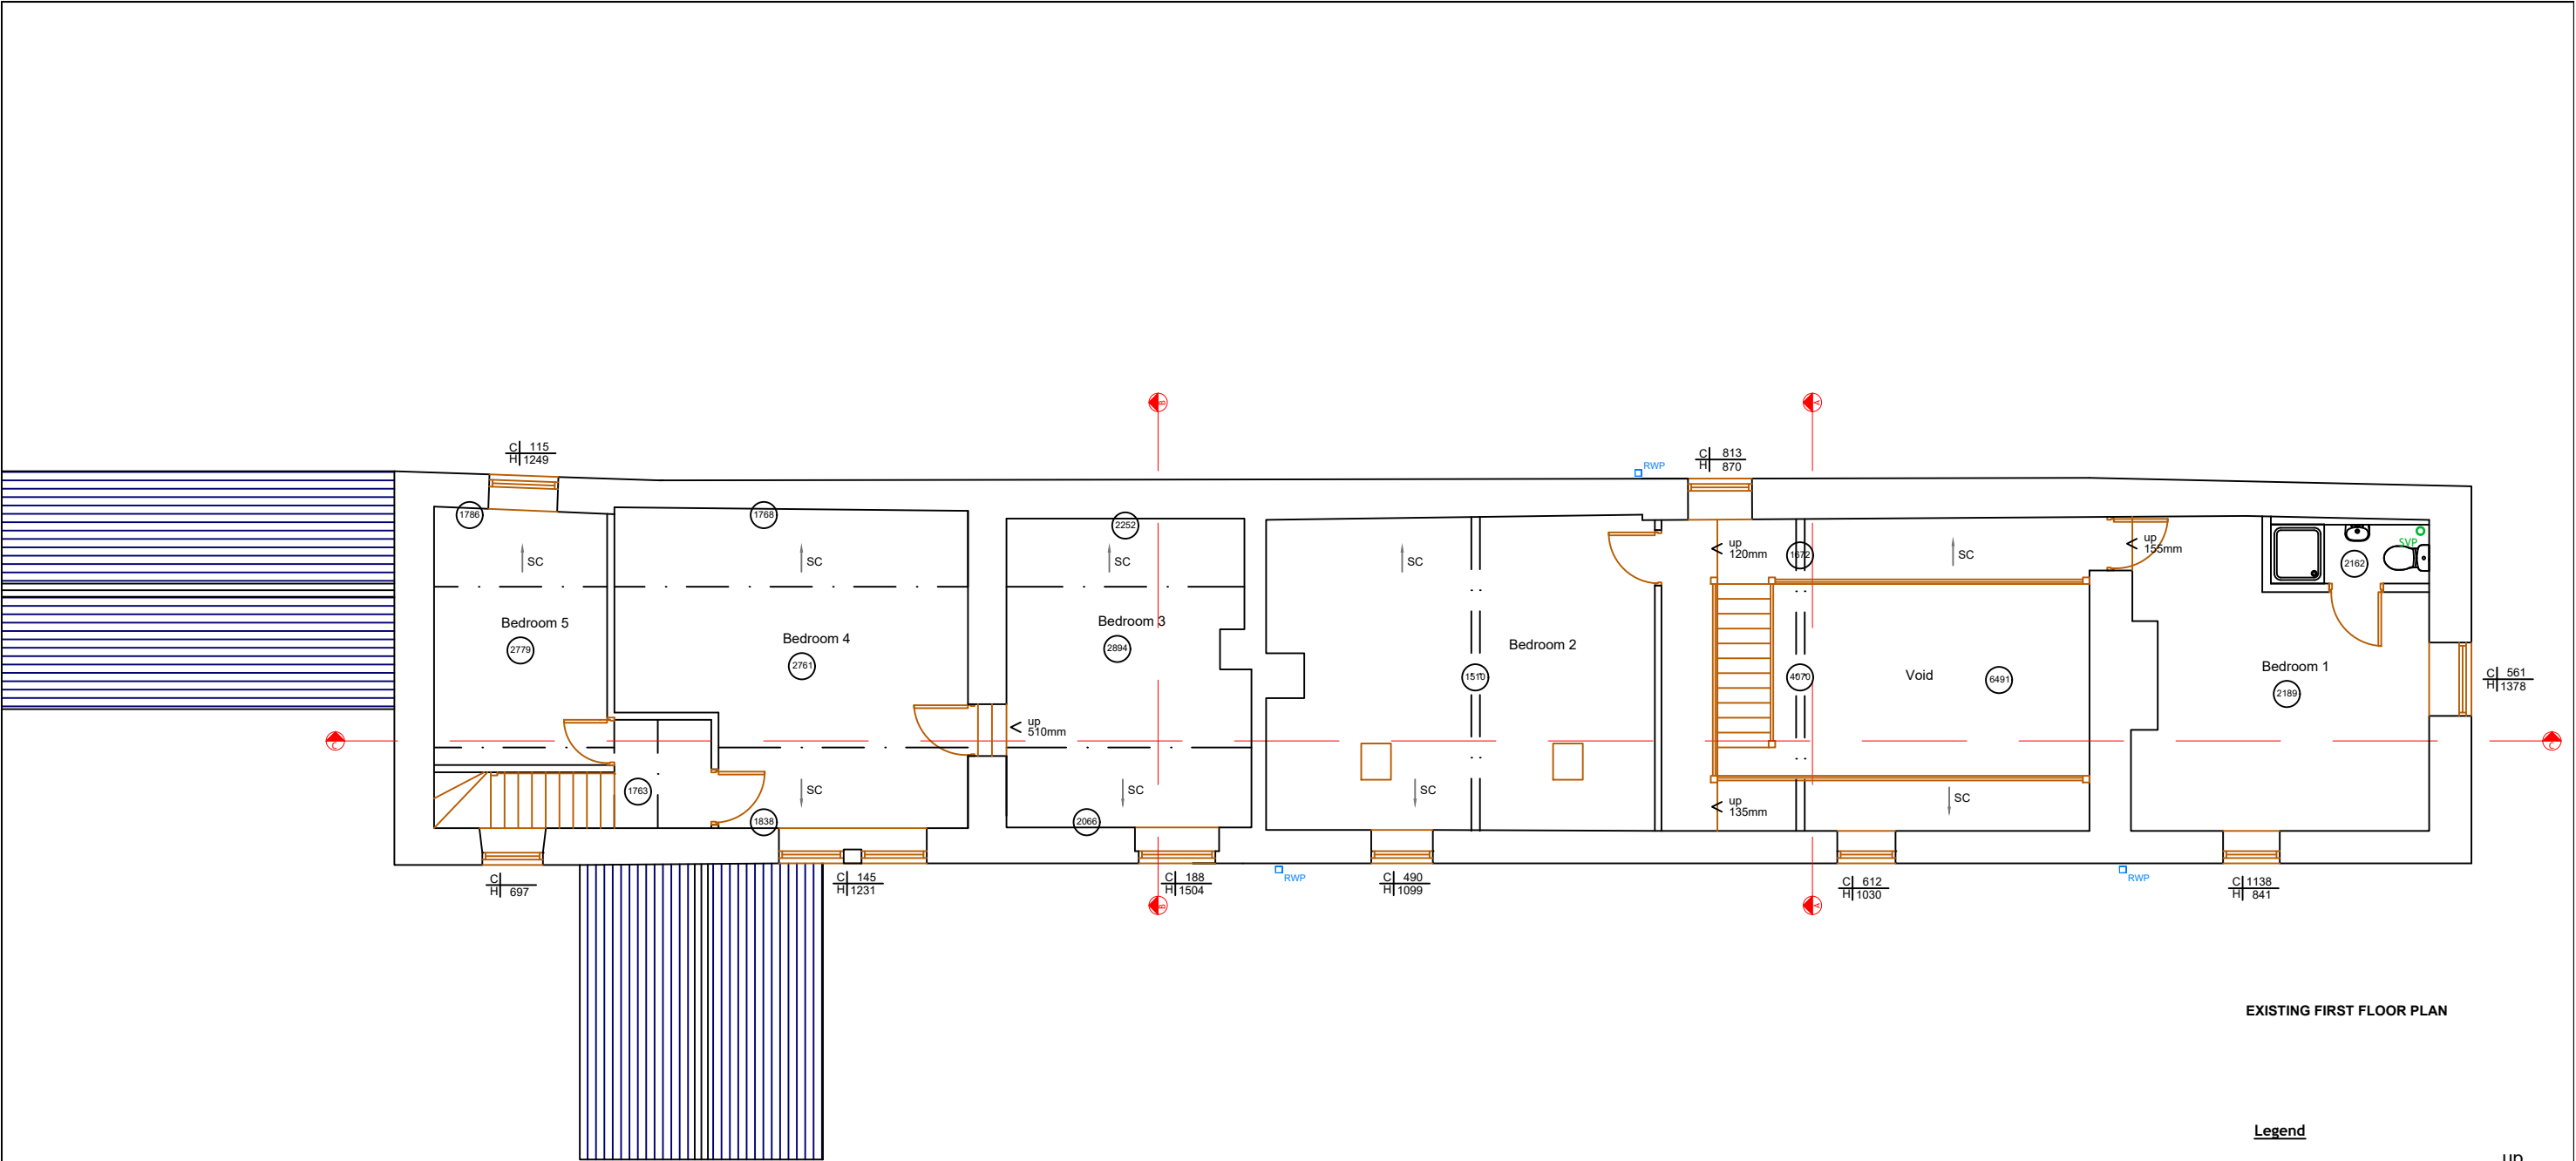

EXISTING FIRST FLOOR PLAN

Legend	
Level Difference	up > 240mm
Sloping Ceiling Direction	SC
Ceiling Height	2777
Cill and Head Heights	C 772 H 1428
Rainwater Pipe Position	RWP
Soil and Vent Pipe Position	SVP
SVP Position above or below	SVP
Boiler Location	
Meter Location	

EDIFICE

Building Consultants Limited

email: nick@edificebc.co.uk

mobile: 07917125231

Architecture

Project Management

Consultancy

All levels and dimensions must be checked on site by contractor prior to commencement of works. Any variations must be reported to Edifice BC Ltd.

All information hereon in is the copyright of Edifice BC Ltd. Copying in full or in part is forbidden without the written permission from Edifice BC Ltd.

PROJECT

Proposed Development at:
Fernhouse Farm
Ferndale Road
Peak Dale, High Peak

DRAWING TITLE

Existing First Floor Plan

CLIENT

Mr and Mrs Hadfield

DATE	Apr '23	DRAWING No		REV	
DRAWN BY	NH	820-2.02			
SCALE	1:100@A3				