



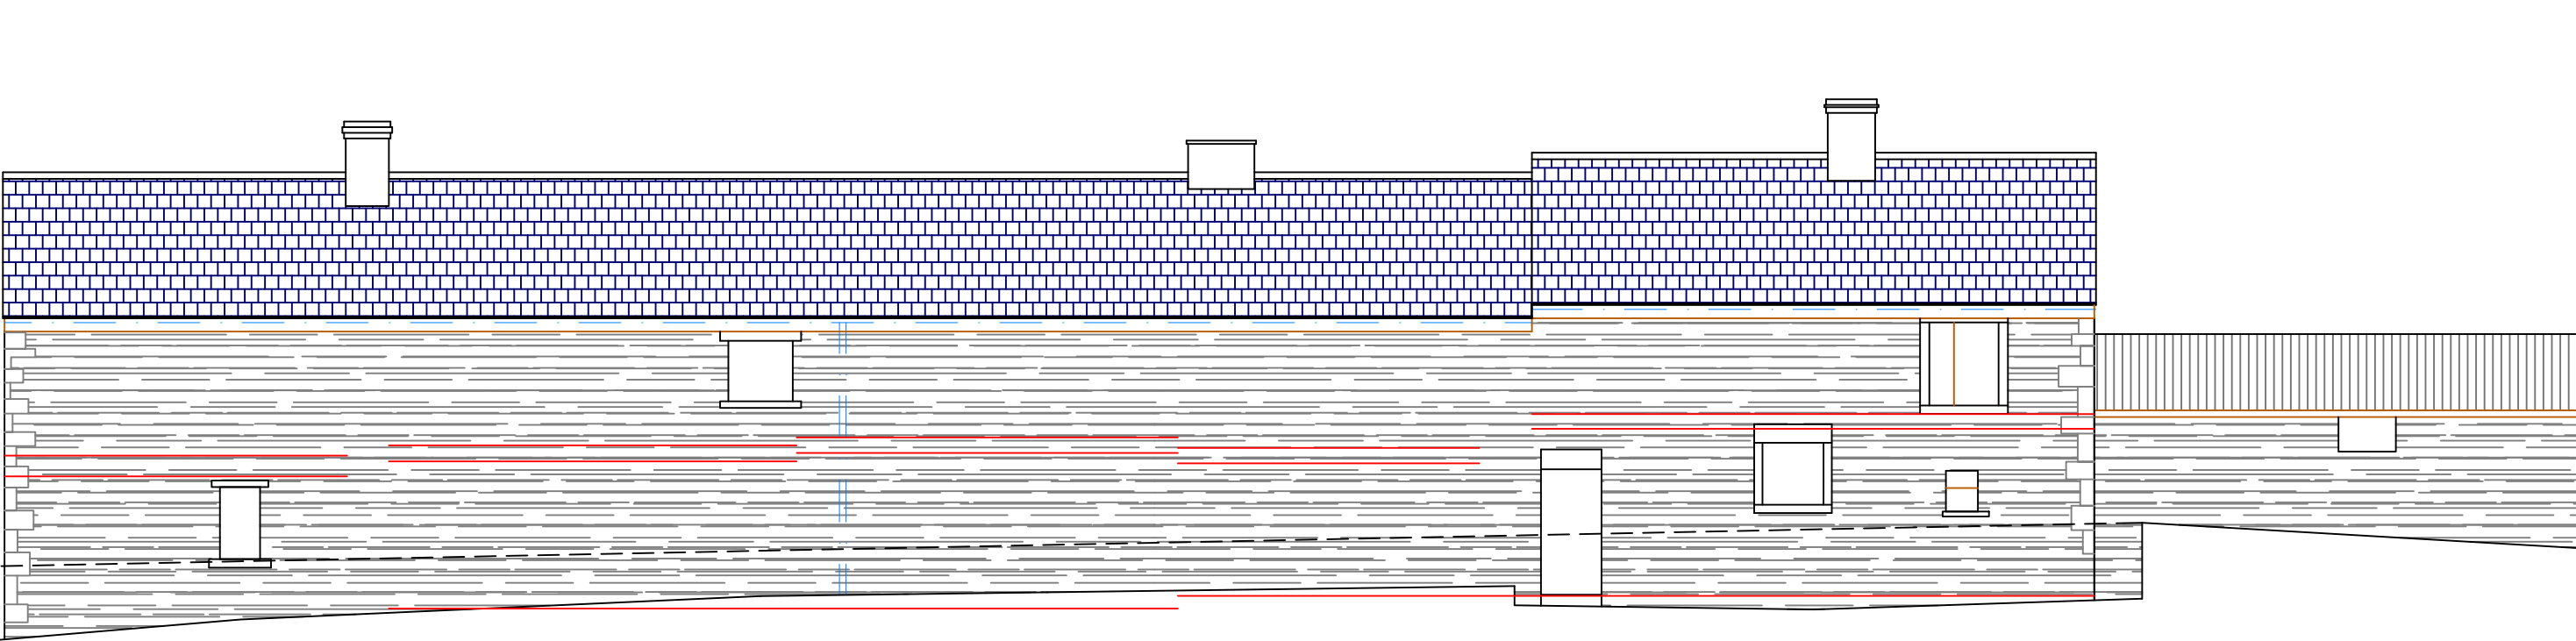

EXISTING FRONT ELEVATION

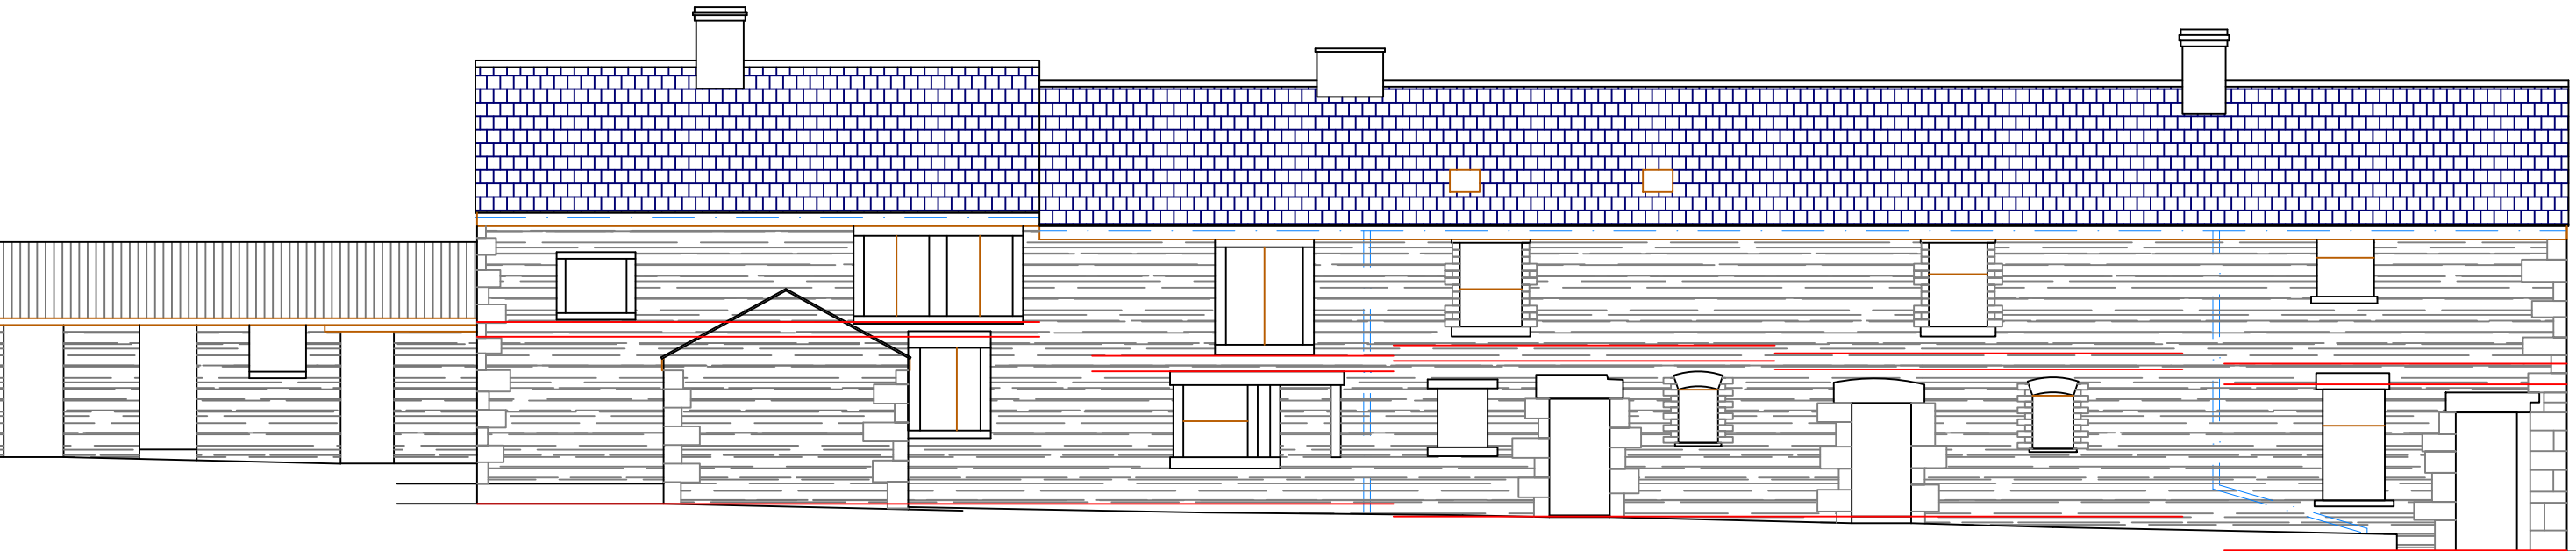

EXISTING REAR ELEVATION

EDIFICE

Building Consultants Limited

email: nick@edificebc.co.uk mobile: 07917125231

Architecture Project Management Consultancy

All levels and dimensions must be checked on site by contractor prior to commencement of works. Any variations must be reported to Edifice BC Ltd.

All information hereon in is the copyright of Edifice BC Ltd. Copying in full or in part is forbidden without the written permission from Edifice BC Ltd.

PROJECT

Proposed Development at:
Fernhouse Farm
Ferndale Road
Peak Dale, High Peak

DRAWING TITLE

Existing Elevations
Sheet 1

CLIENT

Mr and Mrs Hadfield

DATE	Apr '23	DRAWING No	REV
DRAWN BY	NH	820-2.03	
SCALE	1:100@A3		