





PROPOSED SOUTH FACING FRONT ELEVATION

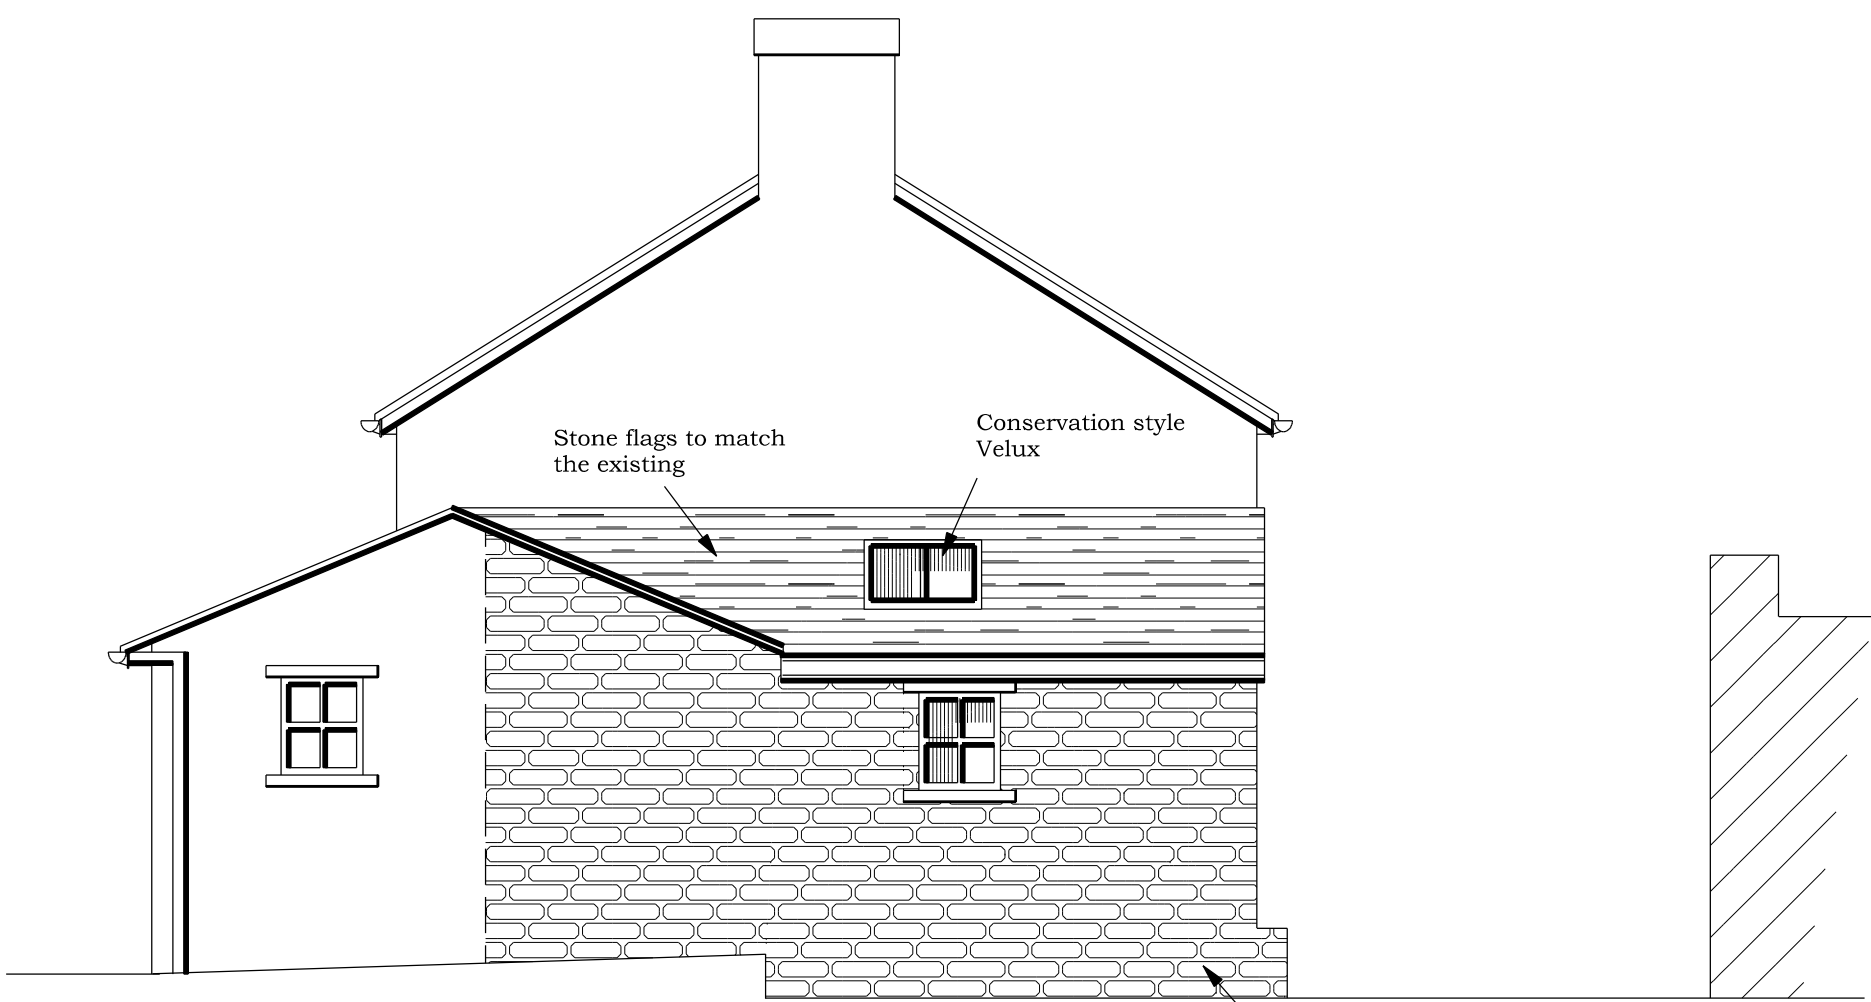


PROPOSED EAST FACING SIDE ELEVATION




PROPOSED NORTH FACING REAR ELEVATION

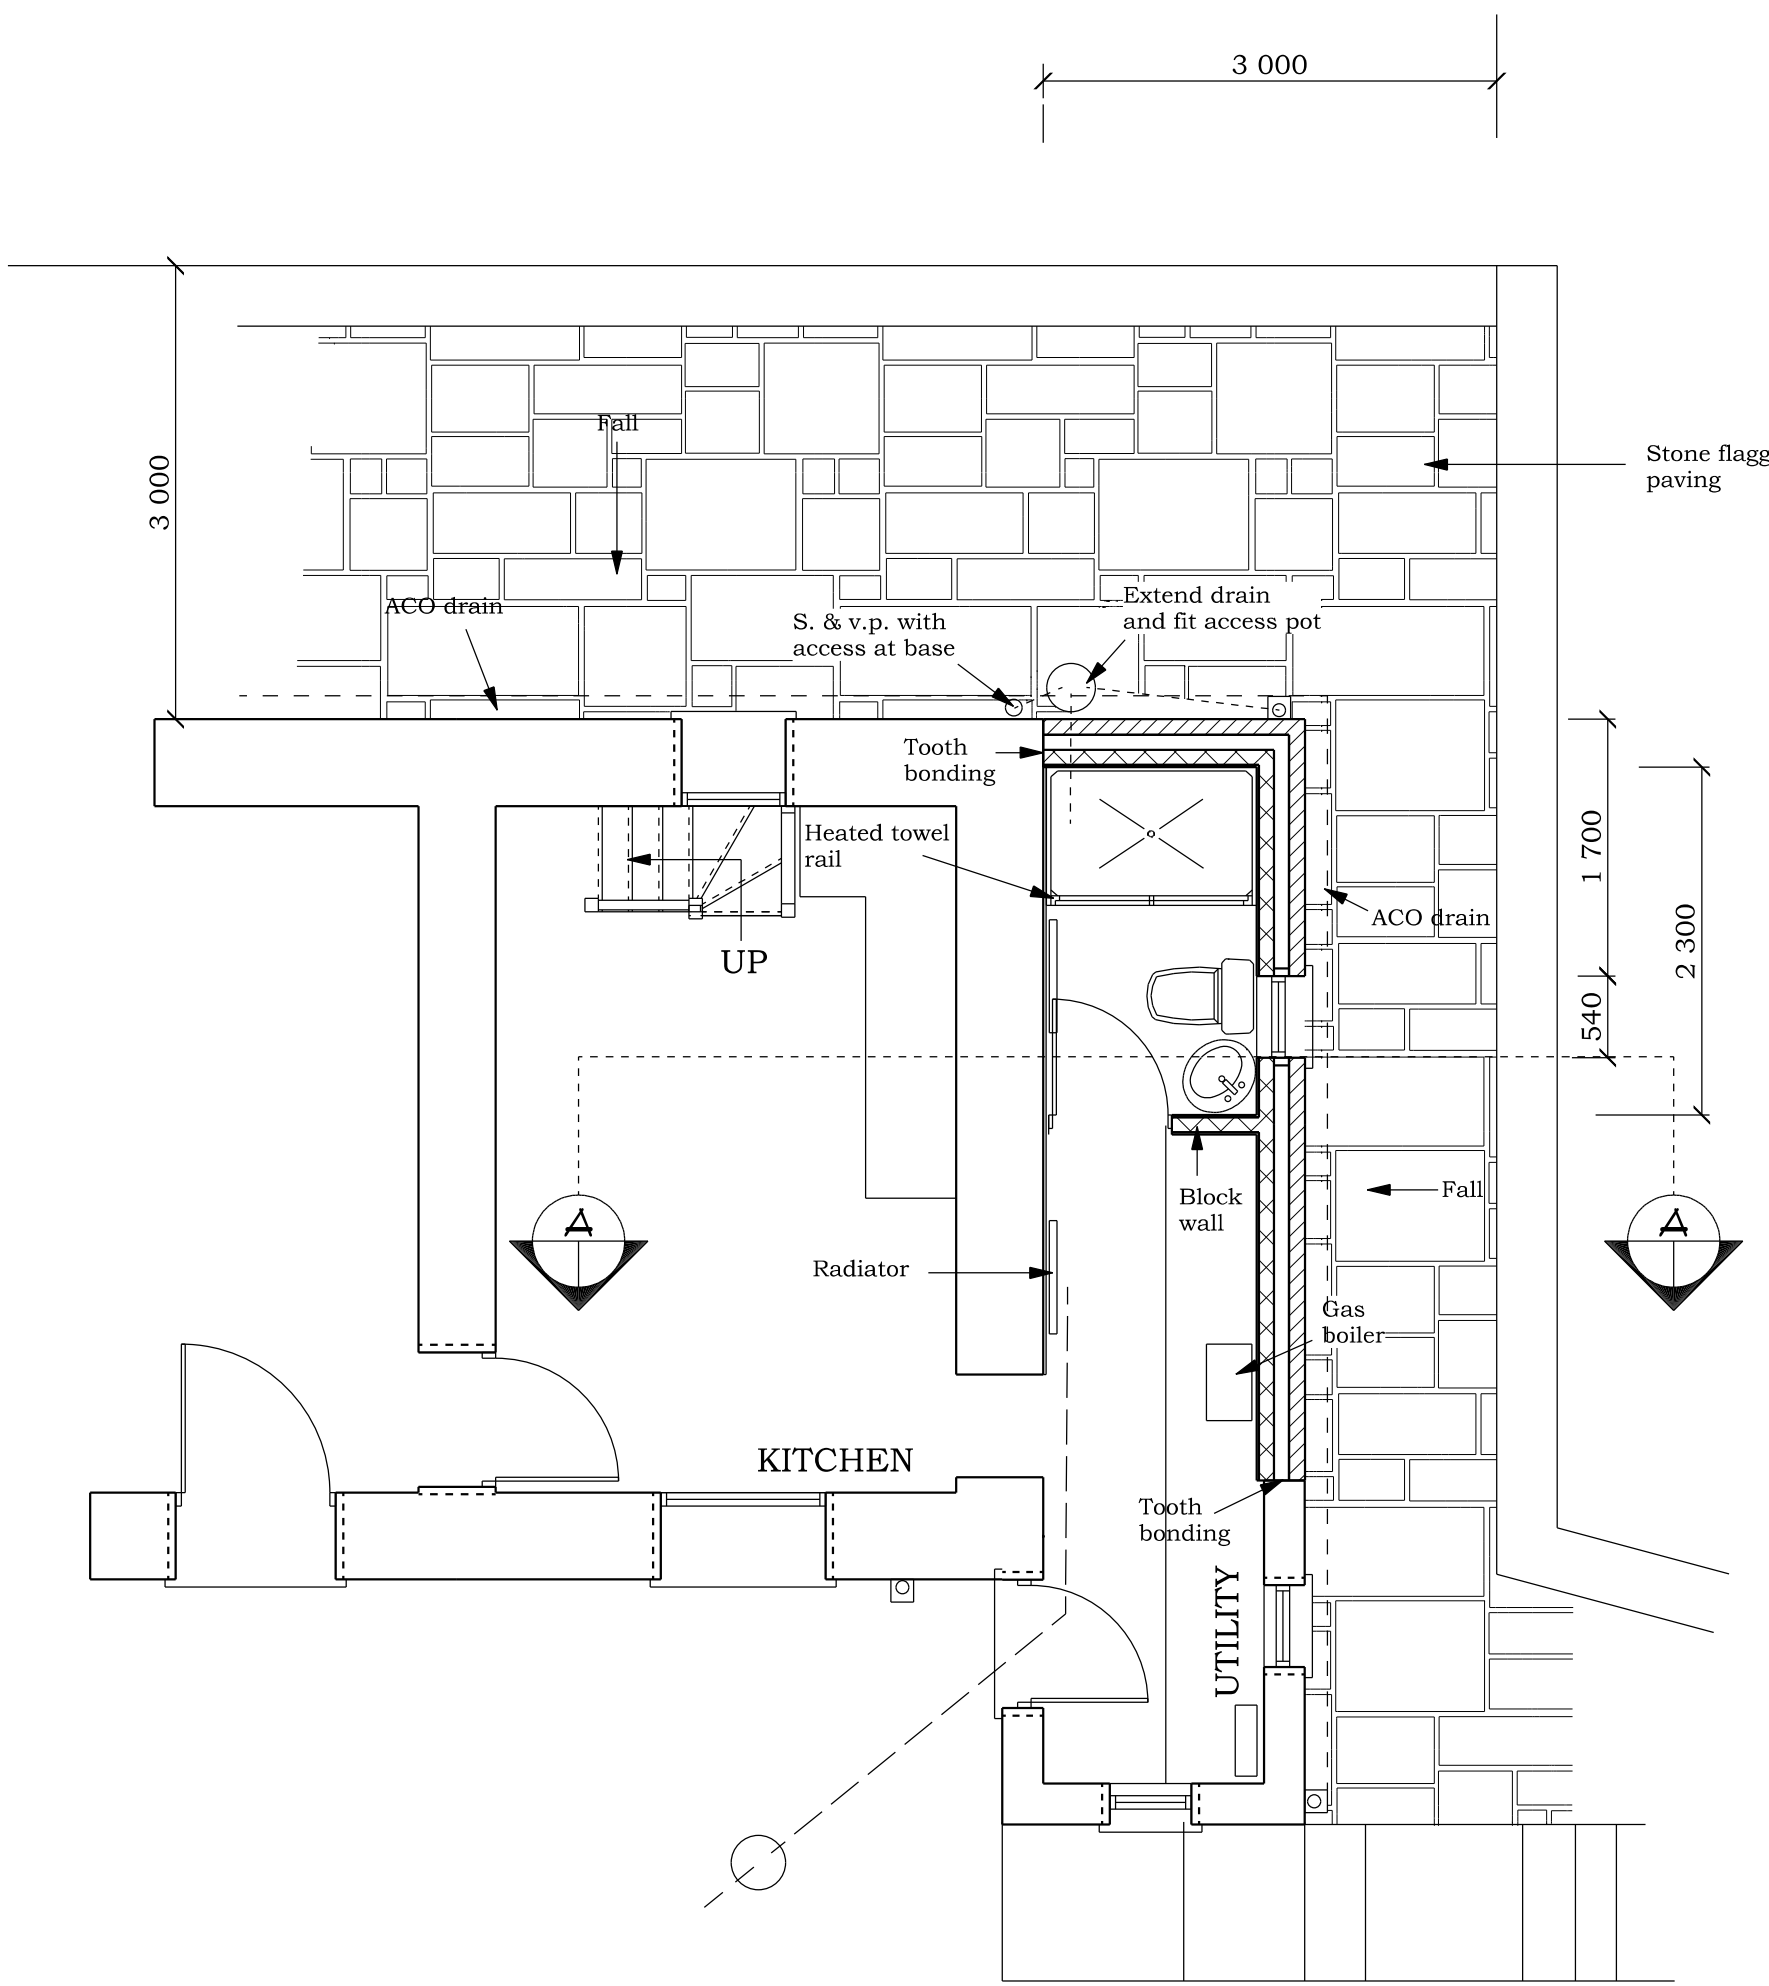


PROPOSED GROUND FLOOR PLAN

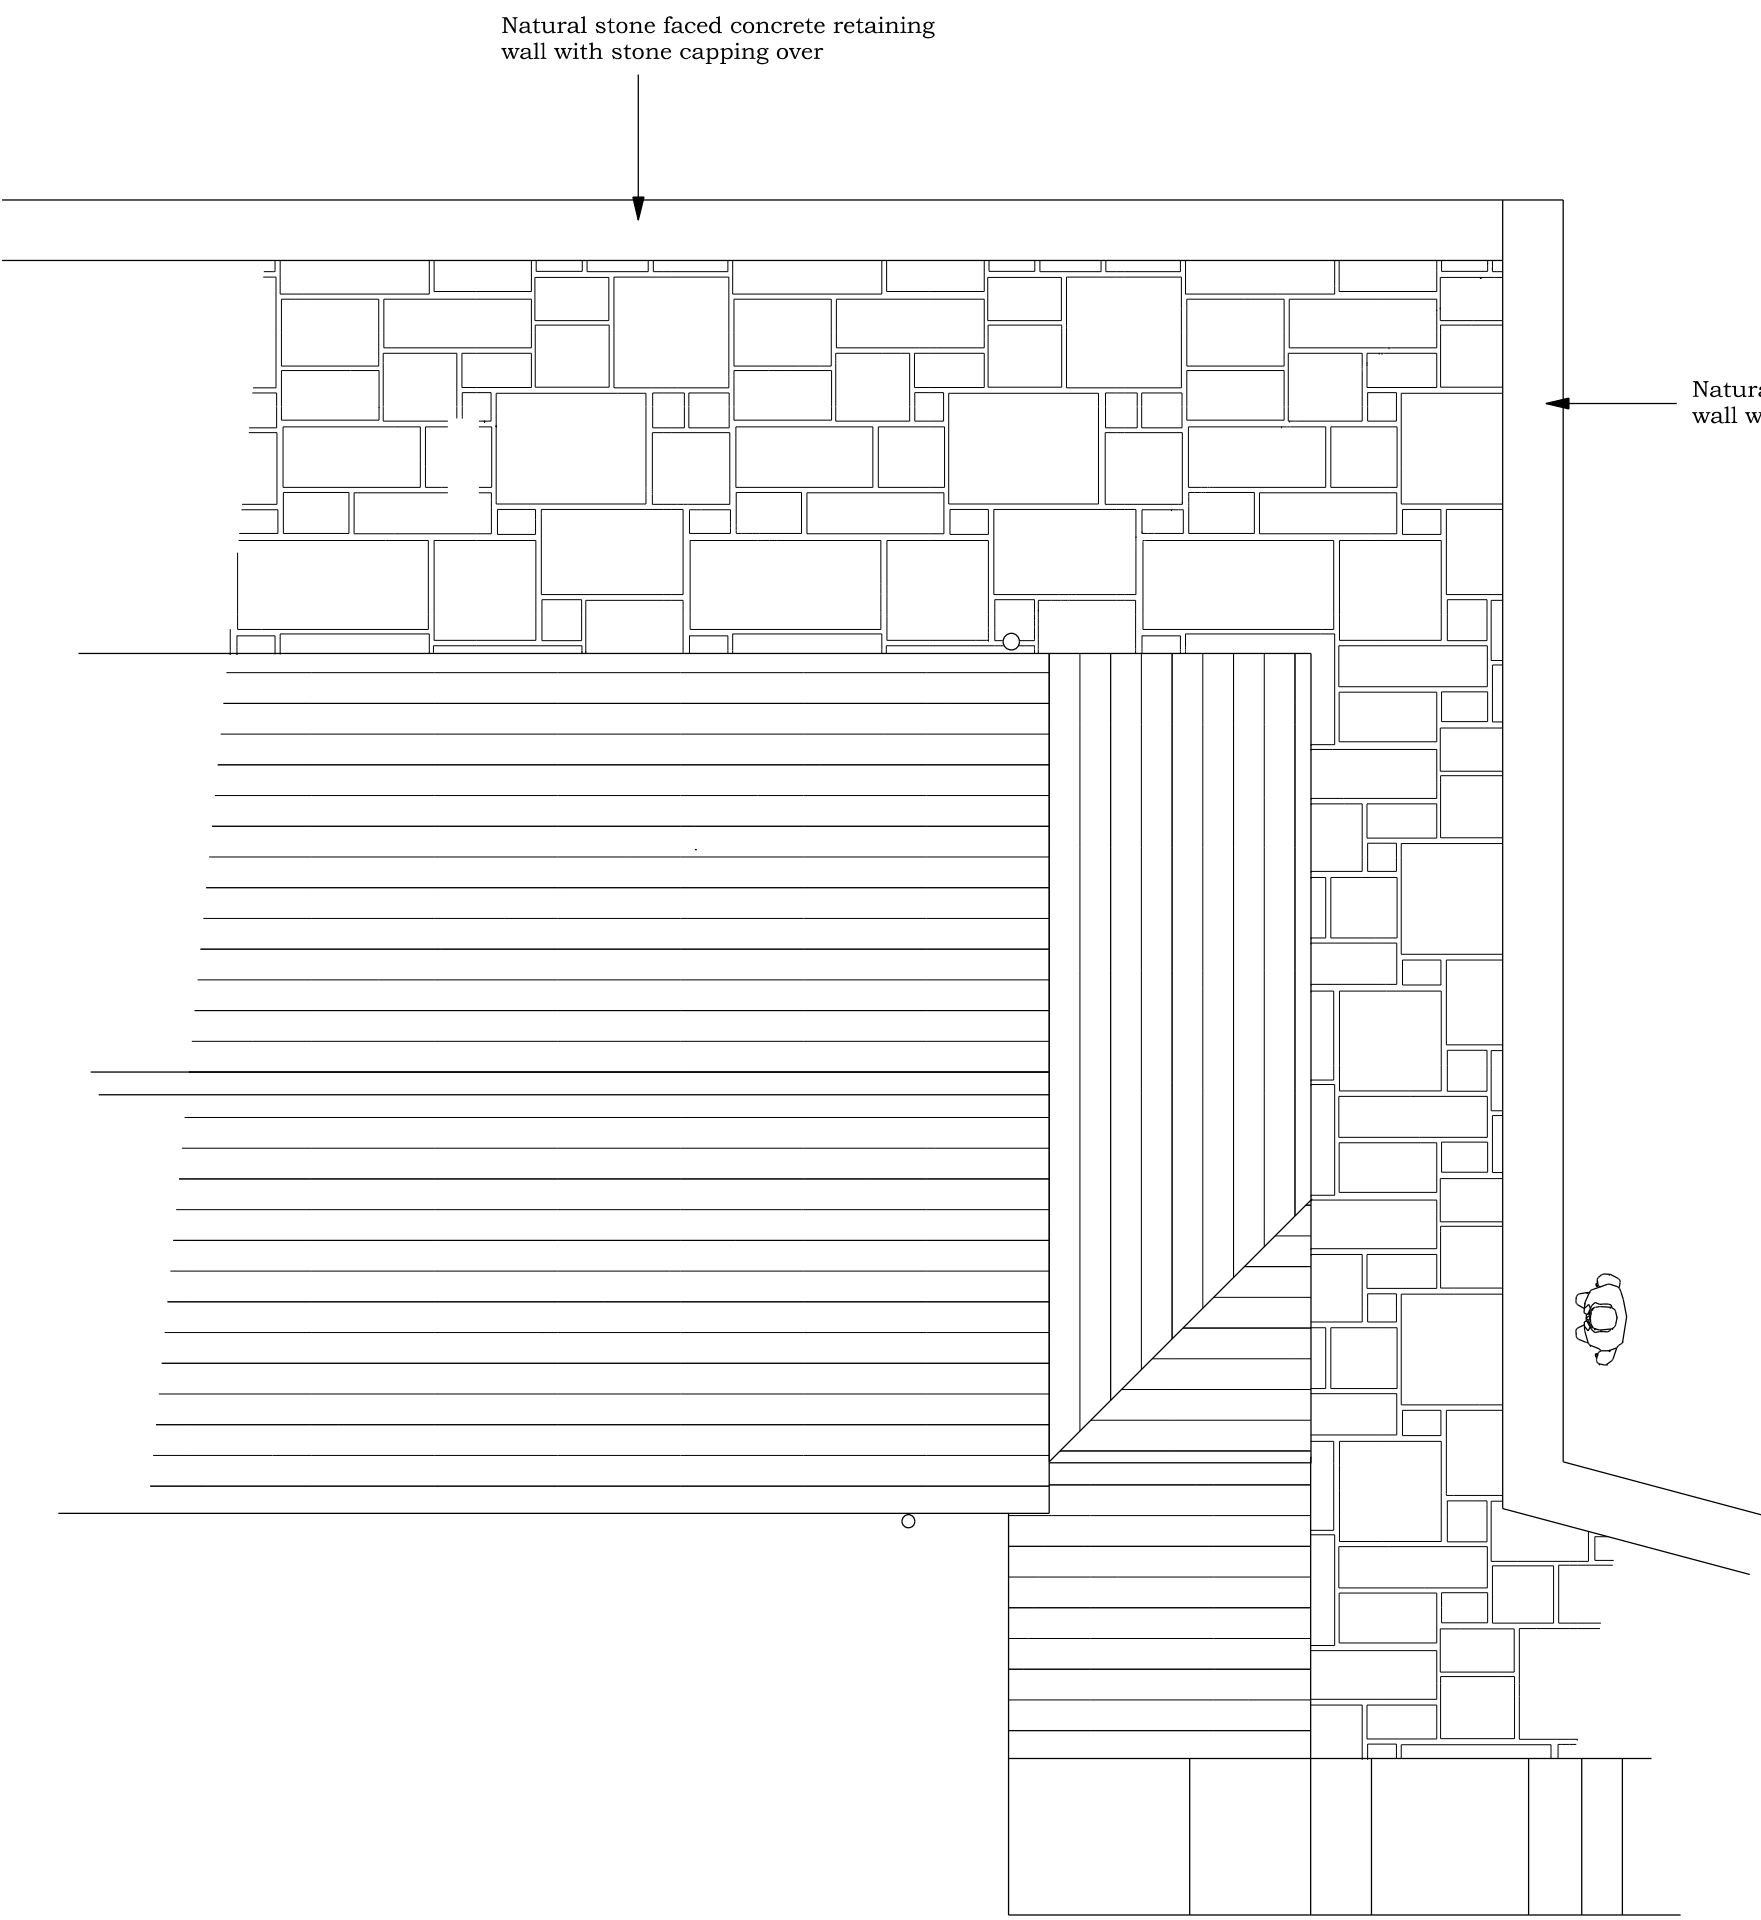

PROPOSED ROOF PLAN

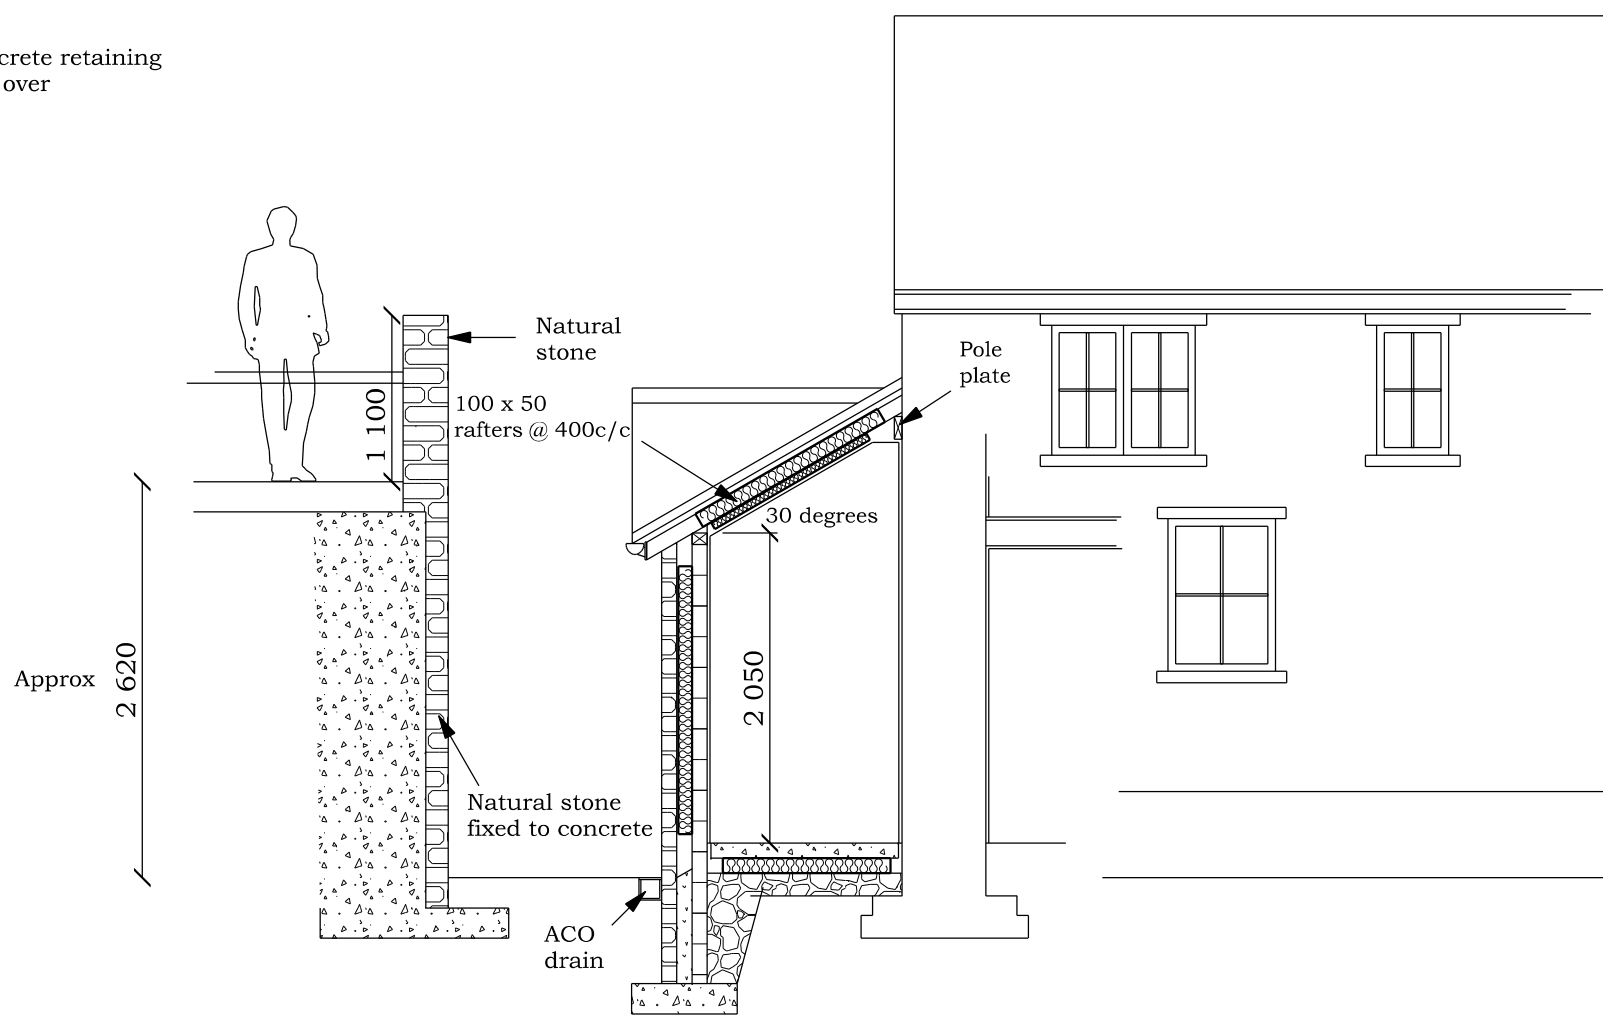

SECTION A - A

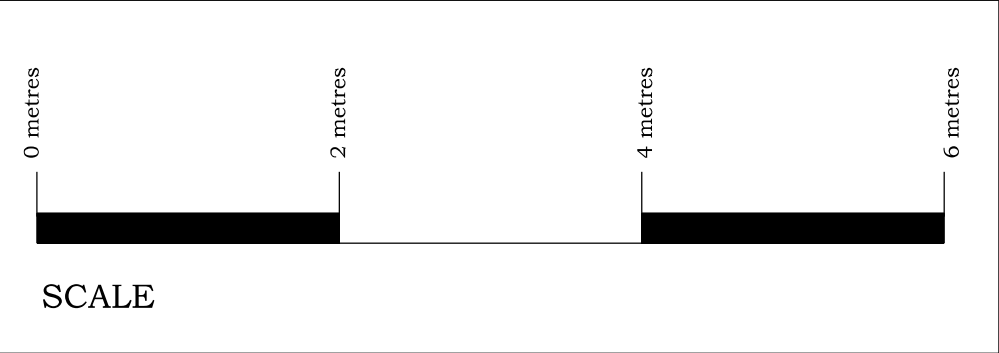

BRADLEY BUILDING DESIGN LTD.  
KEEPERS COTTAGE,  
LYME PARK,  
DISLEY,  
STOCKPORT.  
SK12 2NS.  
01625 858244  
Mob 07989 326039  
bradleybuildingdesign@btopenworld.com

PROPOSED DWELLING  
SINGLE STOREY SIDE EXTENSION  
& RETAINING WALL CONSTRUCTION  
for  
Mr. and Mrs. D. COWARD,  
at  
2, BINGS ROAD,  
WHALEY BRIDGE,  
SK23 7ND.  
Scale 1:50 @ A1  
Date AUGUST 2022  
Drawing Number 2089/2/D