





Existing Front Elevation

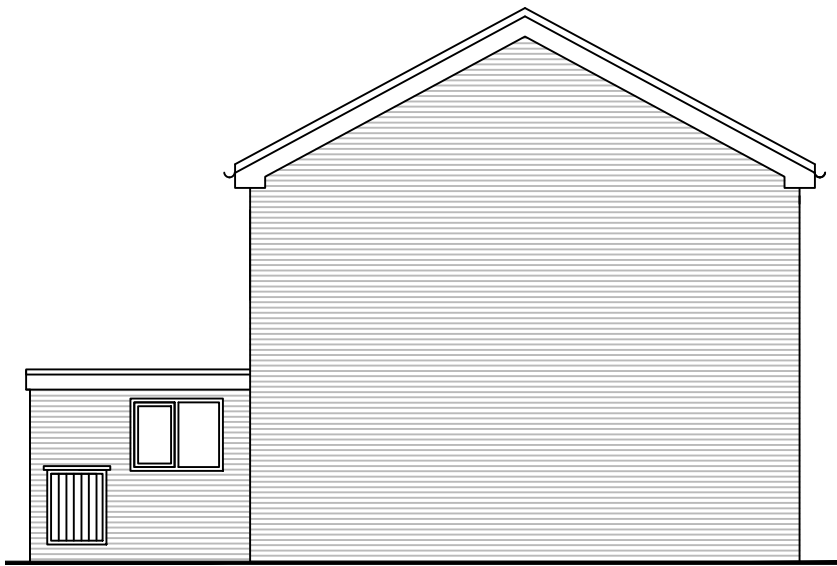


Existing Side Elevation




Existing Rear Elevation

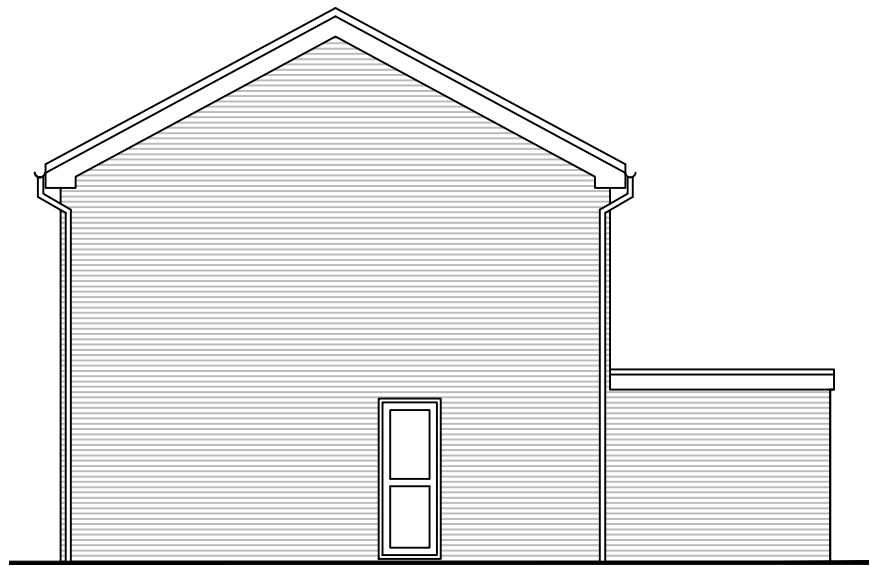

Existing Side Elevation

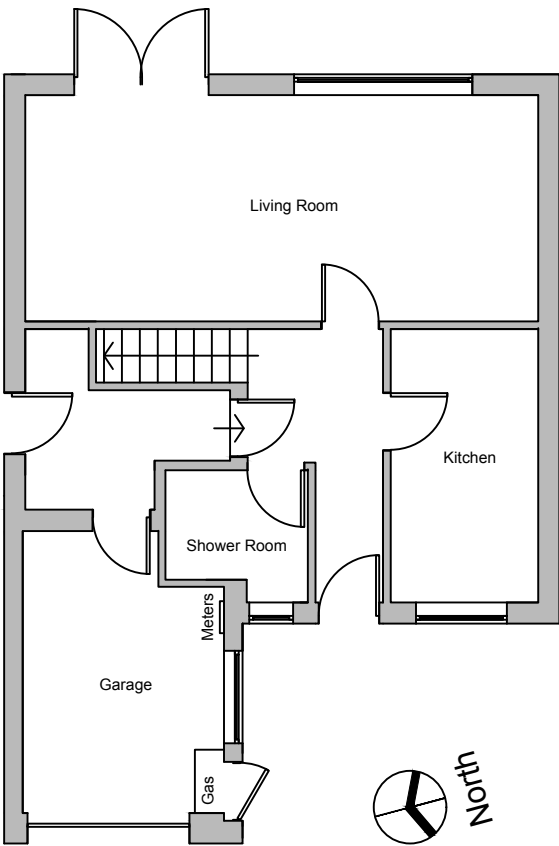

Existing Ground Floor Plan

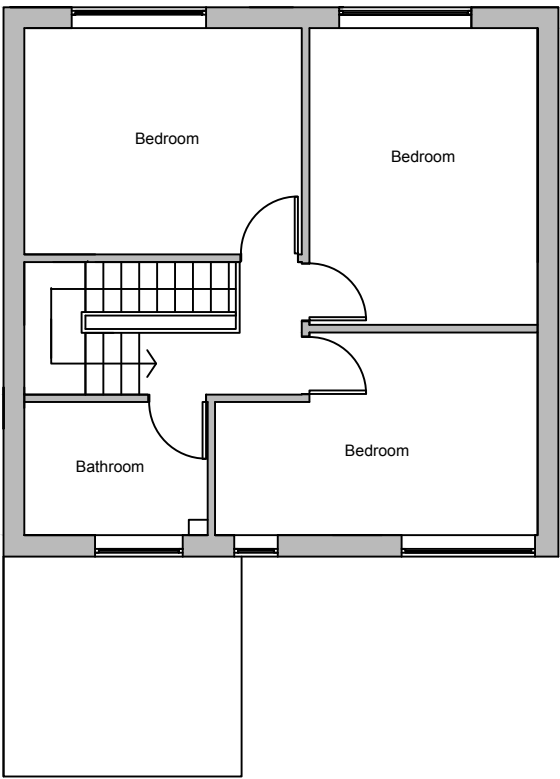

Existing First Floor Plan



Metric Scale



Client:	
Ms J Notman & Mr T Nield	
1 Dingle Close, Glossop, Derbyshire SK13 6NL	
Project:	
Proposed garage conversion with 2m front extension	
Title:	
Existing Plans	
Scale: 1:100 @ A3	
Drawn:	Date:
C.K.	May 2023
Project no.:	Drawing no.:
3202	3202-001

PLANMART LIMITED
9, GEORGE STREET, GLOSSOP,
DERBYSHIRE SK13 8AY.
TEL: 01457 863153