


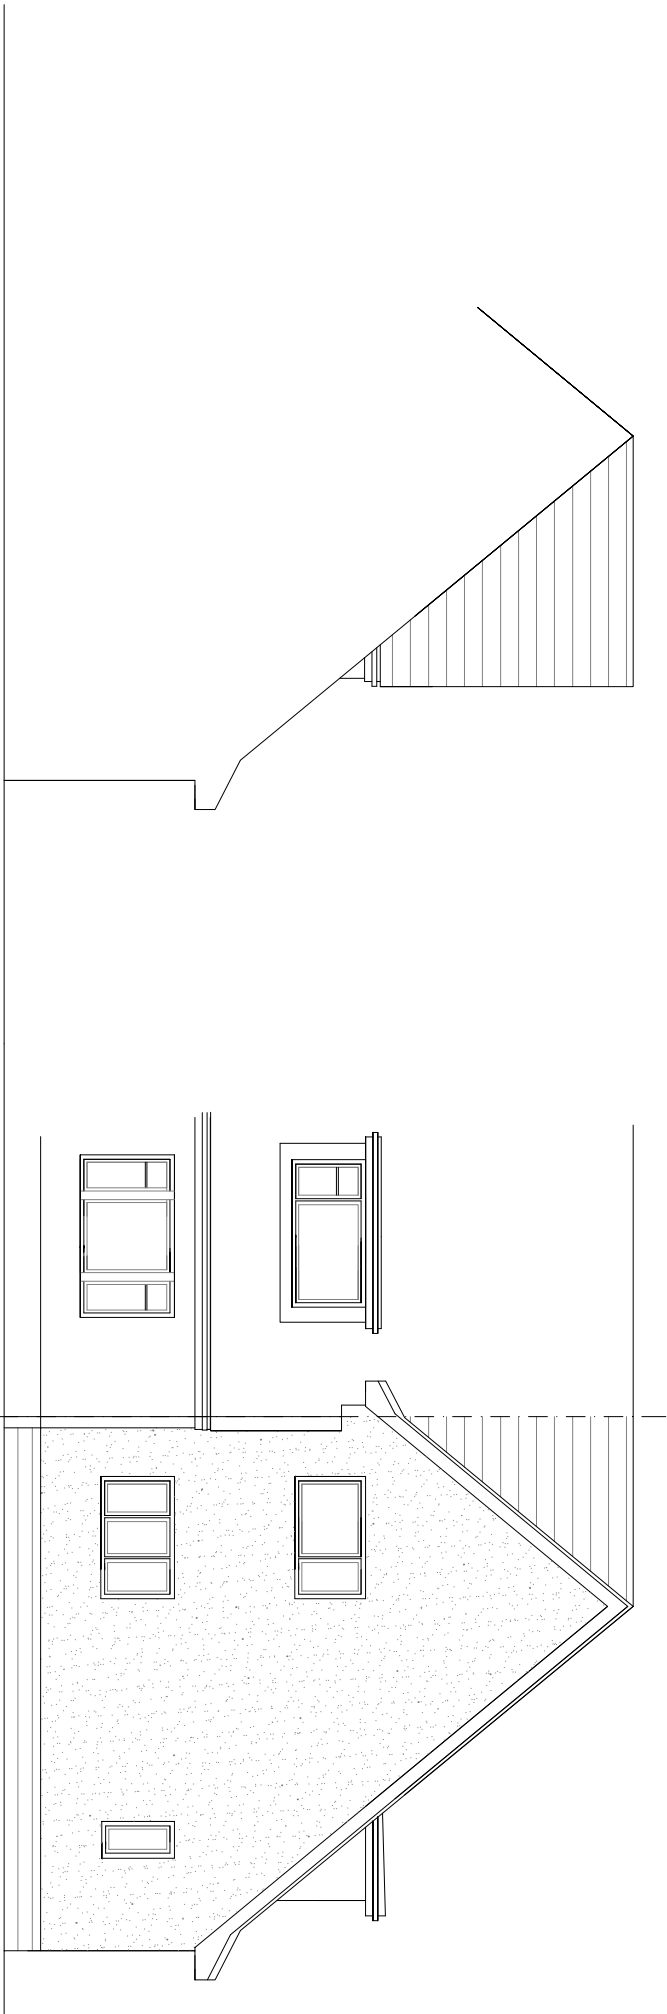


existing side elevation

existing side elevation



existing front elevation

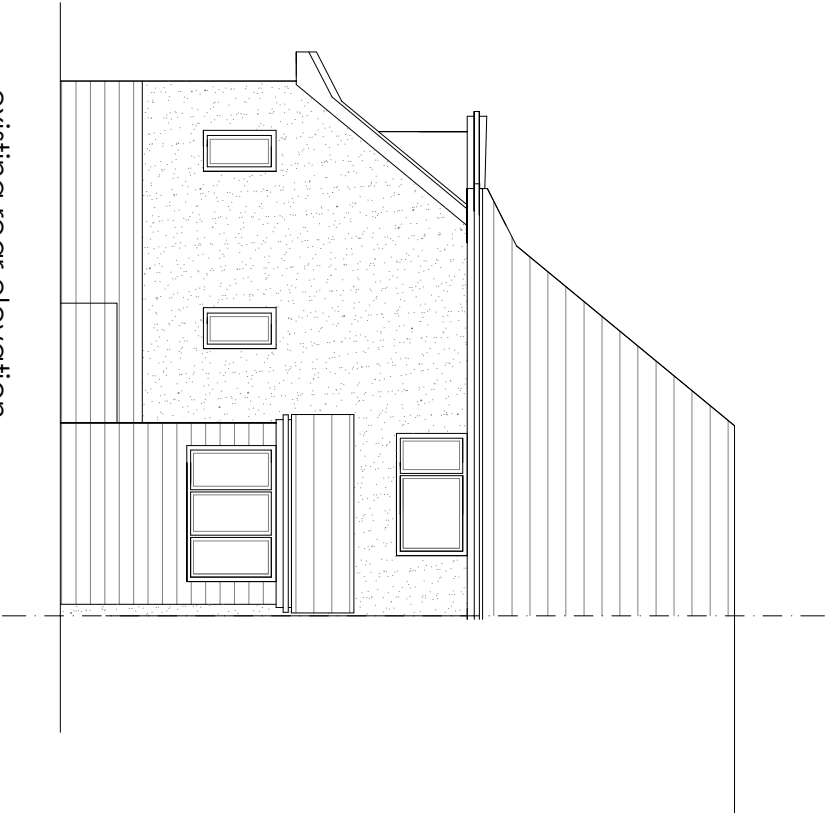

existing rear elevation

REVISIONS

NO.	DATE	BY	SCALE	AREA	SQ. FT.
1	May 23	FW	1:100@A3		

PROJECT Single storey side extension of 1 Goylands, Buxton

CLIENT Mr Della Cioppa & Ms Kingham

TITLE Existing Elevations

Wylie
Architecture
Residential Architecture Design and Planning
07837553825
www.wyliearchitecture.co.uk

DRAWING NUMBER	REV
03.02	-