



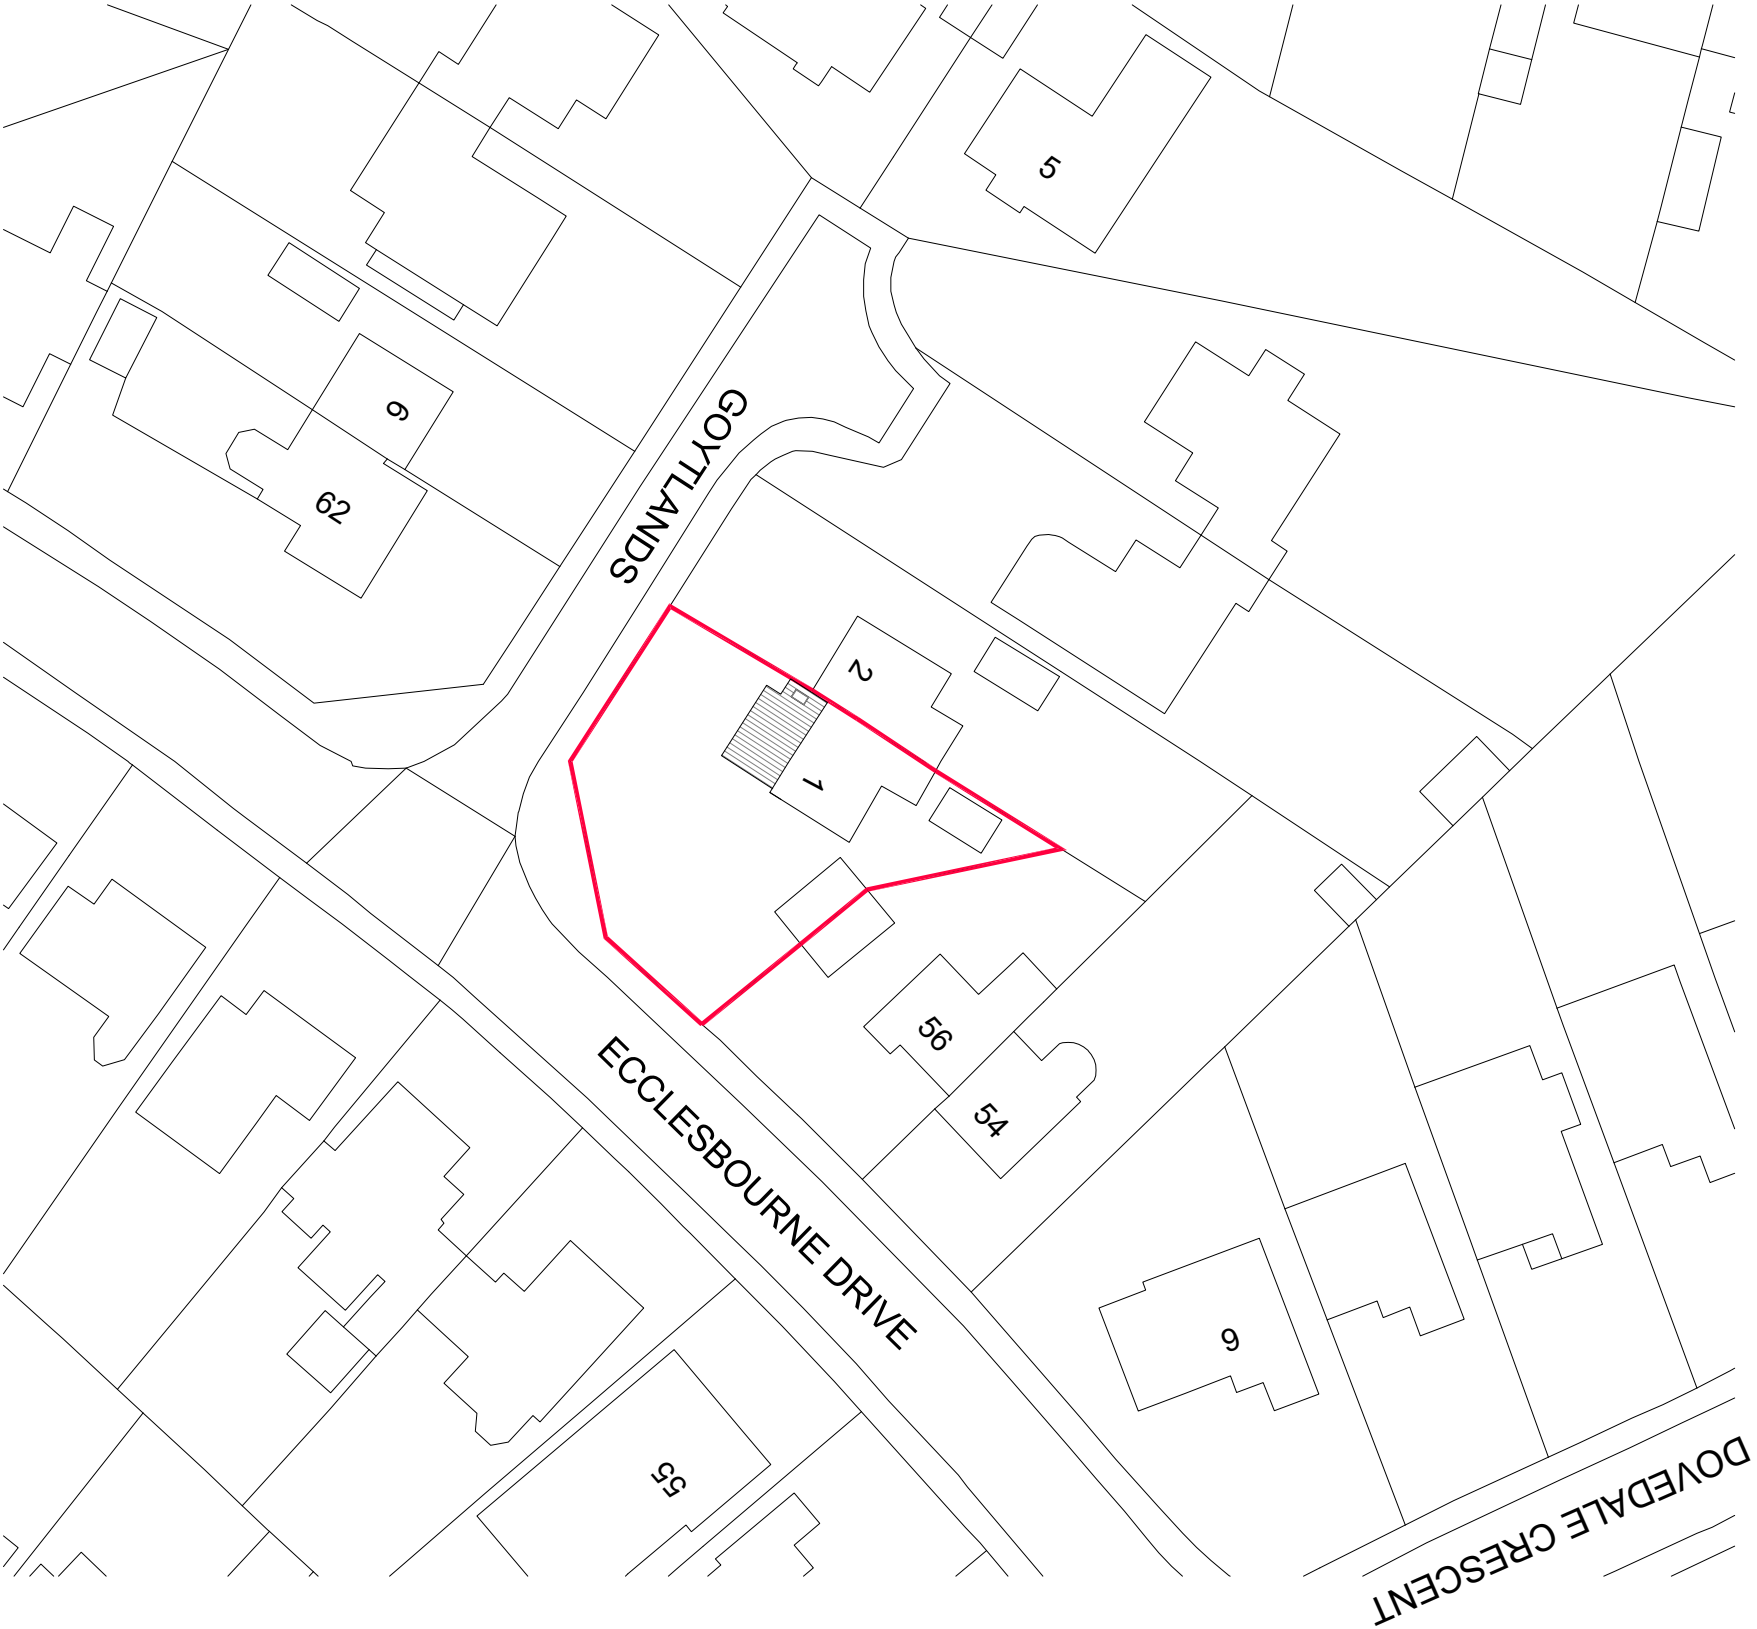

Ordnance Survey, (c) Crown Copyright 2023. All rights reserved. Licence number 100022432

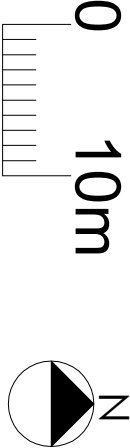

REVISIONS

DATE	BY	SCALE	AREA	SQA
May 23		1:500@A3		SQT.
PROJECT Single storey side extension at 1 Goytlands, Buxton				

CLIENT	Mr Della Cioppa & Ms Kingham
TITLE	Site Plan



Residential Architecture Design and Planning
07575241232
www.wyliearchitecture.co.uk

DRAWING NUMBER	REV
02.01	A