



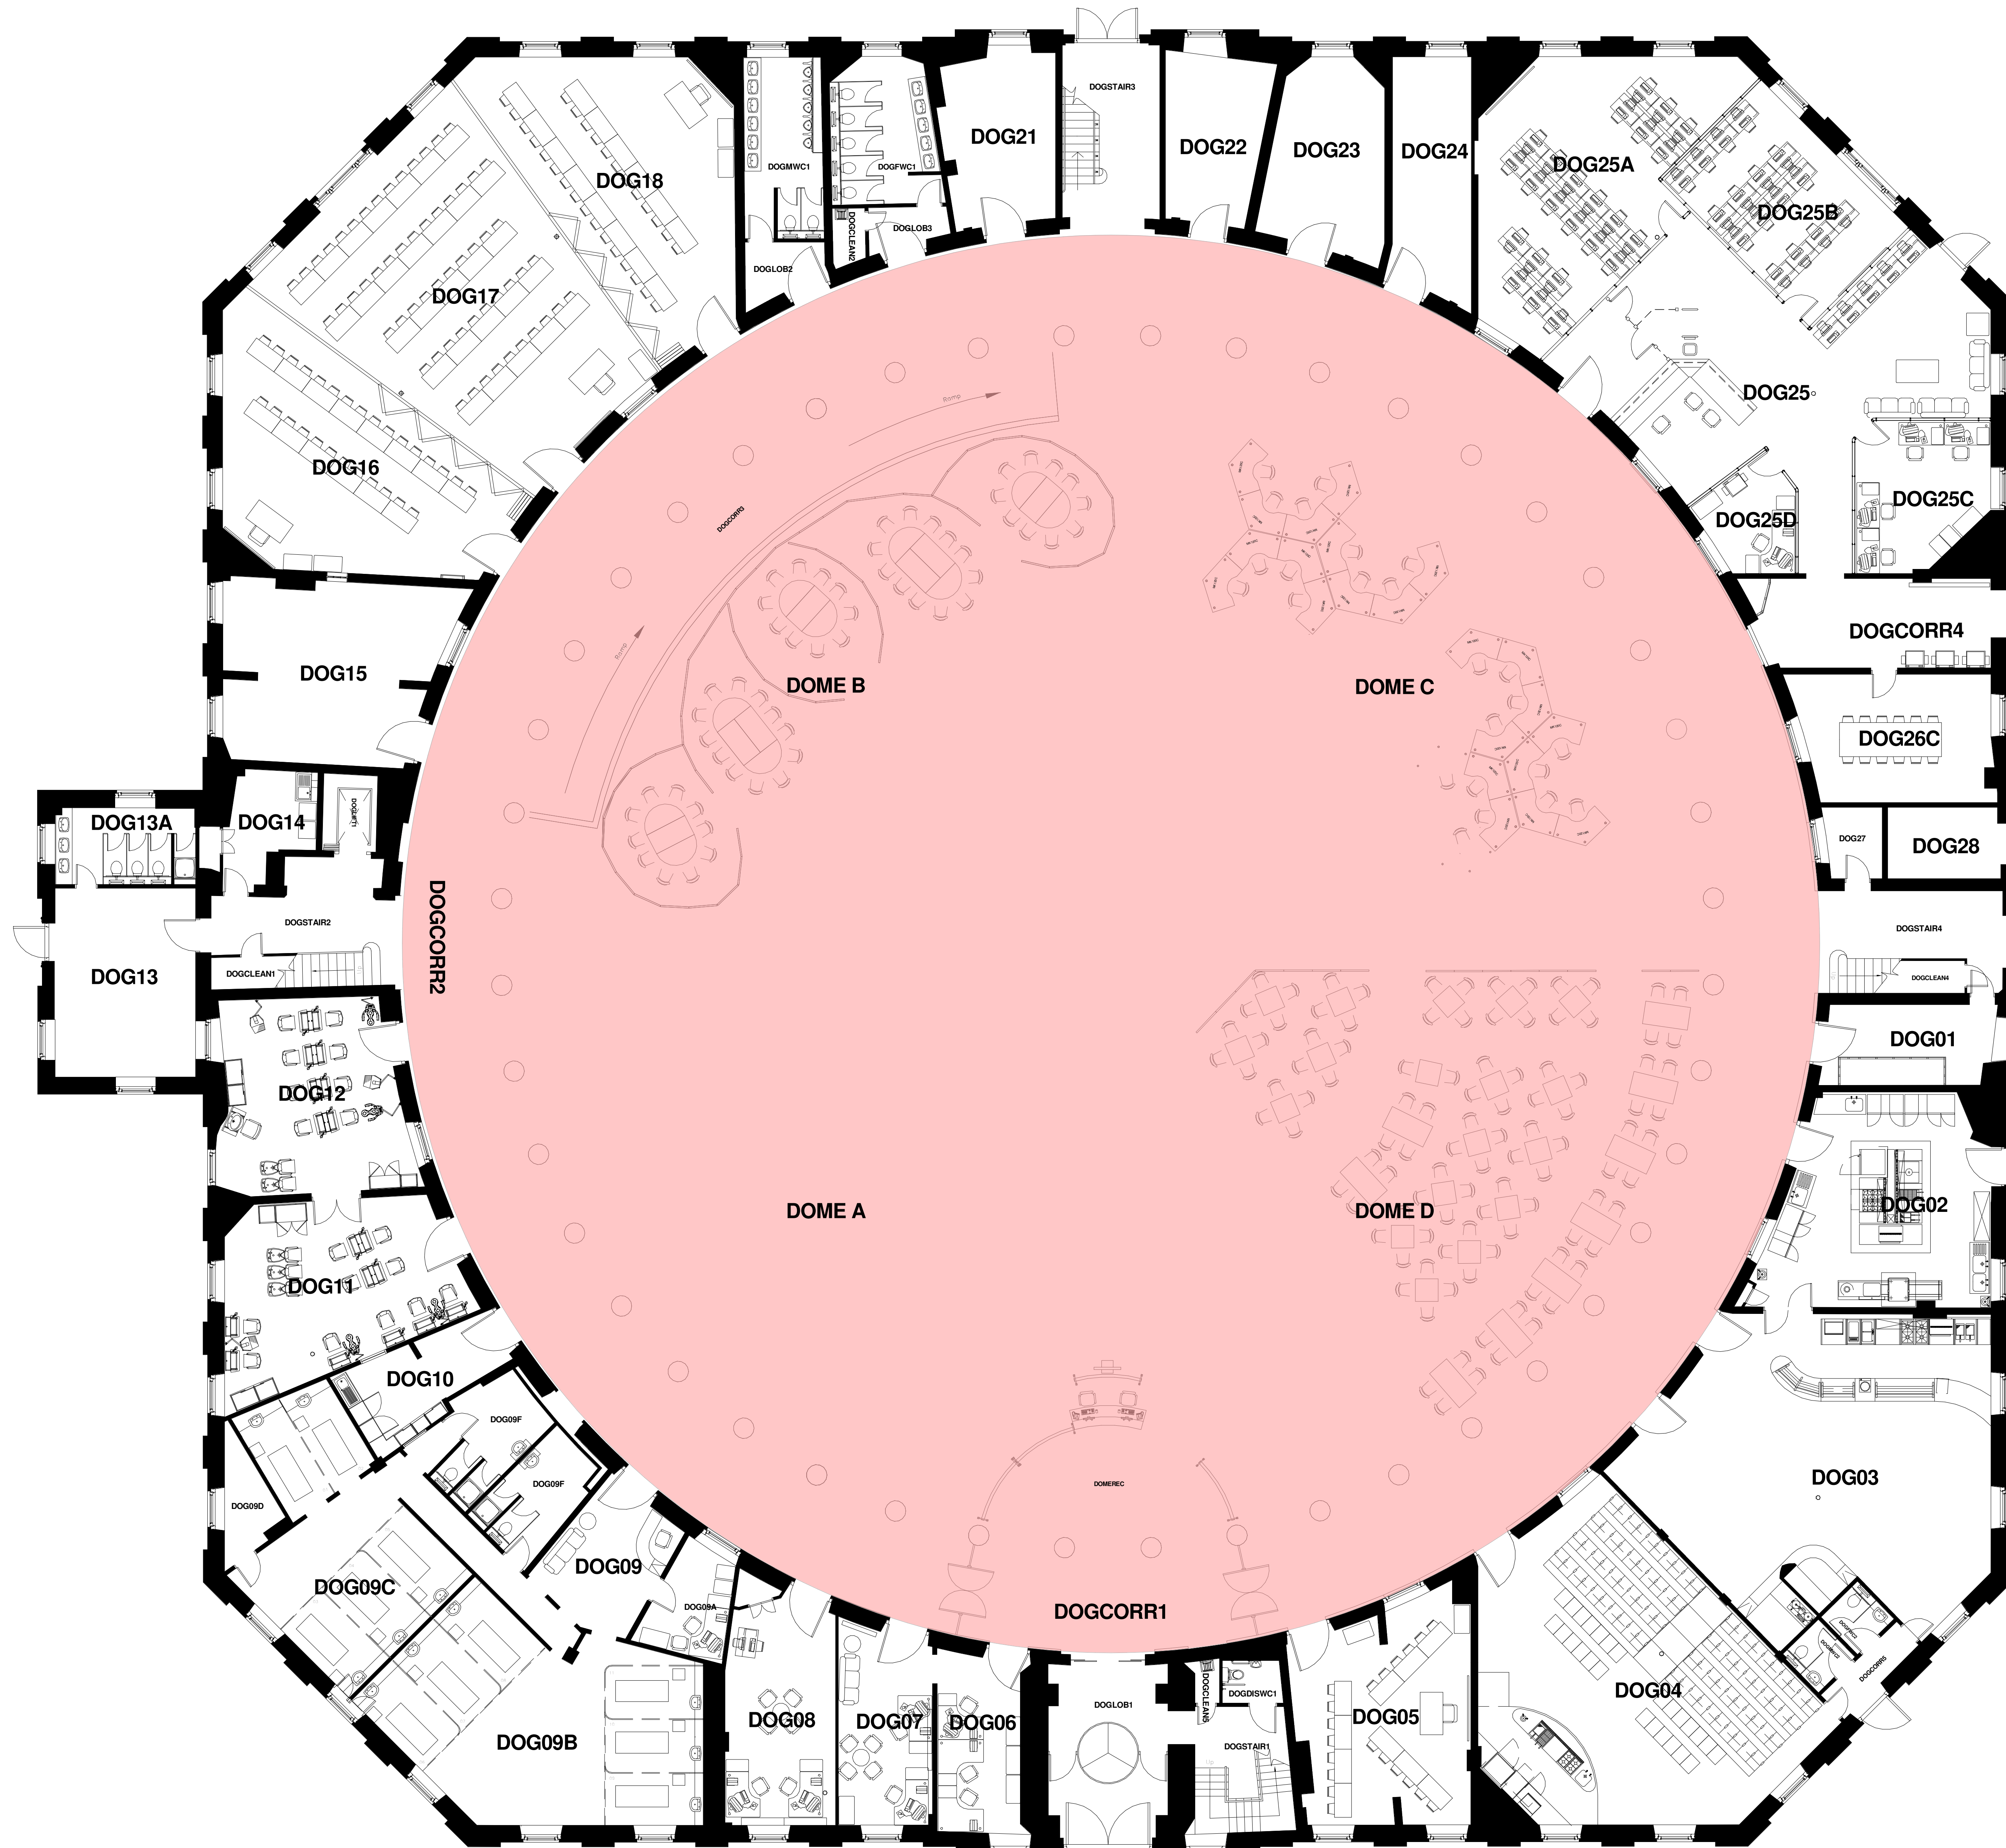

Area of work
1 : 100

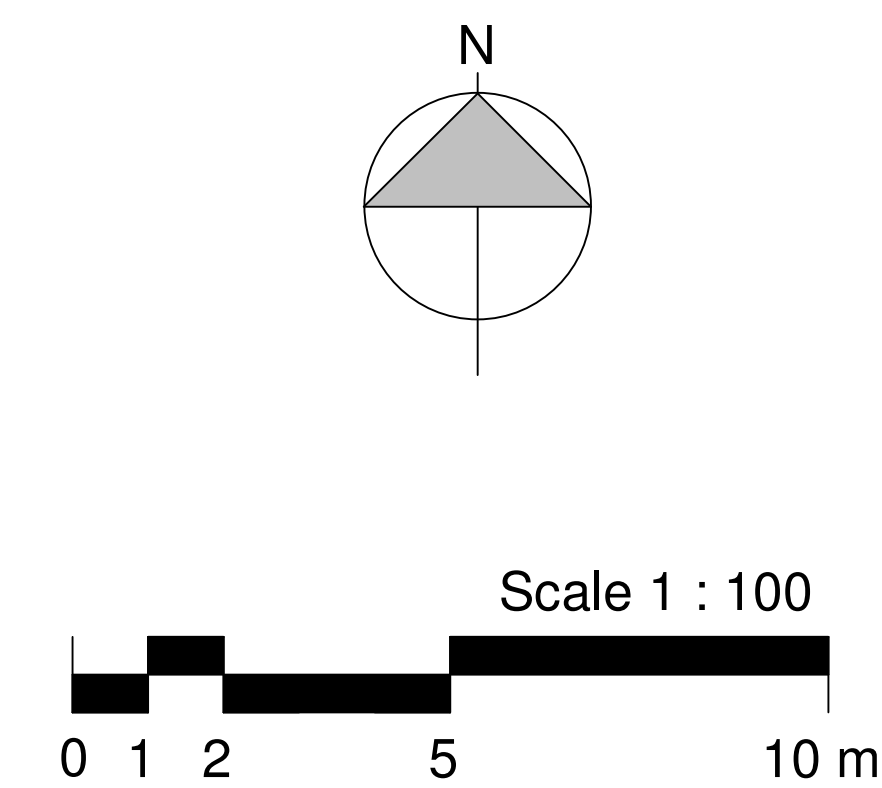

NOTES
1. DIMENSIONS TO BE CHECKED BY CONTRACTOR WORKING ONLY FROM GRID.
2. ALL REQUIRED DIMENSIONS AND CROSS CHECKED WITH ALL OTHER RELEVANT DRAWINGS.
3. ALL DIMENSIONS ARE IN MILLIMETRES UNLESS NOTED OTHERWISE.
4. COORDINATE ALL WORK WITH ARCHITECTURAL AND ENGINEERING DRAWINGS AND SPECIFICATIONS.
5. ANY DISCREPANCIES TO BE REPORTED TO THE ARCHITECT PRIOR TO CONSTRUCTION.
6. WORK SHALL INCLUDE ALL REQUIRED PERMITS, LABOUR, MATERIALS AND EQUIPMENT TO COMPLETE ALL WORK.
7. WORK SHALL BE DONE IN ACCORDANCE WITH APPLICABLE CODES AND STANDARDS.
8. THE TITLE, CONTENT AND INFORMATION IN THIS DOCUMENT IS THE PROPERTY OF MORRISON DESIGN.
9. ALL RIGHTS RESERVED.

SCOPE OF WORKS

Hatching thus denotes area work

P1 - Changes to existing floor plan		Rev	By	Chk	Date
Revision	Description				
 MORRISONDESIGN CHARTERED ARCHITECTS Morrison Design Ltd - Darley Abbey Mills - 3rd Floor - The Long Mill - DE52 1JZ T: 01332 363355 E: info@morrisondesign.co.uk W: morrisondesign.co.uk Date: Buxton Dome Project: Devonshire Royal Hospital, Buxton SK17 6RY Title: Area of work Plan Drawn by: JB Checked by: CR Date of Release: 05/18/23 Scale: As indicated Job Number: 5088 Drawing Number: 5088-MDL-XX-00-DR-A-000003 Revision: P1					
PRELIMINARY					