


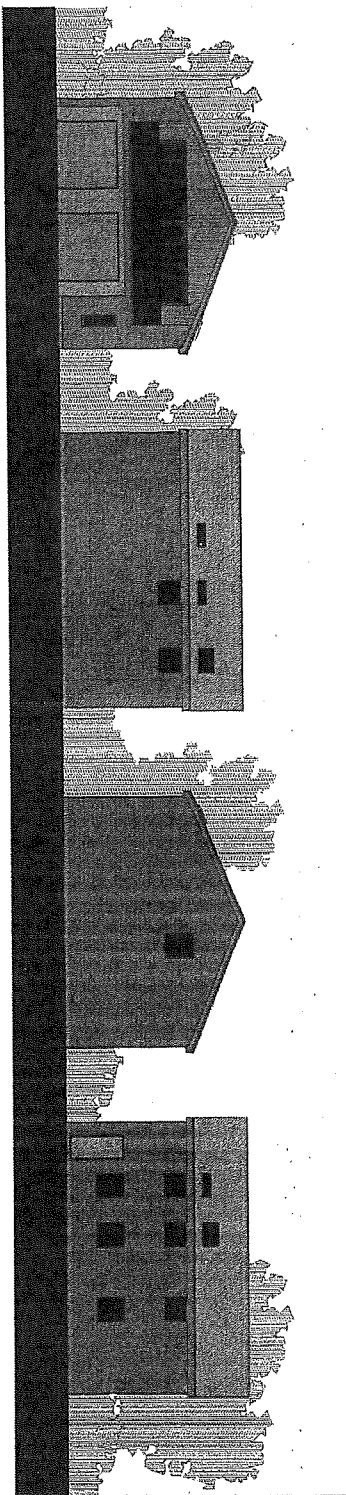

PROPOSED FRONT ELEVATION


PROPOSED SIDE ELEVATION

PROPOSED REAR ELEVATION


PROPOSED SIDE ELEVATION

PROPOSED SITE / FLOOR PLAN


PROPOSED MATERIALS

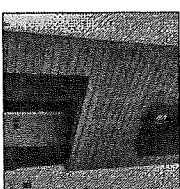


CLADDING

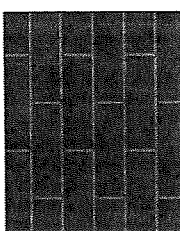


BRICK

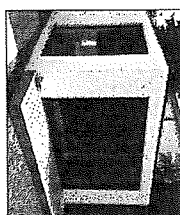


RENDER AND WINDOW COLOUR

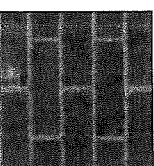

BRICK

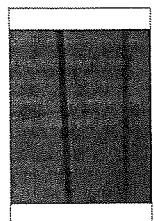


ROOF TILES

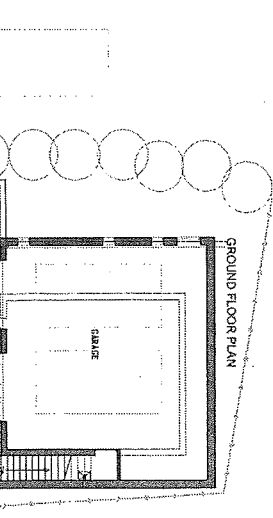


GROUND FLOOR PLAN

SMALL TREE FRUIT BORDER 3M HIGH

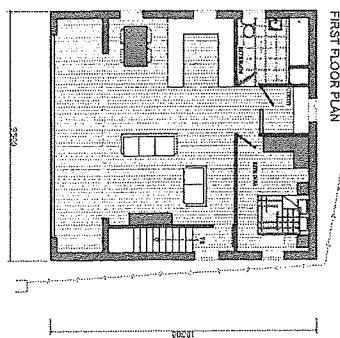


FIRST FLOOR PLAN

EXISTING SITE / FLOOR PLAN

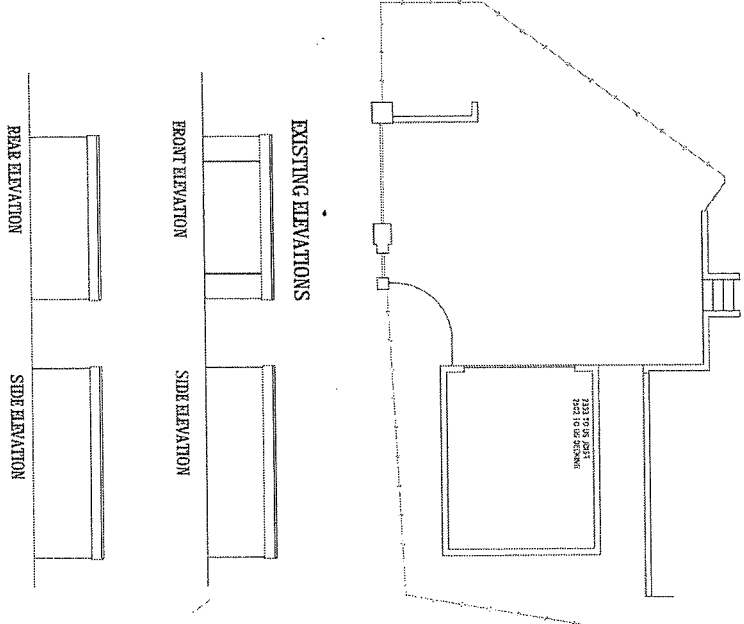

BLOCK PLAN 1:500

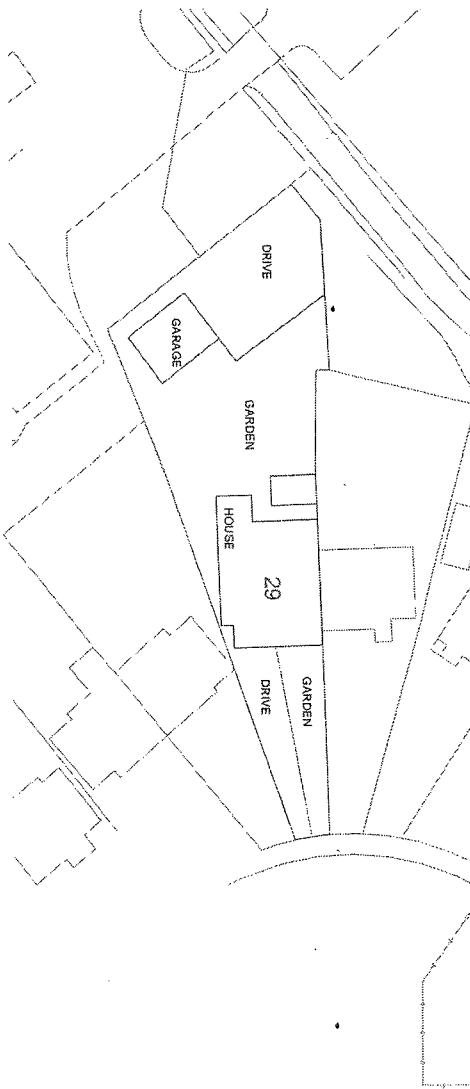

FRONT ELEVATION

FRONT ELEVATION

SIDE ELEVATION

SIDE ELEVATION

CLADDING

BRICK

RENDER AND WINDOW COLOUR

SMALL TREE FRUIT BORDER 3M HIGH

GROUND FLOOR PLAN

FIRST FLOOR PLAN

Drawing Number		Date	
021/0R/001		SEPT. 21	
Revision	Scale		
B	1:100		
ATTENTION: ALL ELEVATIONS TO EXISTING CONDITIONS TO BE SHOWN. EXISTING & PROPOSED PLANS TO BE SHOWN AT SUBMISSION. Client: SRAK HUS SHAW Project: STANFORD ROAD Location: STANFORD ROAD City: STANFORD			

pharchitecture	
DOMESTIC COMMERCIAL RESIDENTIAL	
7 LAWRENCE CLOSE, LONDON, W14 9JF	
STANFORD COUNTRY, STANFORD, STANFORD	
E: info@pharchitecture.com M: 0795773301	