



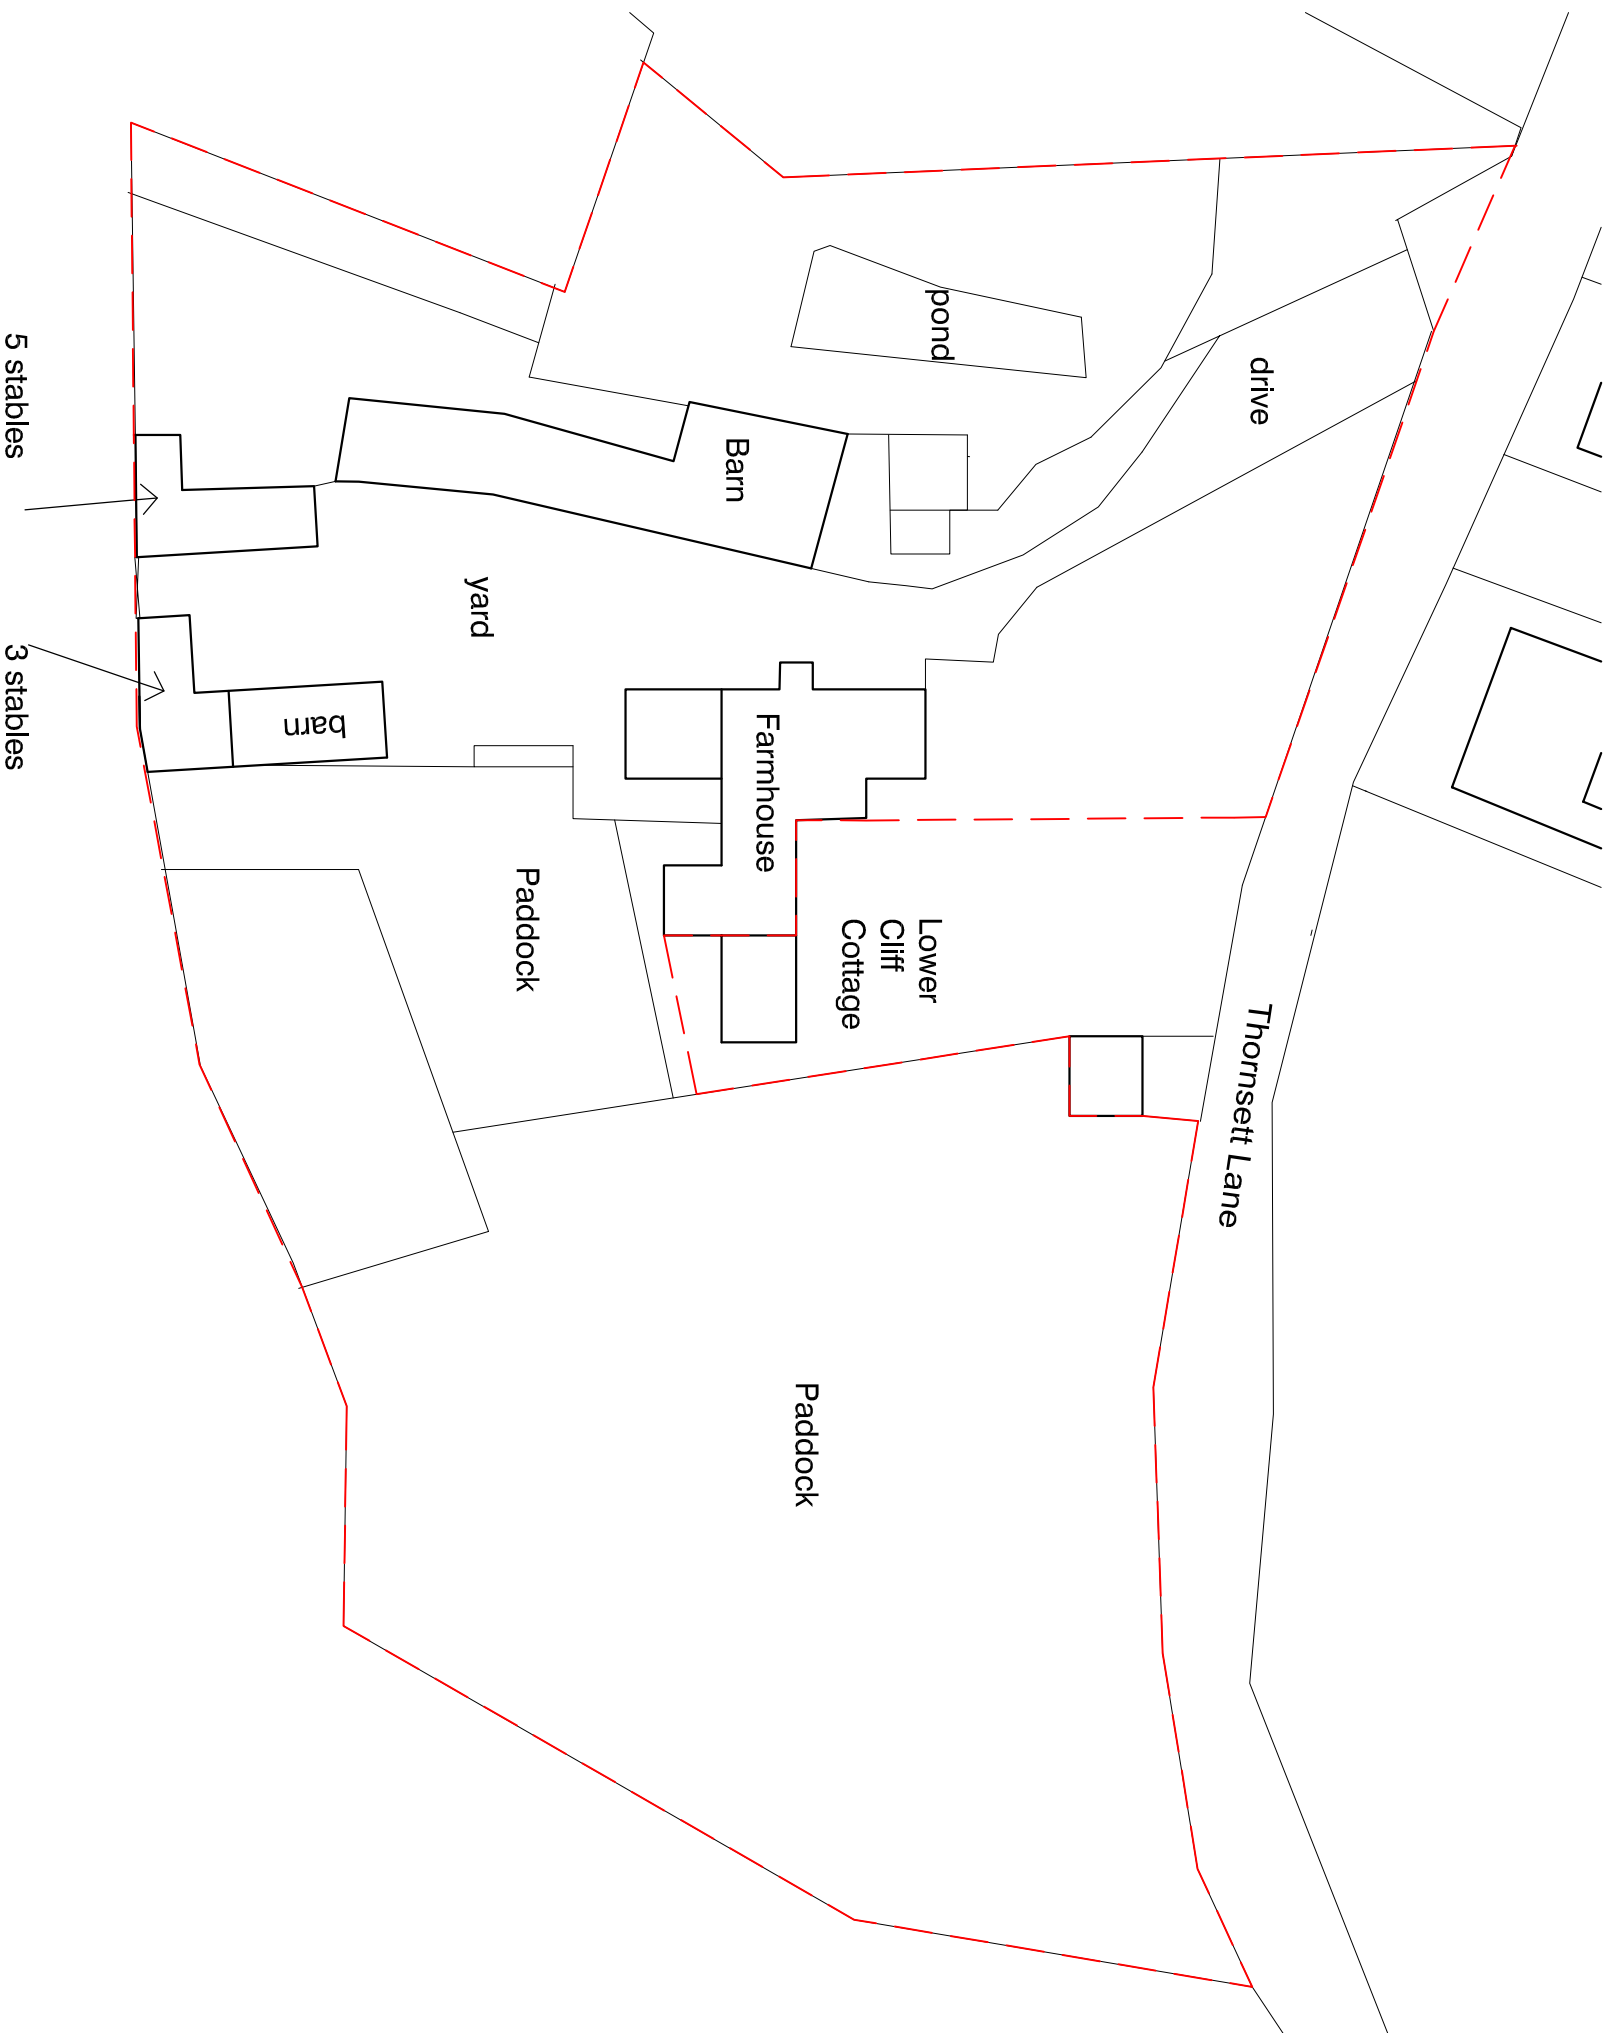

SCALE 1:500

5m 10m 15m 20m 25m

CLIENTS/CONTRACTORS ARE ADVISED TO CLARIFY DIMENSIONS
PRIOR TO SETTING OUT AND NOT TO SCALE
OFF THE DRAWING

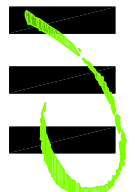

HIGH PEAK ARCHITECTS LTD

2nd Floor, Wharf House, Wharf Road, Walsley Bridge, High Peak, Derby's SK23 7AD
Tel: 01663 719717 Web: www.highpeakarch.com Email: npa@highpeakarch.com



LDC for livery stables

Lower Cliff Farm

Site Plan

1869.PL10

Scale: 1:500 @ A3 Date: May 2023 Rev: