



Roof: Natural Stone (3Nr Slabs)
Walls: Render
Joinery: Painted Timber

Shed 1 (Volume = 10.7m3)

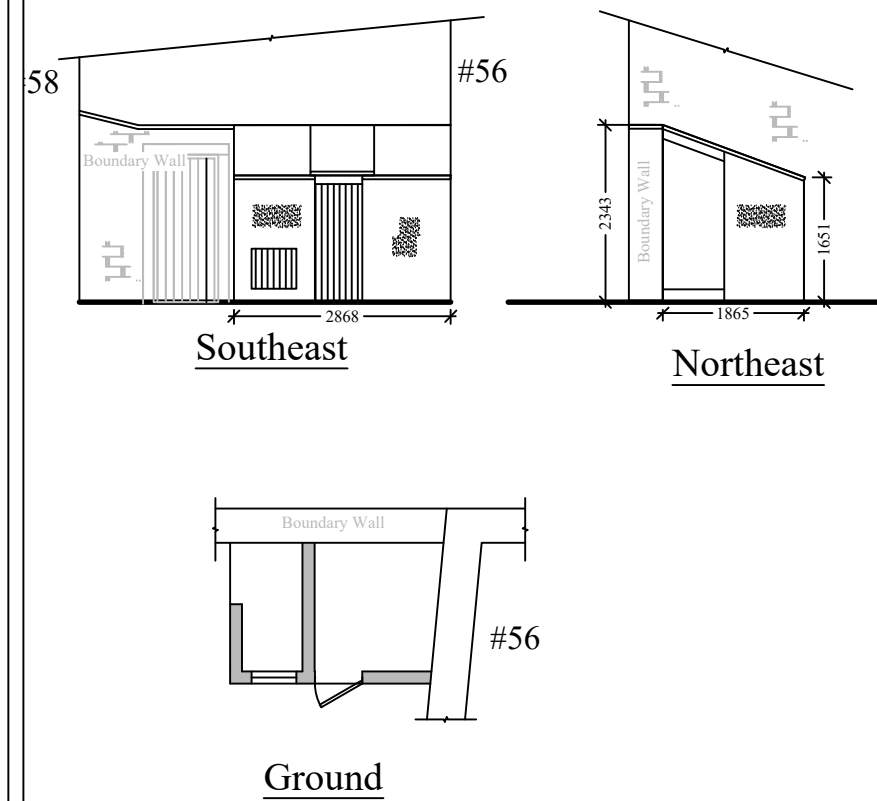


Roof: Natural Stone Slates
Walls: Render
Joinery: Painted Timber


Shed 2 (volume = 6.25m3)

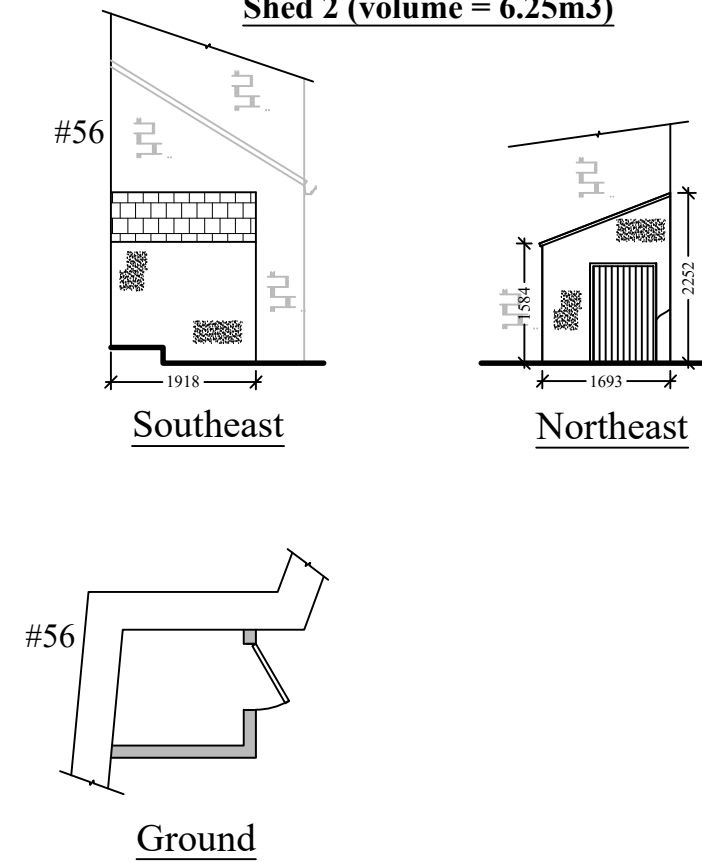




Location Plan (1:1250)

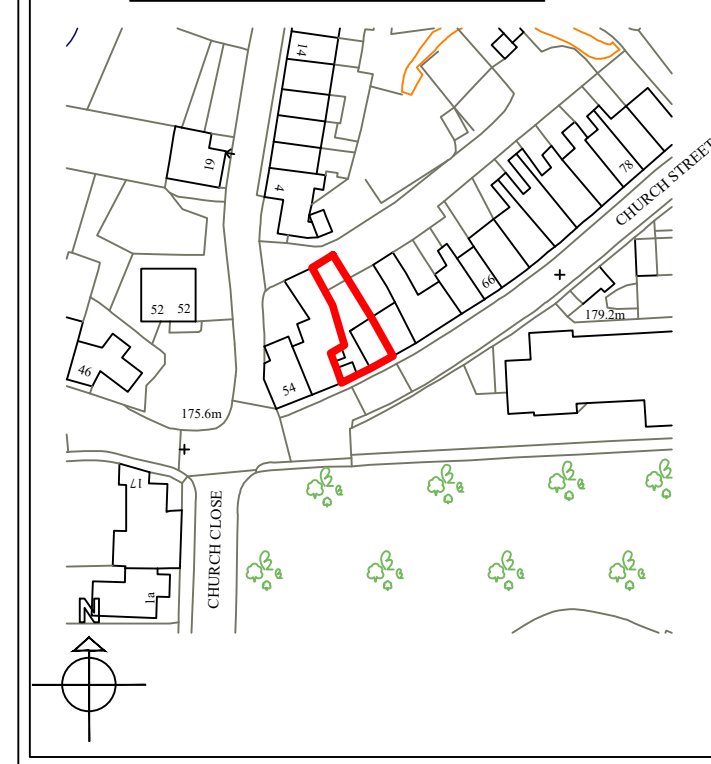

Site Plan as Existing (1:500)

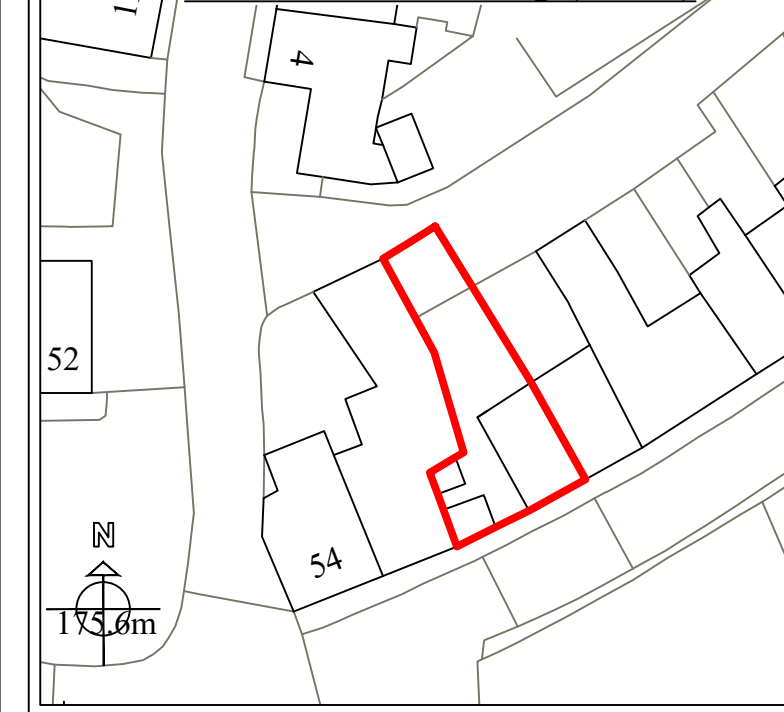


Site Plan as Proposed (1:500)

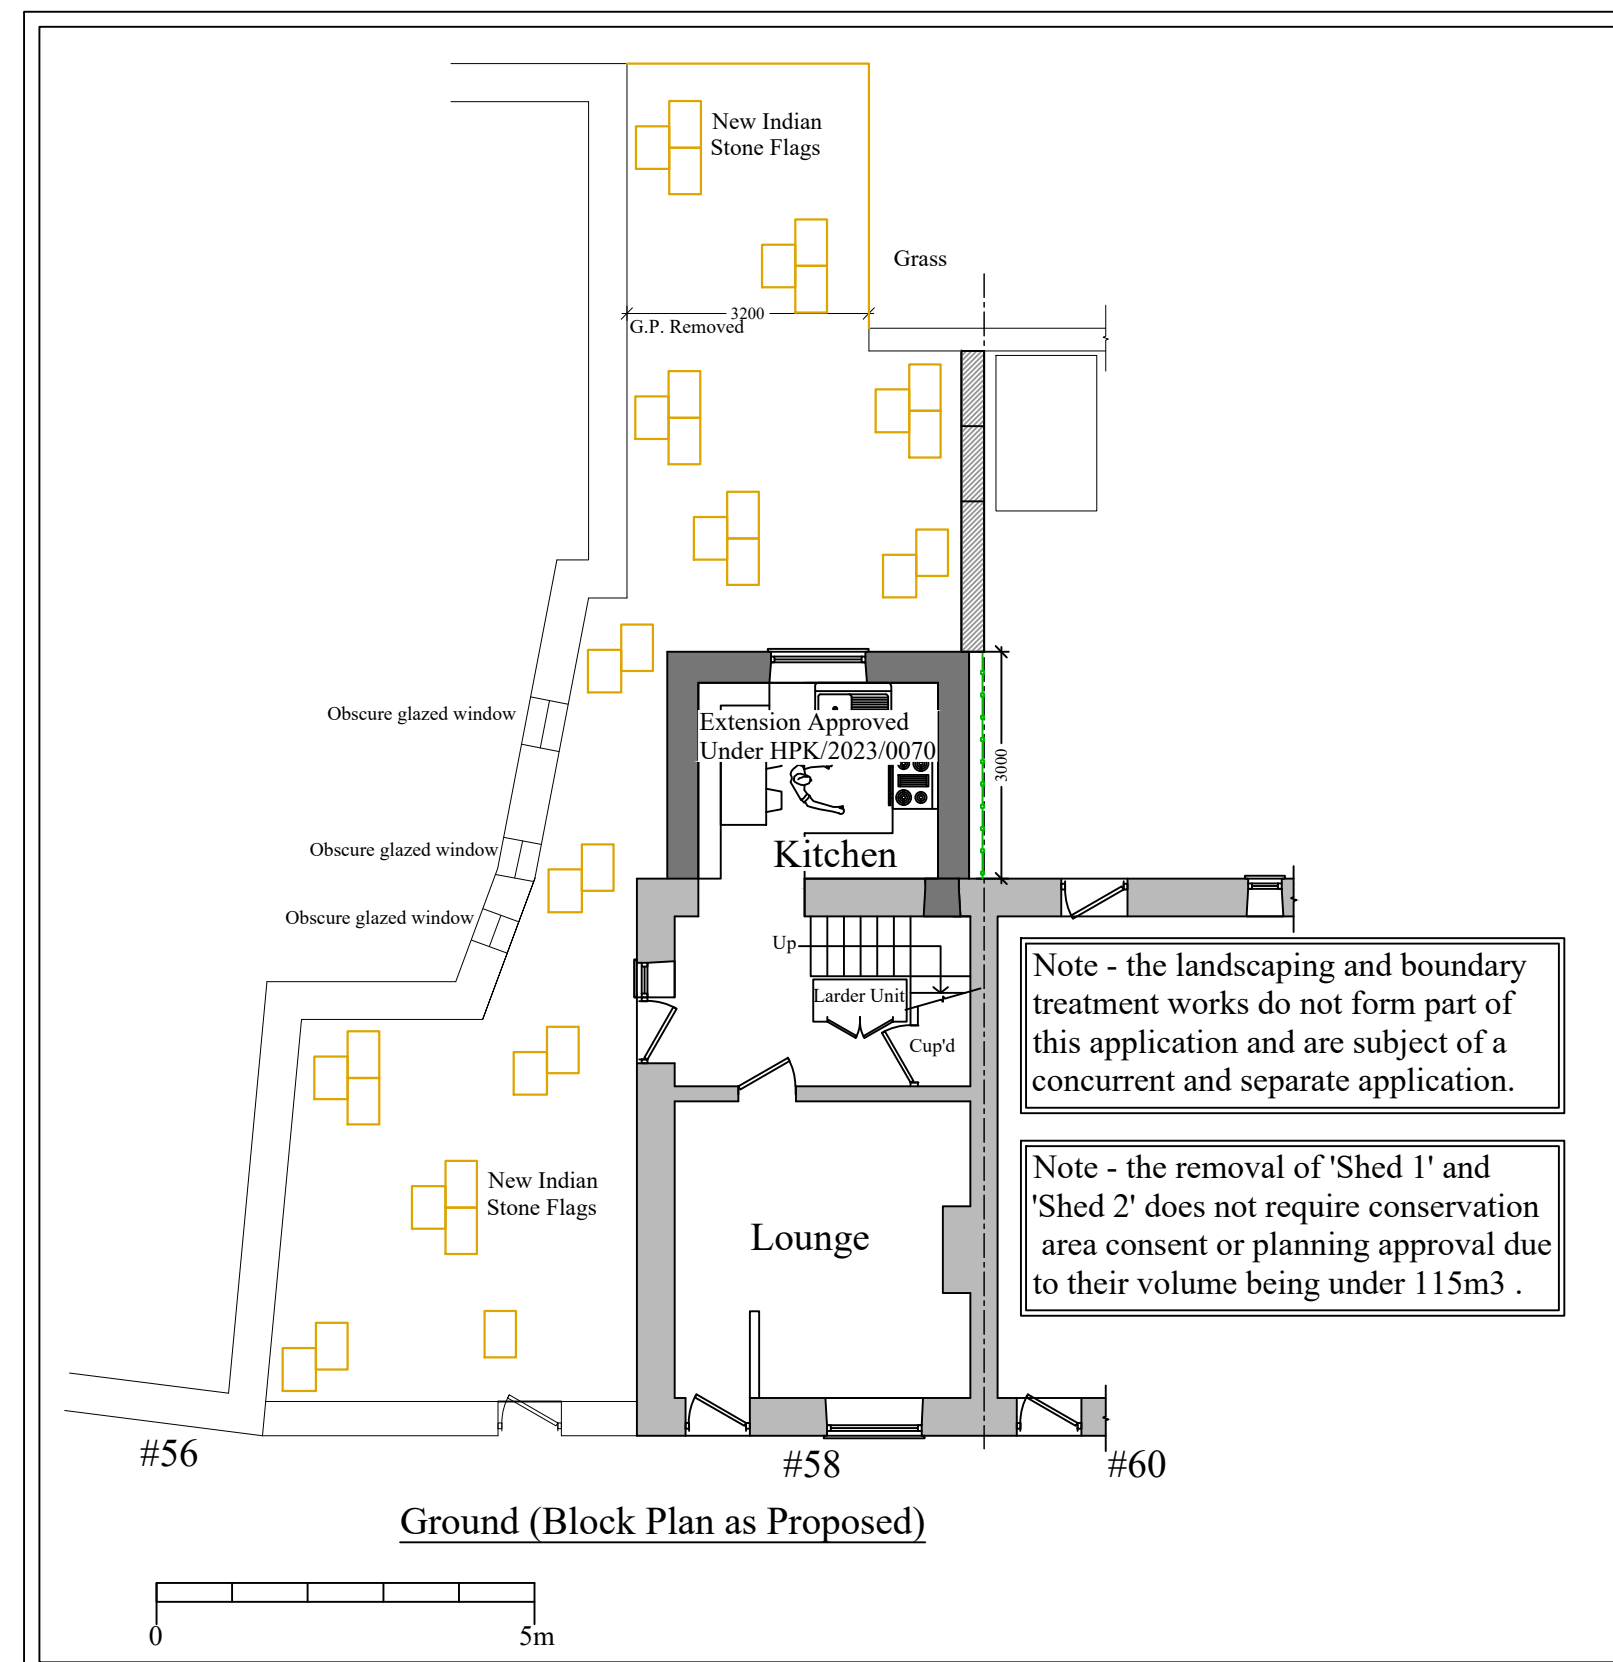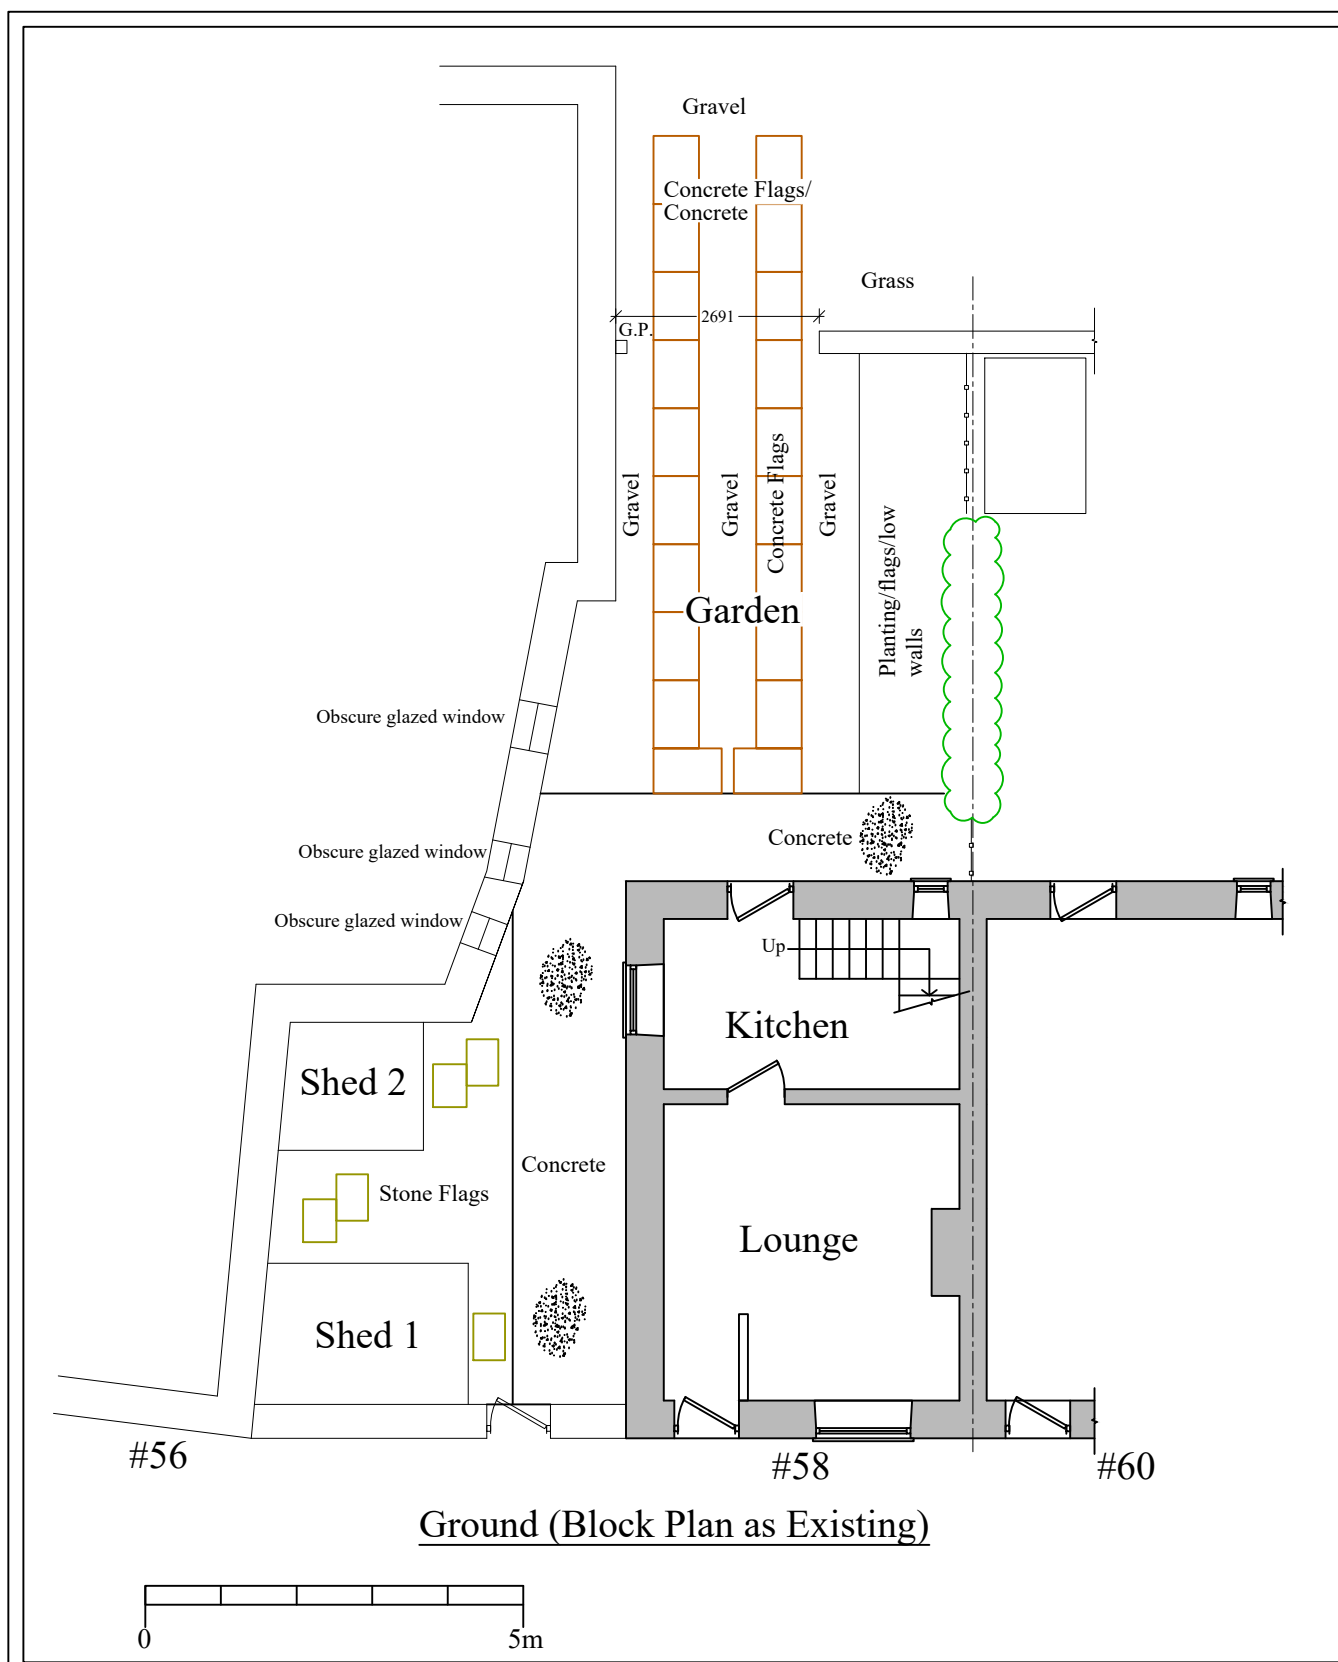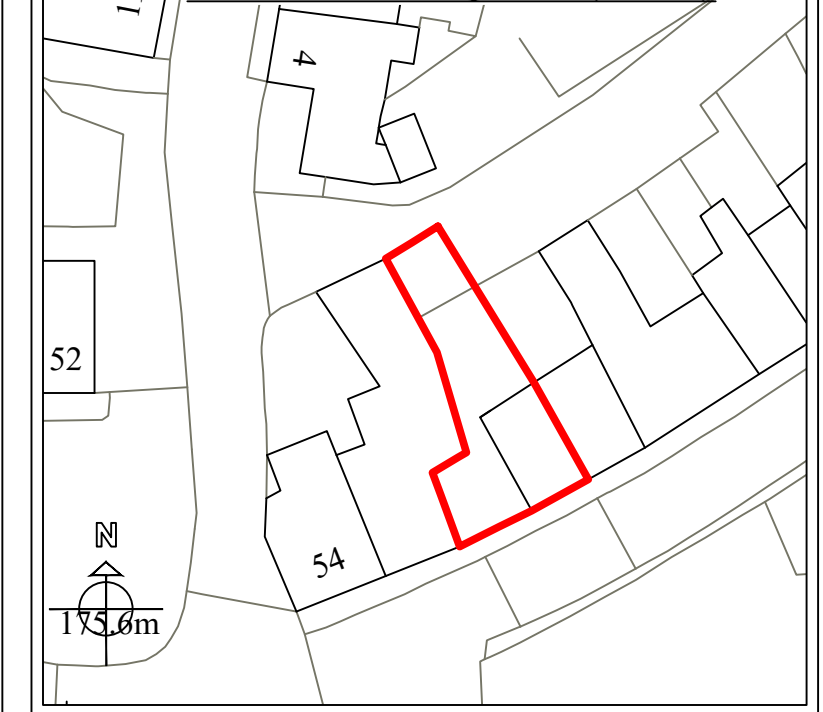

Planning

This drawing is the Copyright of SJ Design Limited.
All dimensions must be checked on site.
All materials and workmanship are to be in accordance with prevailing British Standards, Codes of Practice, Building Regulations, manufacturers and federation recommendations and all to the complete satisfaction of SJ Design Limited.

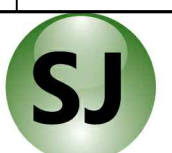

DESIGN LTD

Building Design & Surveying Consultants
The Old Co-Op Building, Church Street,
Hayfield, High Peak SK22 2JE
Tel: 01663 742903 Fax: 01663 751247
Mobile: 07984 007 087 Email: info@sjdesign.net
www.sjdesign.net

Client	Kathrine Nicol
--------	----------------

Job Title	Removal of 2 Outbuilding at 58 Church Street Glossop High Peak SK13 7RN
-----------	---

Drawing Title
Plans as Existing
and Proposed

Scale 1:100 at A2 or as marked

Date	May 2023	Drawn by	SJ
------	----------	----------	----

Drawing No. 300	Rev -
--------------------	----------