
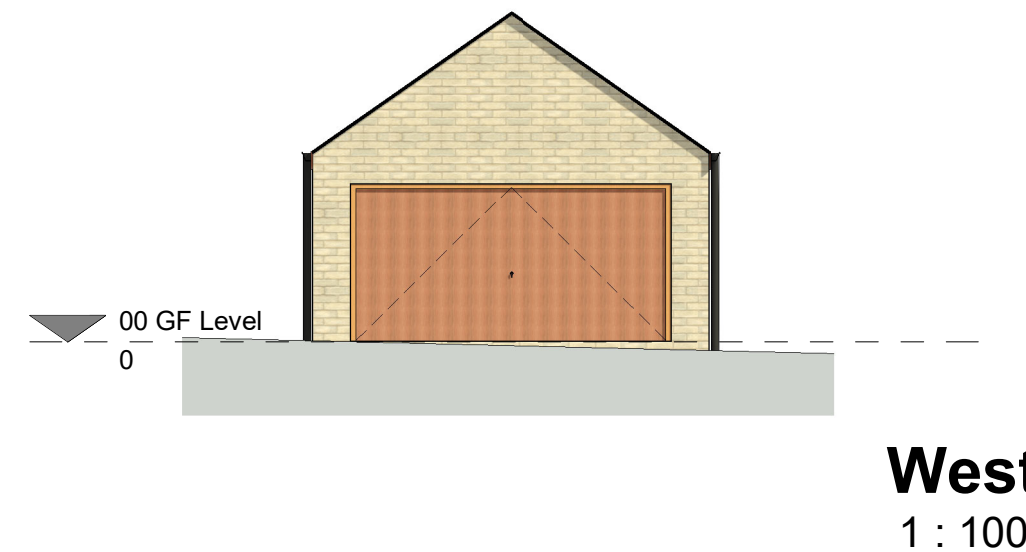
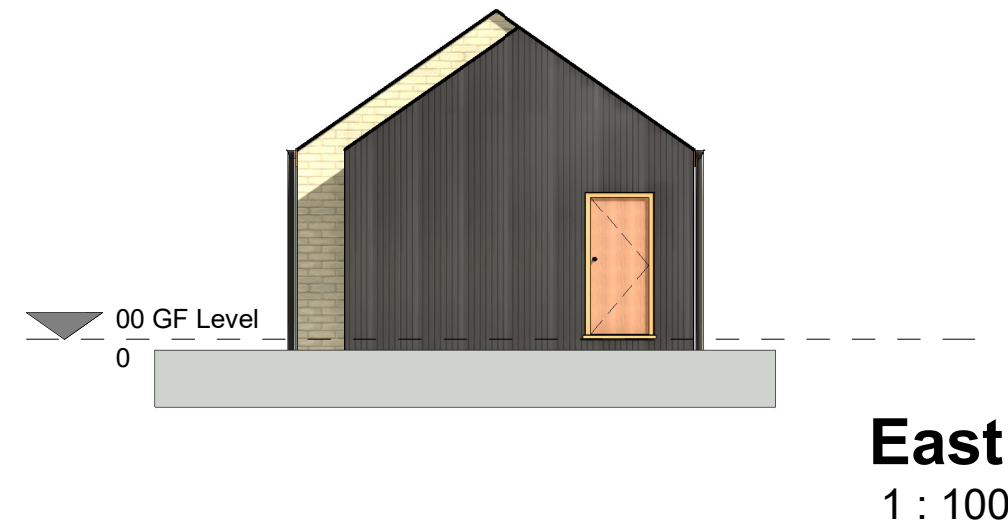


CREATIVE ARCHITECTURE LIMITED ASSERTS ITS RIGHTS TO
BE IDENTIFIED AS THE AUTHOR OF THIS DESIGN

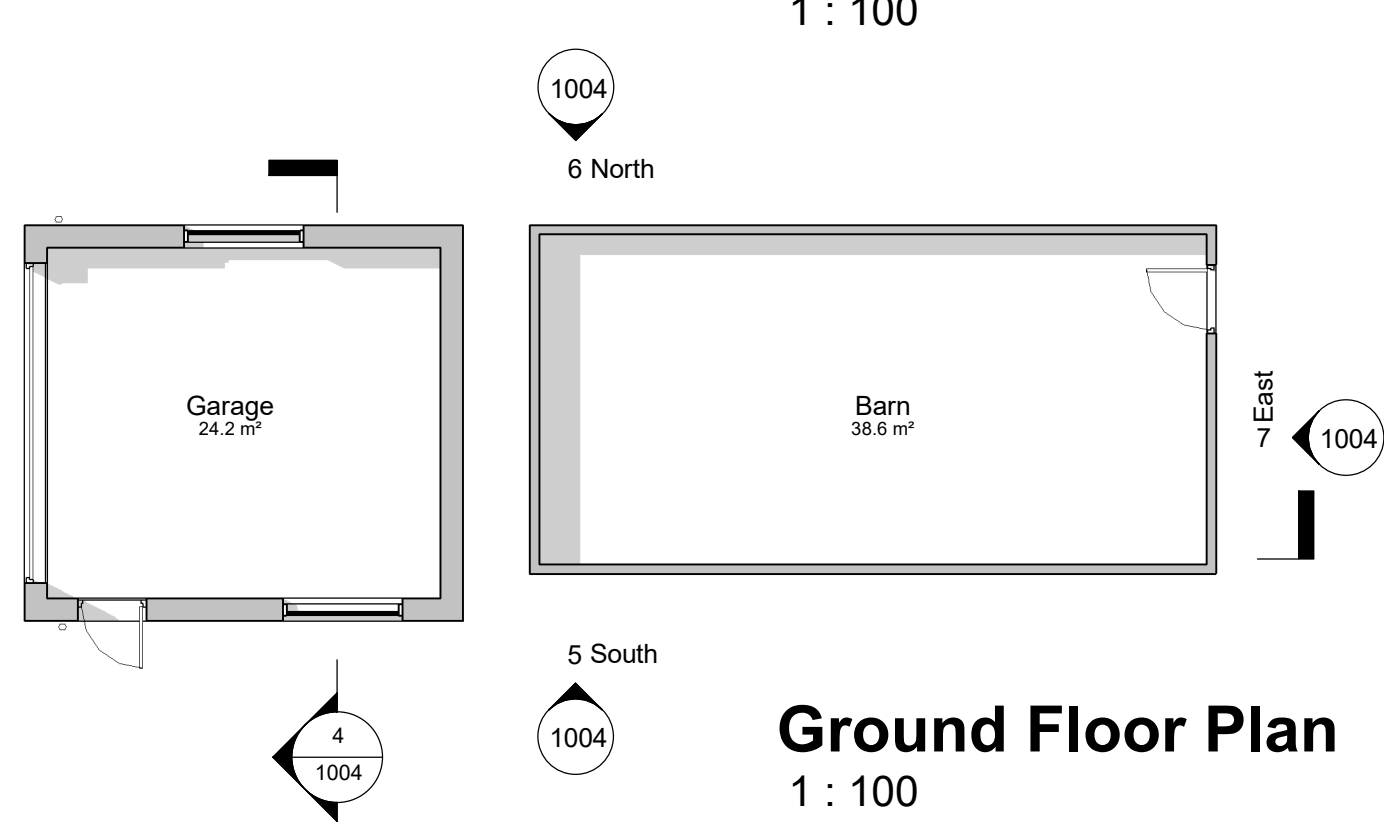

REV.	DATE	DRN.	CHKD.
PROJECT 84 Lower Lane, Chinley			
CLIENT Mr & Mrs Kime			
DRAWING Existing Floor Plans, Elevations and Section - Garage and Barn			
SCALE 1 : 100	SHEET SIZE @ A2	DRAWN AH	CHECKED CA
		DATE 01.05.23	

A: 1 The Long Stables, Rochdale Rd, Denshaw, OL3 5UE
T: 07788 200 255
E: adam@creativearchitectureltd.co.uk
W: www.creativearchitectureltd.co.uk

JOB No 23-019	DRAWING No 1004	REVISION
STATUS Planning		