




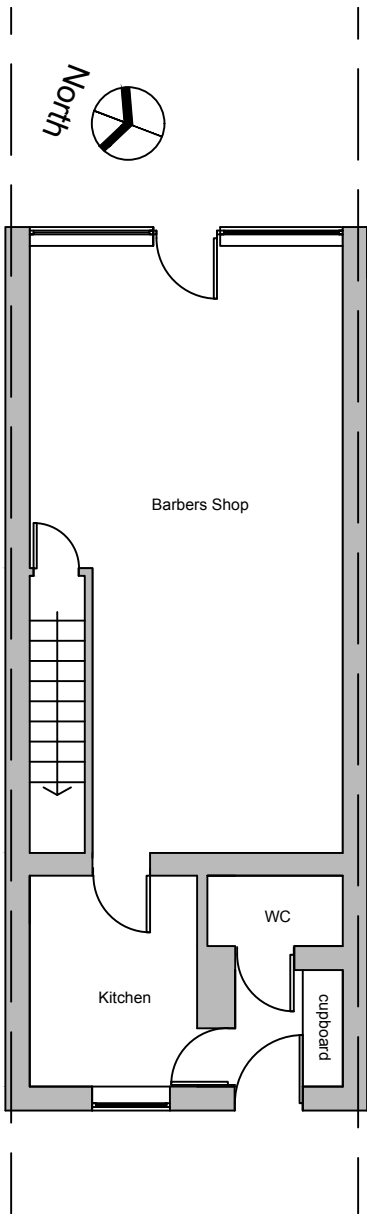

Existing Ground Floor Plan

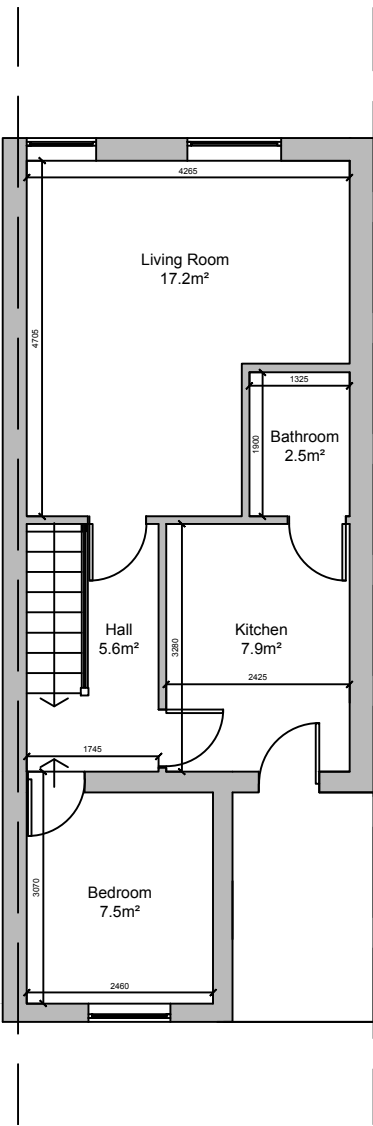


Existing First Floor Plan

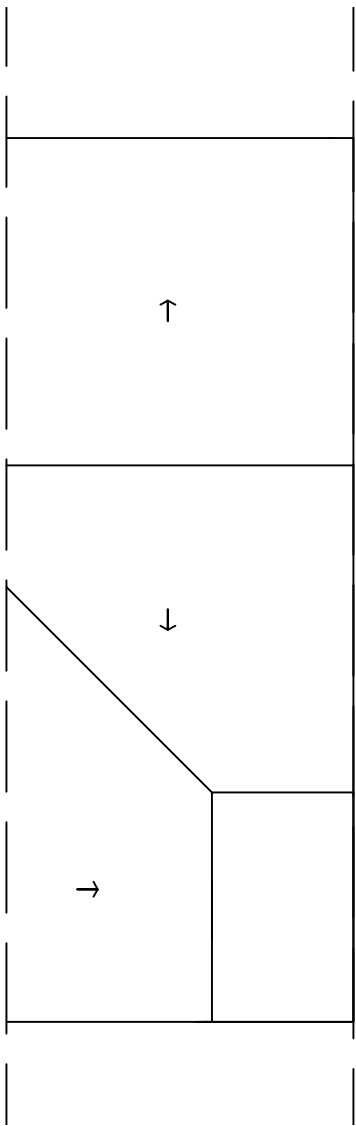


Existing Roof Plan



Existing Front Elevation

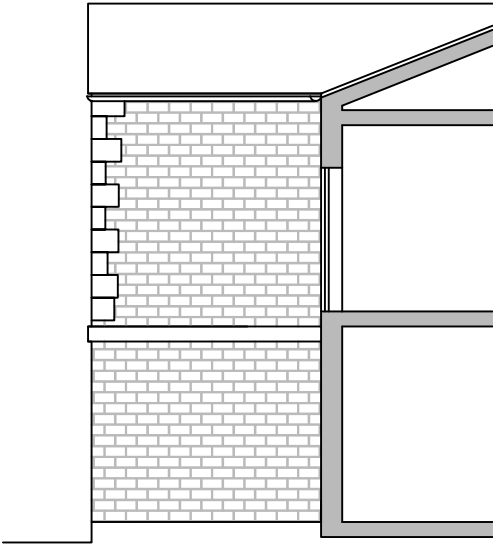


Existing Side Elevation

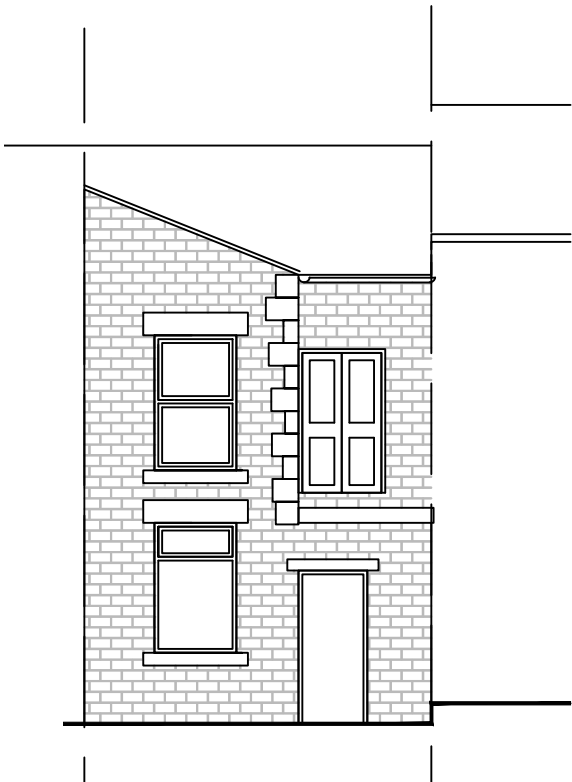

Existing Rear Elevation

HPK/0003/2393
 Flat conversion approved - 20/04/1993
 HPK/0003/2798
 Conversion to meeting rooms and offices for New Mills Volunteer Centre - 18/08/1993
 Client purchased the property 18/02/2022 and the first floor flat was existing and as purchased

THIS DRAWING IS NOT TO BE COPIED OR REPRODUCED WITHOUT THE PRIOR WRITTEN CONSENT OF PLANMART LTD.

 

Metric Scale

Rev A: Floor areas added June 2023	
	
Client:	
Mr Kawa Shami Ahmed 41 Union Road, New Mills, Derbyshire, SK22 3EL	
Project:	
Change of use at first floor level to 1 bedroom flat	
Title:	
Existing Plans	
Scale: 1:100 @ A3	
Drawn: C.K.	Date: March 2023
Project no.: 3186	Drawing no.: 3186-001A

PLANMART LIMITED
 9, GEORGE STREET, GLOSSOP,
 DERBYSHIRE SK13 8AY.
 TEL: 01457 863153