




Proposed Rear Elevation

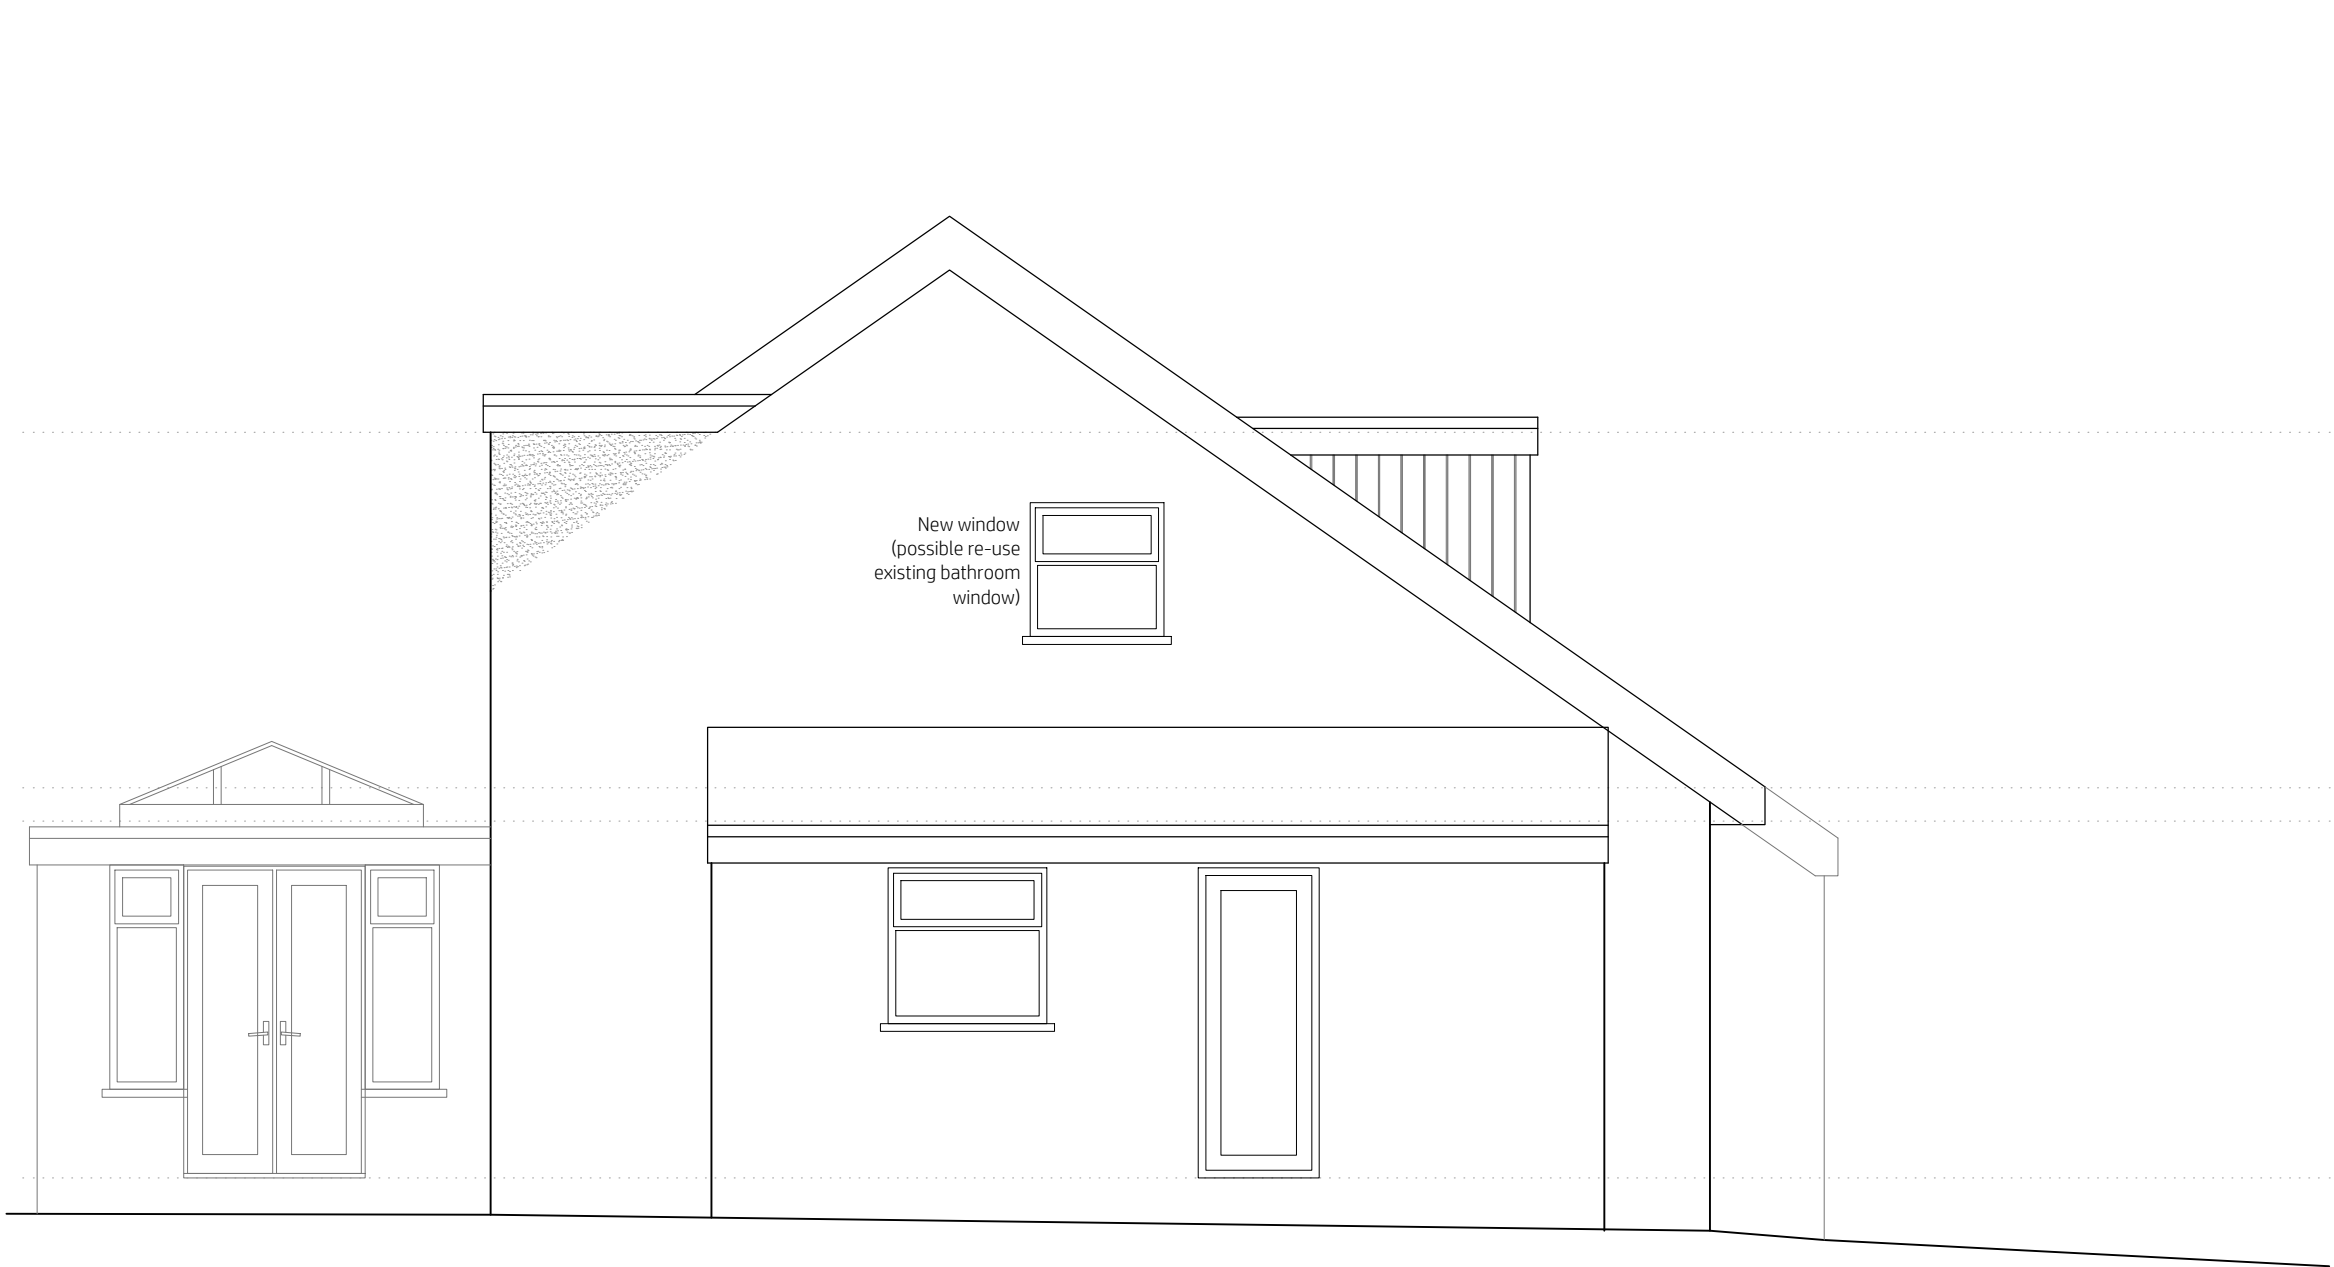


Proposed Side Elevation




Proposed Front Elevation


Scale 1:50

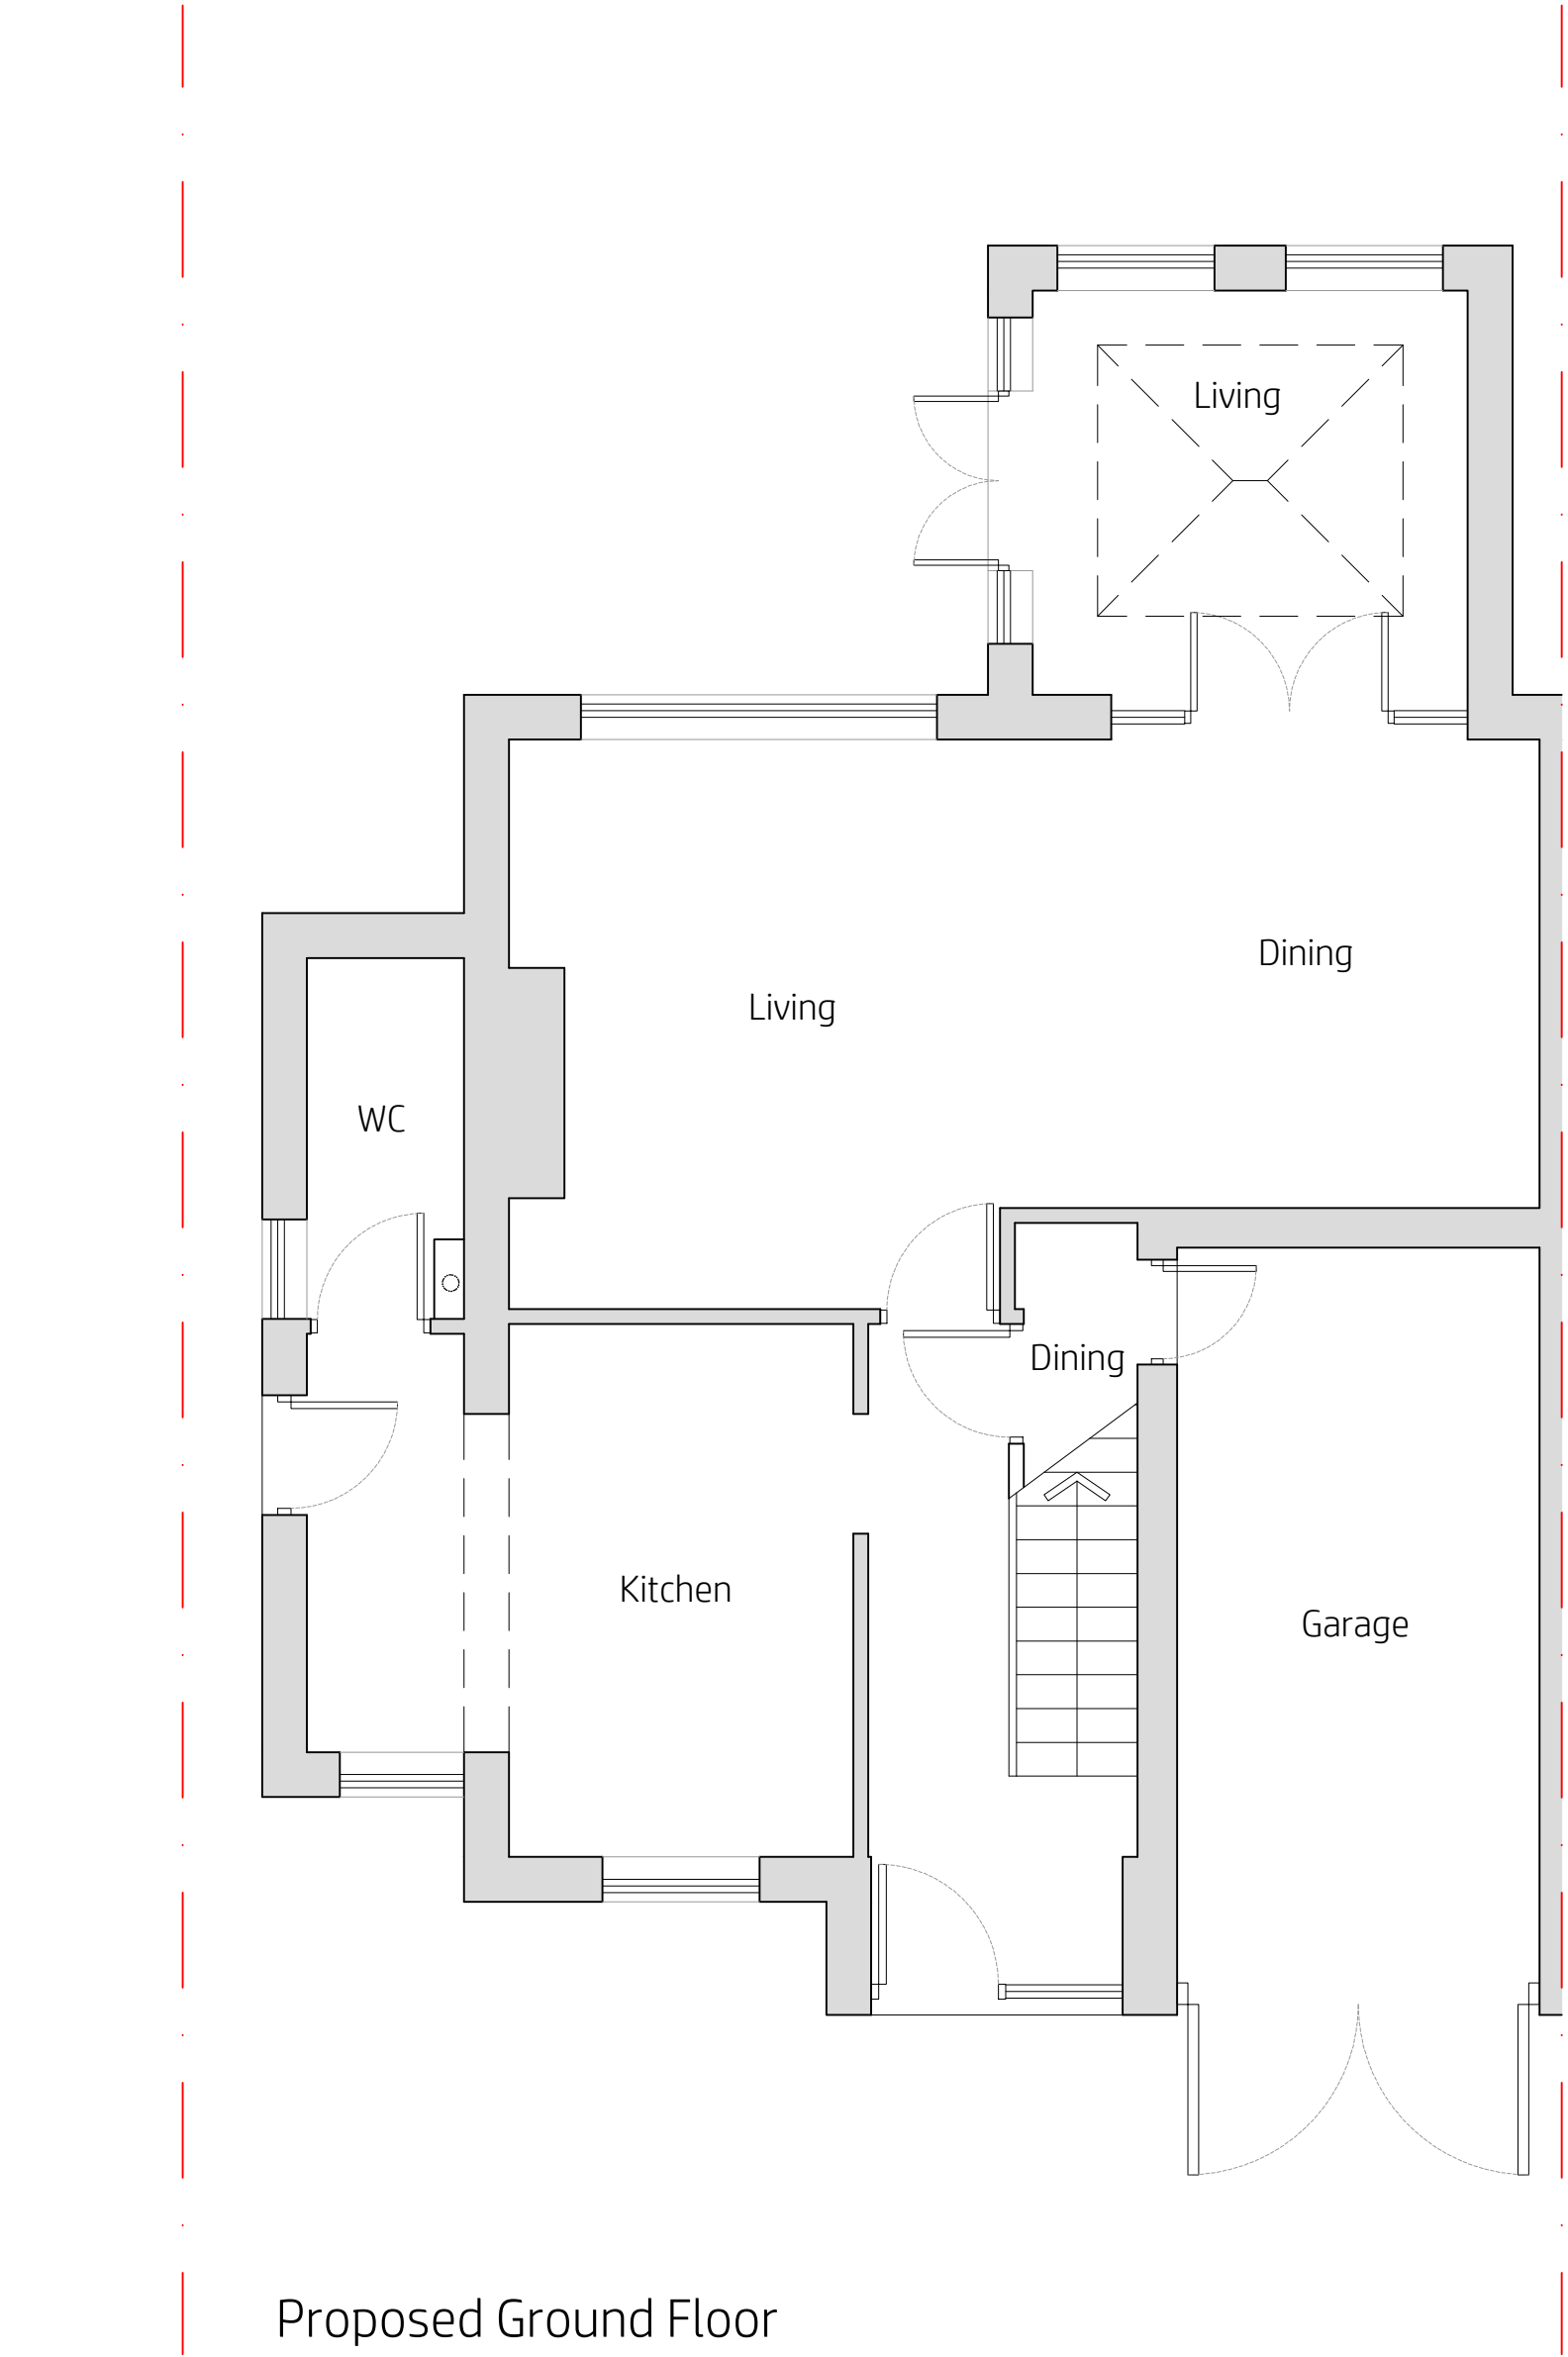

Proposed Ground Floor
NO CHANGES

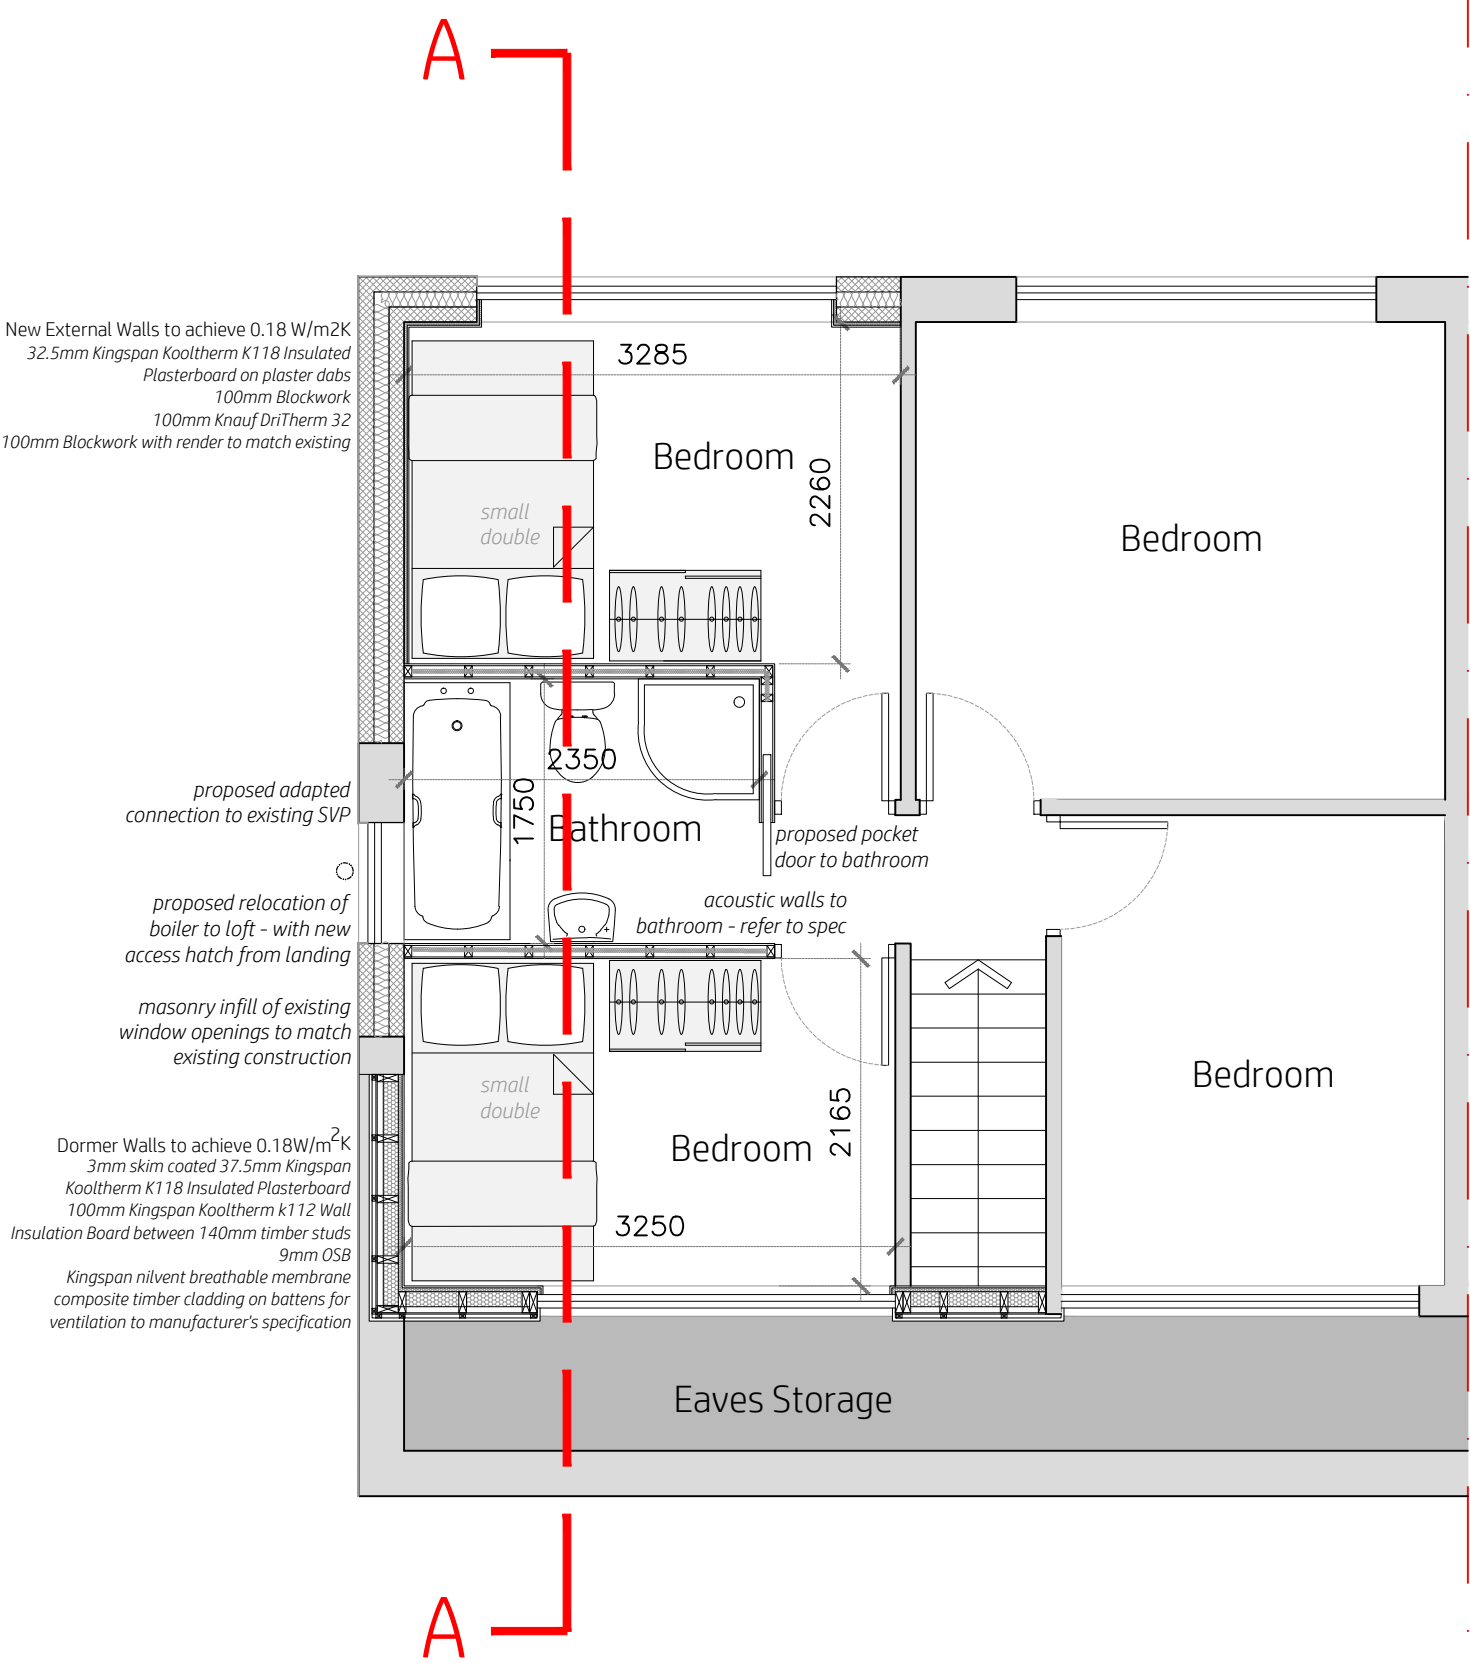

Proposed First Floor

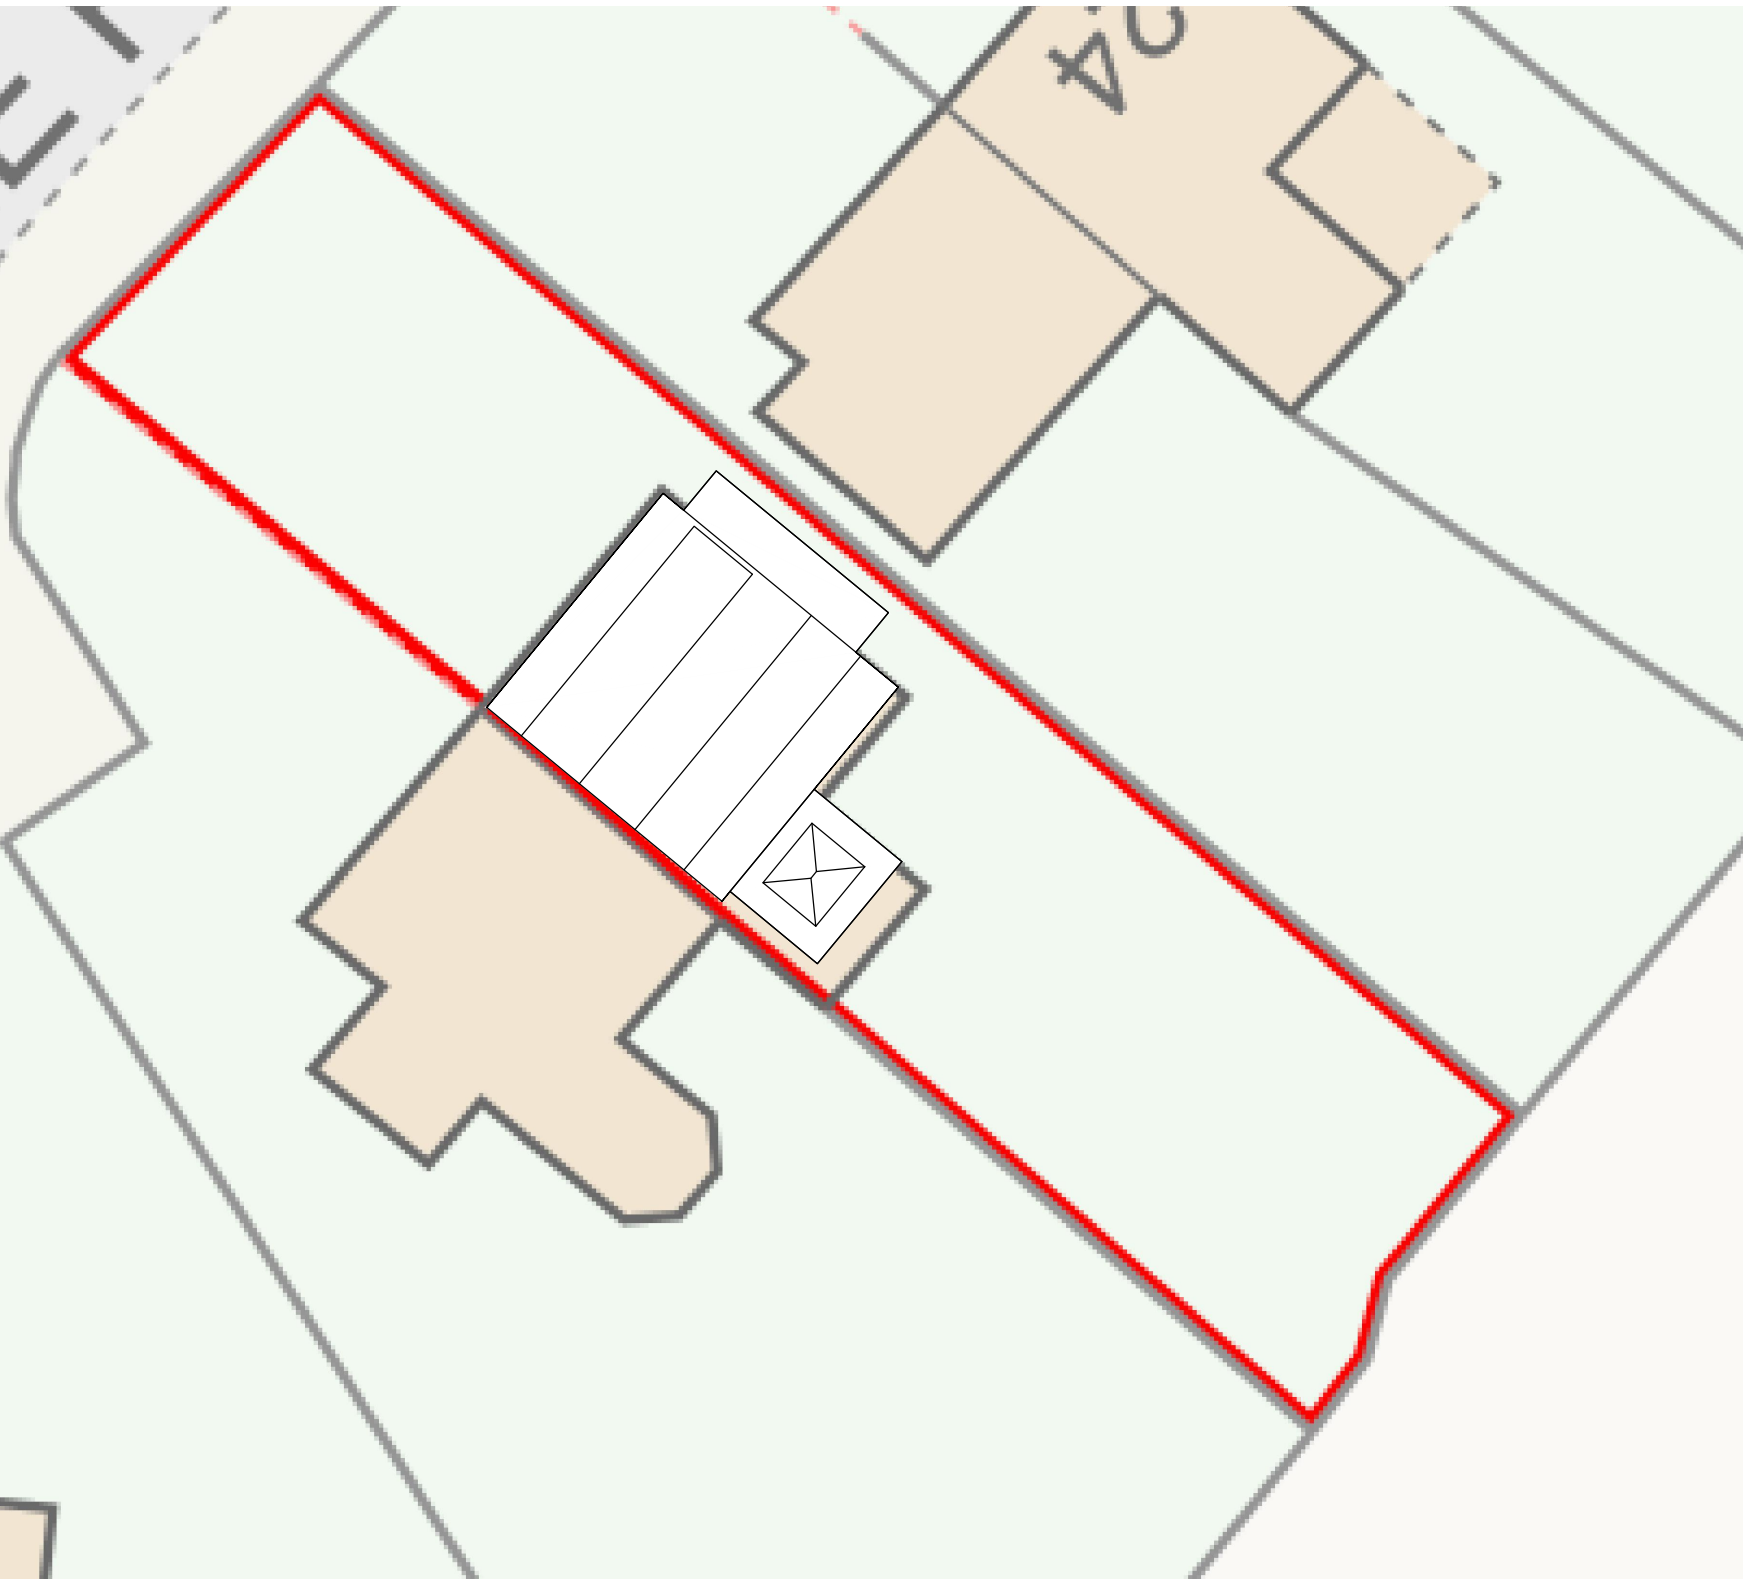

Proposed Block Plan

Scale 1:200

project
20 Lee Head
Charlesworth
SK13 5DD

scale
1:50@A1
1:100@A3

drawn by
klh

drawing number
KH606-101

revision	description	date
A	updated to suit B.Regs issue	24.01.2023
B	corner shower added to bathroom	14.02.2023
C	pocket door shown to new bathroom	22.02.2023
D	block site plan added	31.05.2023

Proposed Plans

kieranhibbsarchitecture
27 Pioneer Road
Macclesfield
SK11 7ZB

kieranhibbs@gmail.com
Mobile: 07584049322

kieranhibbsarchitecture