


Proposed Garage floor plan

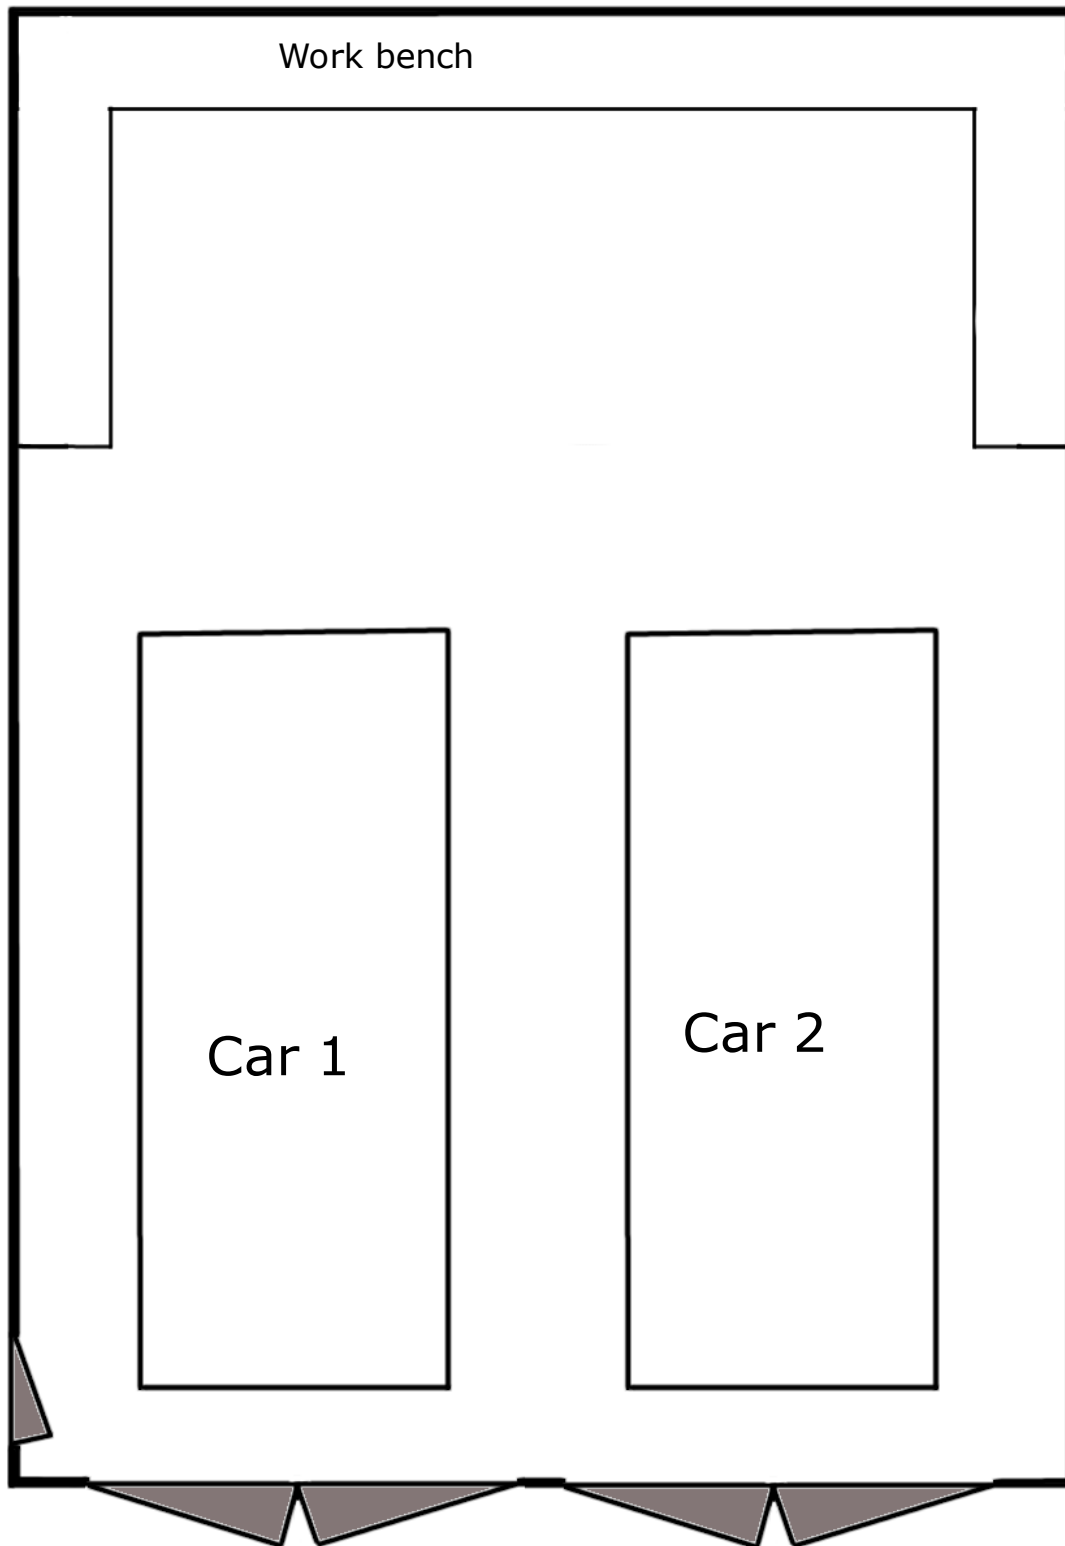

Scale 1:50