

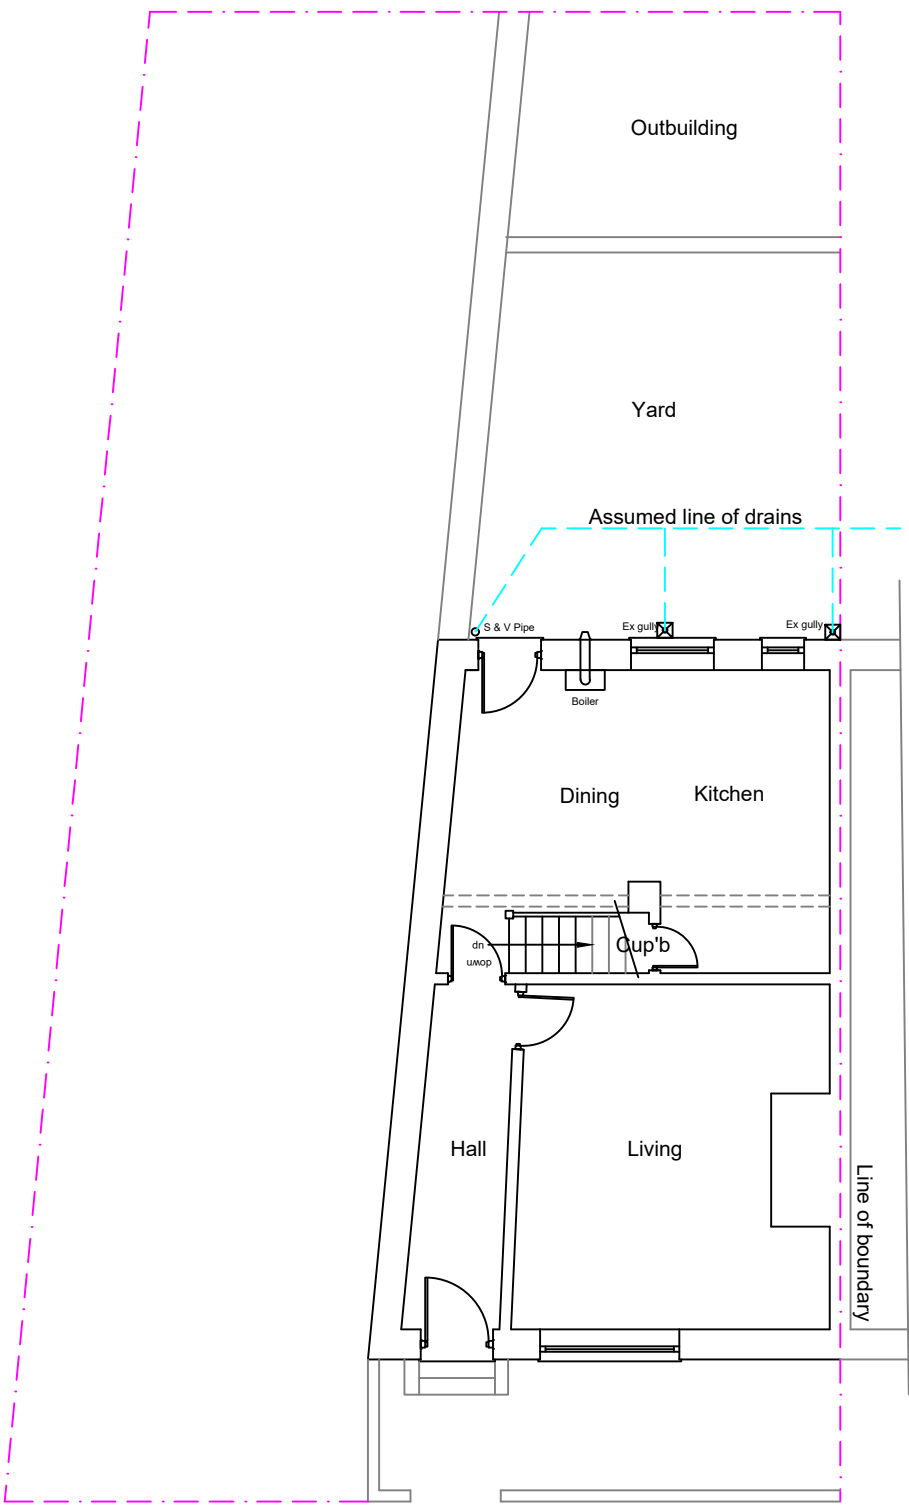



This drawing is protected by copyright and the information contained therein is the property of William McCall.
The drawing must not be copied and the information contained therein may not be used or disclosed without written permission of and in the manner permitted by William McCall.

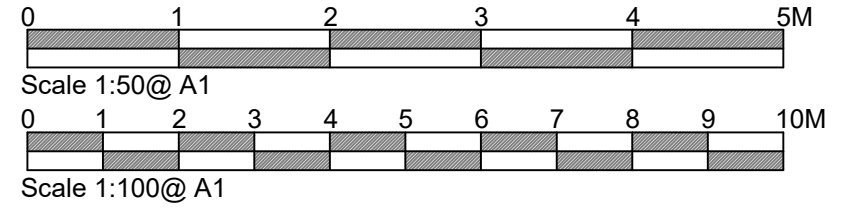

Existing Ground Floor Plan

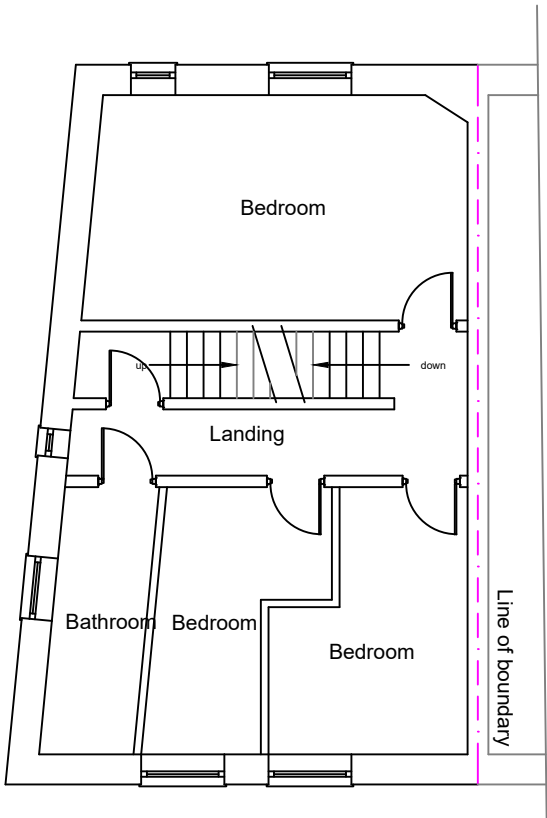


Existing First Floor Plan
1:100

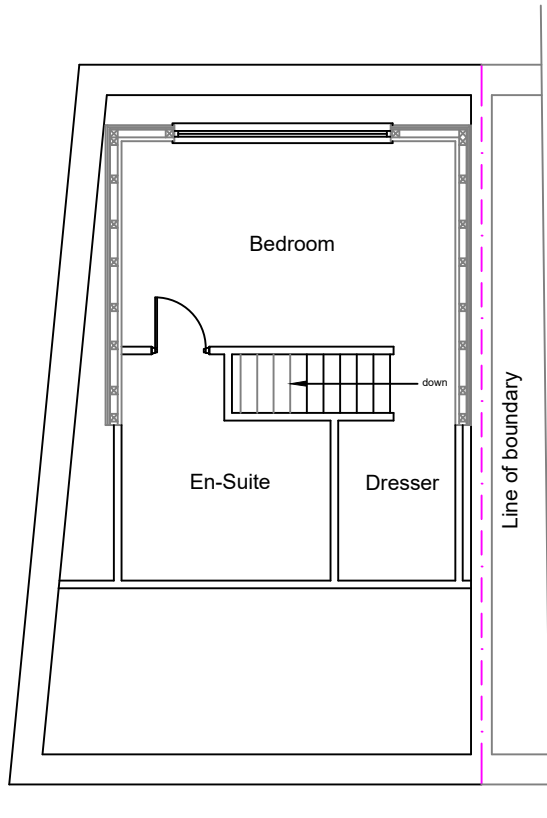


Existing Attic Floor Plan



Existing Front Elevation

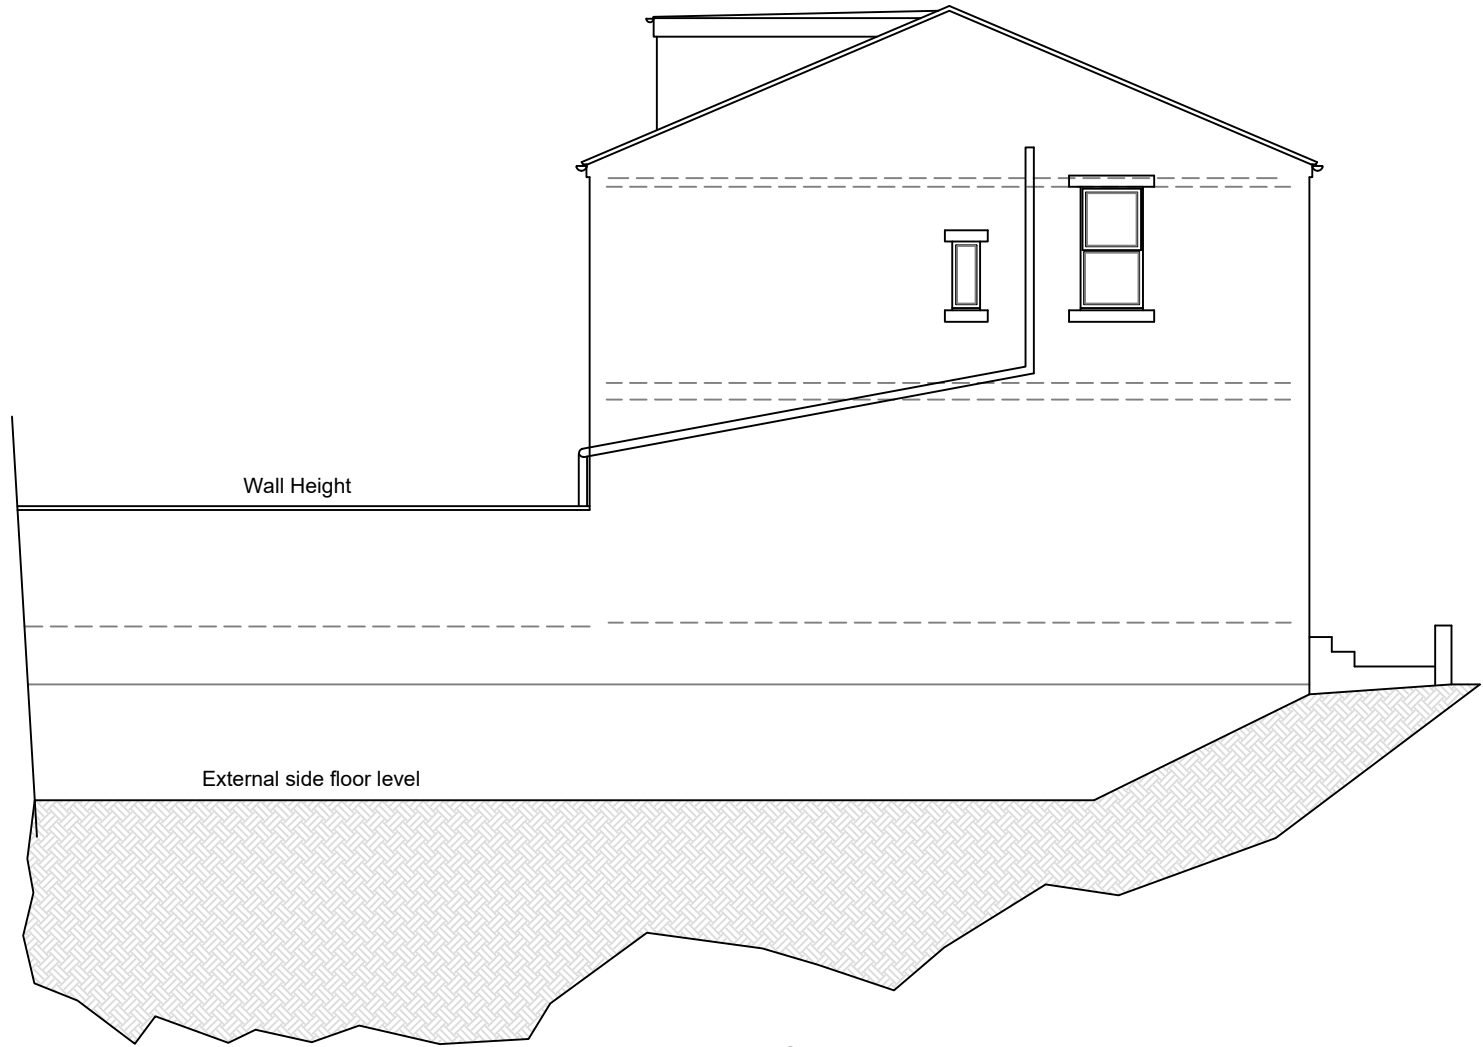


Existing Side Elevation

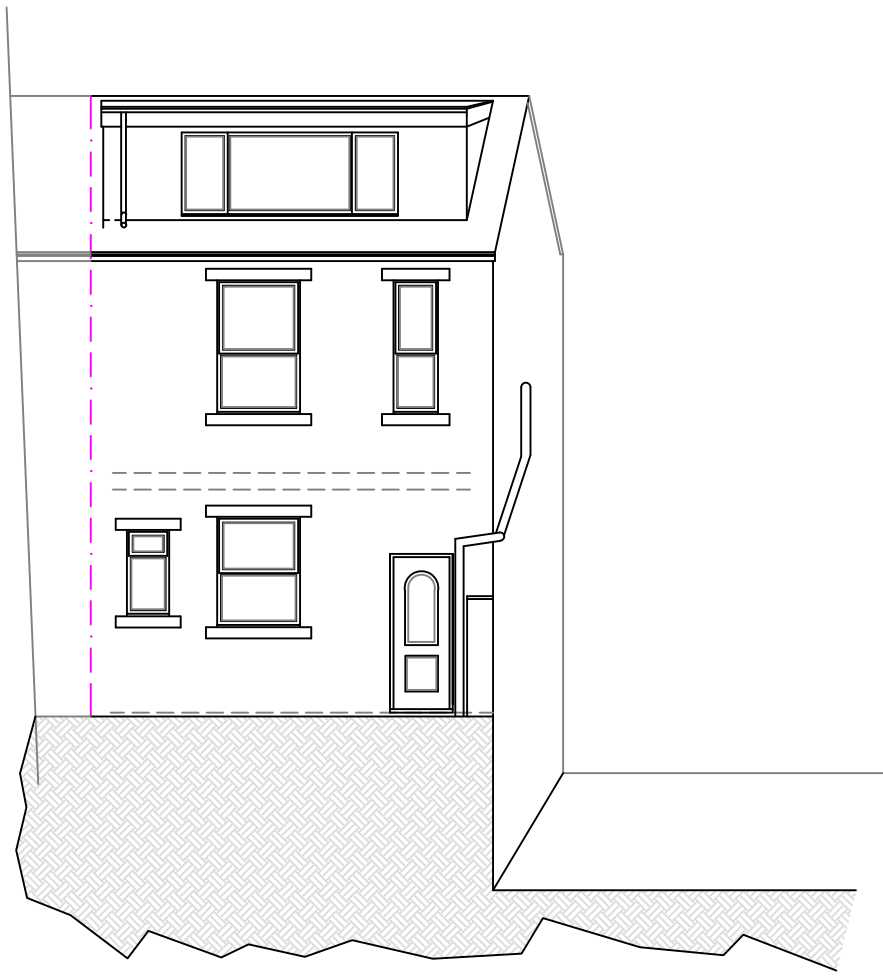

Existing Rear Elevation

1:100

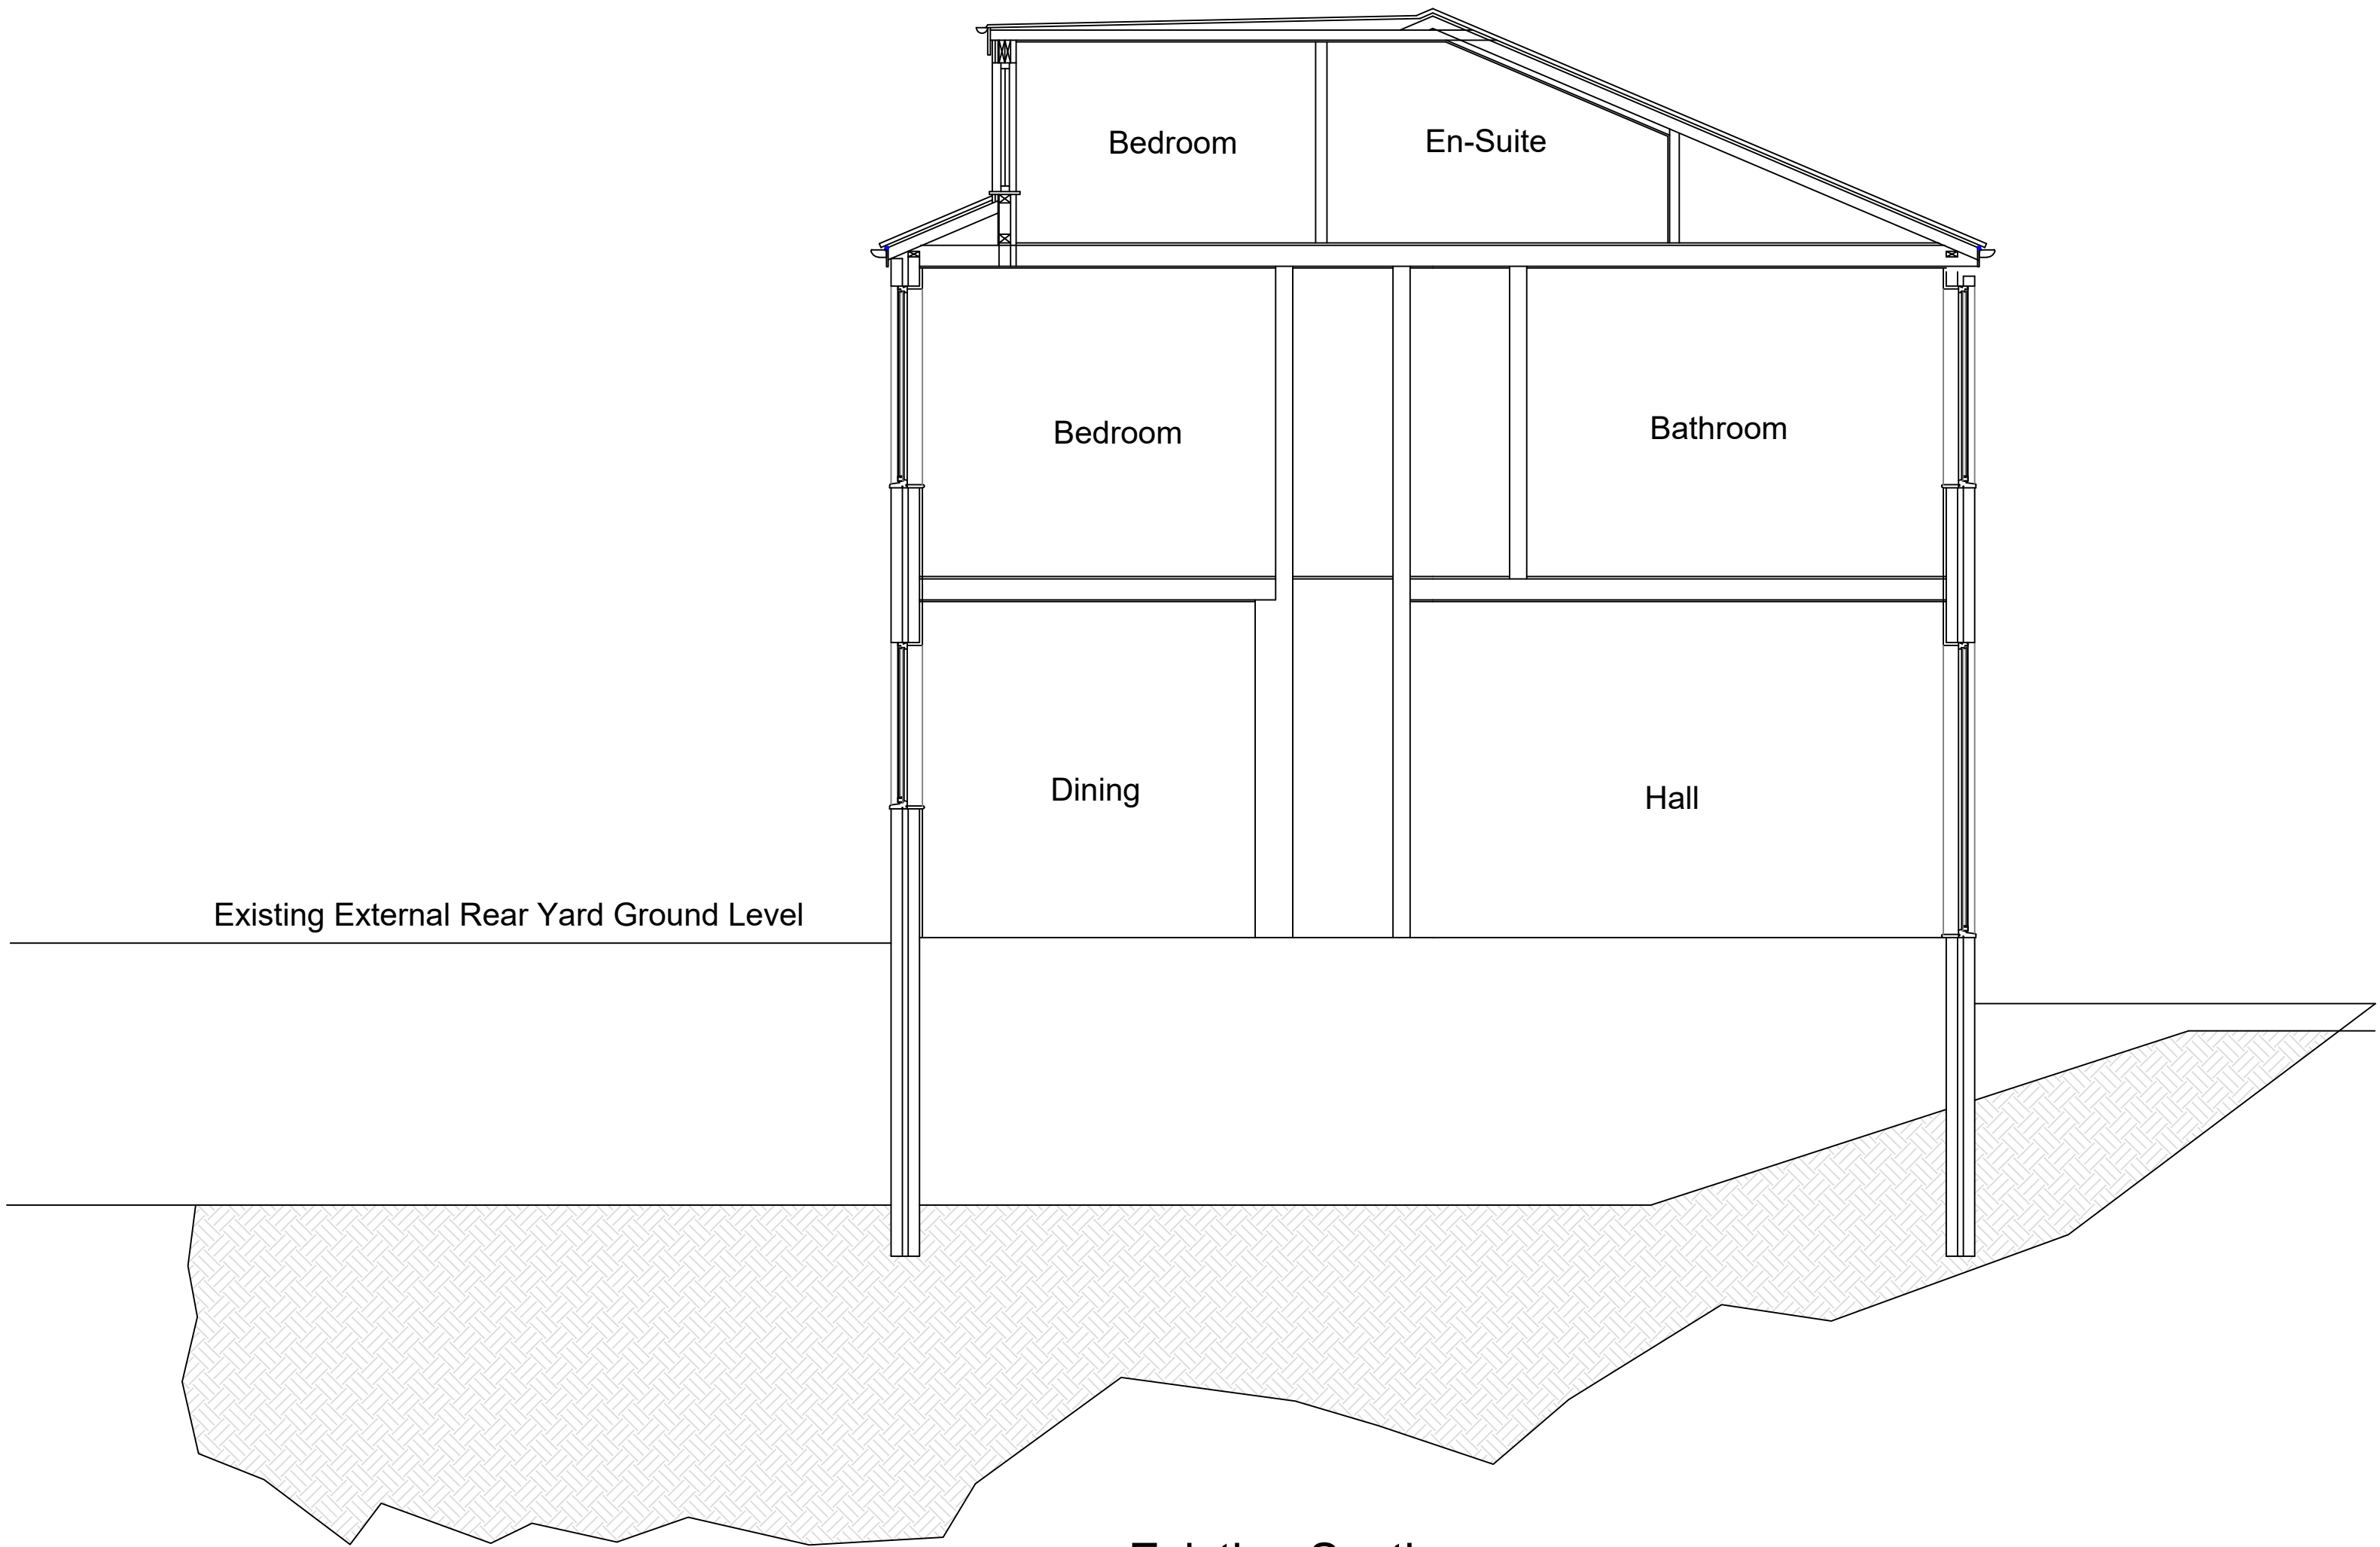

Existing Section
1:50

Stage :-		Full Planning Inc Change Of Use	
Project Title :-		Proposed Side Extension	
Drawing Title :-		Existing Plans, Section & Elevations	
Client :-		Mr & Mrs Chorbatchewskyi	
Drwg No :-		Date :-	Rev :-
02 22 21	1 of 3	March '21	
Scale :-		Drawn:-	Checked :-
1:100 & 1:50@A1		SCM	
Site Address :-		Sunny Side - Charlestown Rd Glossop High Peak SK13 8LF	