


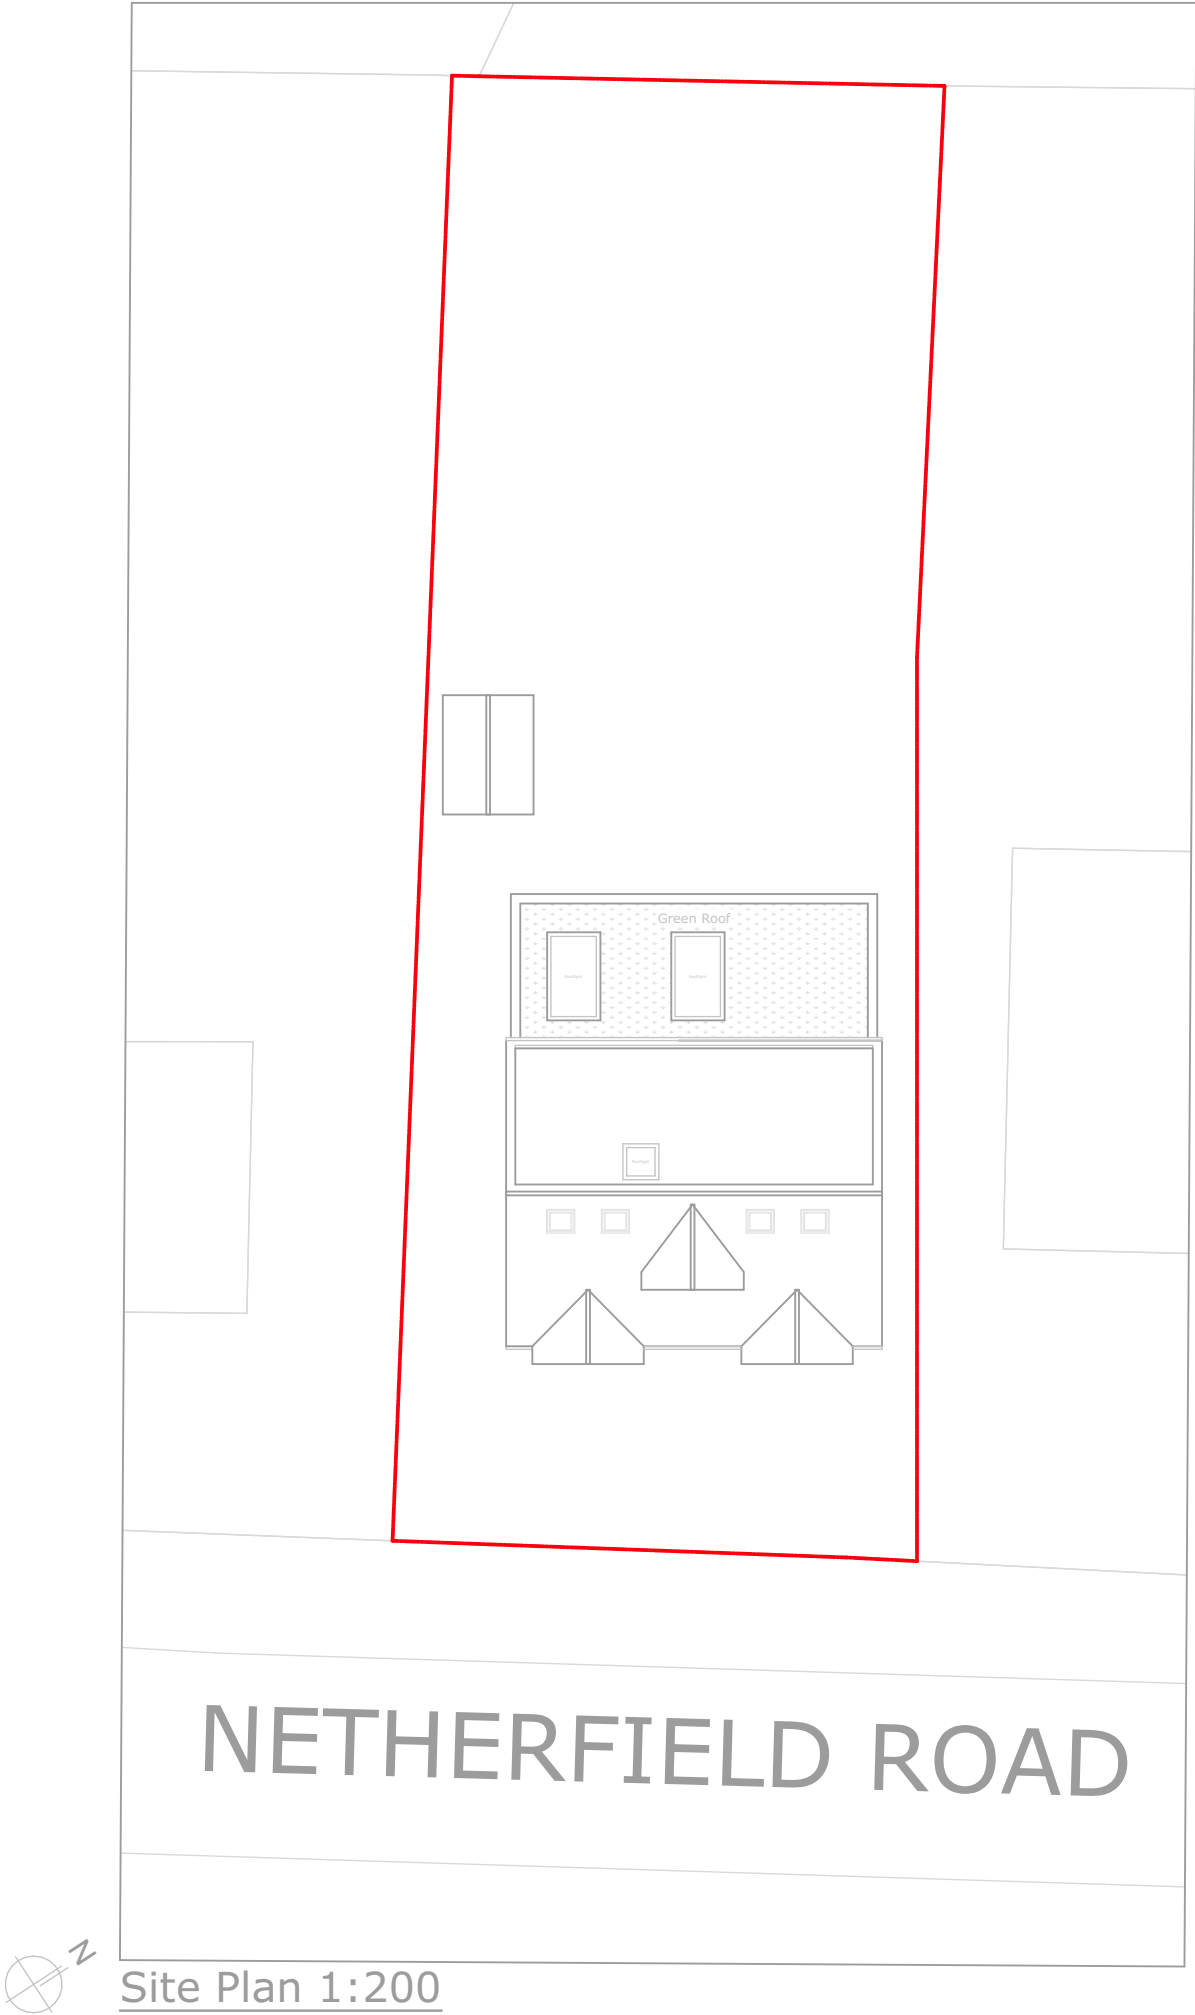

Project Details: House Extension & Renovation - 17 Netherfield Way, Chapel-en-le-Frith, High Peak SK23 0PN			North:
2226 /G/001		1:1250 & 1:200 @ A3	January 2023
Title: Location and Site Plan		Scale:	Date:
Drg No:			

RWArchitects

Rob Westbrook Architects Ltd
28 Alsfeld Way, New Mills, High peak SK22 3DD
Tel: 07944 207036
E: rob@robwestbrookarchitects.com
W: www.robwestbrookarchitects.com