



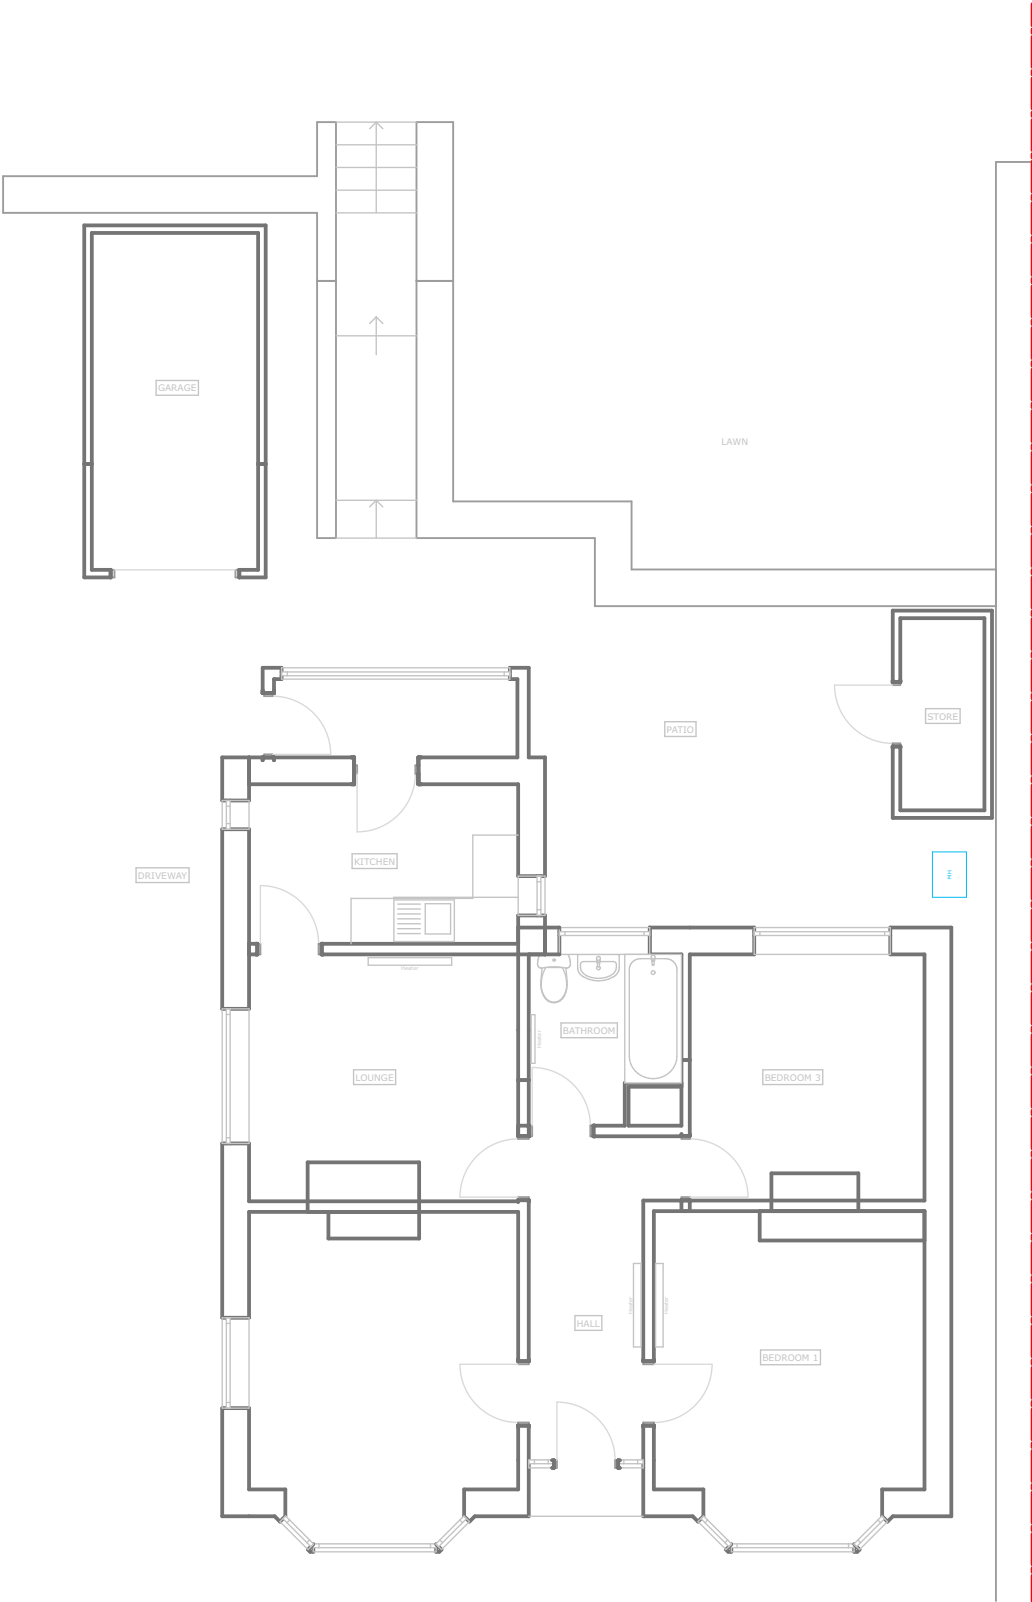

Ground Floor

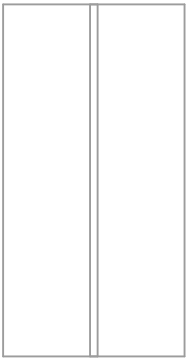

Roof Plan



North:	January 2023
Date:	@ A3
Scale:	1:100
Title:	Existing Floor and Roof Plans
Drg No:	2226 /G/002

Project Details: House Extension & Renovation - 17 Netherfield Way, Chapel-en-le-Frith, High Peak SK23 0PN

RWArchitects

Rob Westbrook Architects Ltd
28 Alsfeld Way, New Mills, High peak SK22 3DD
Tel: 07944 207036
E: rob@robwestbrookarchitects.com
W: www.robwestbrookarchitects.com