


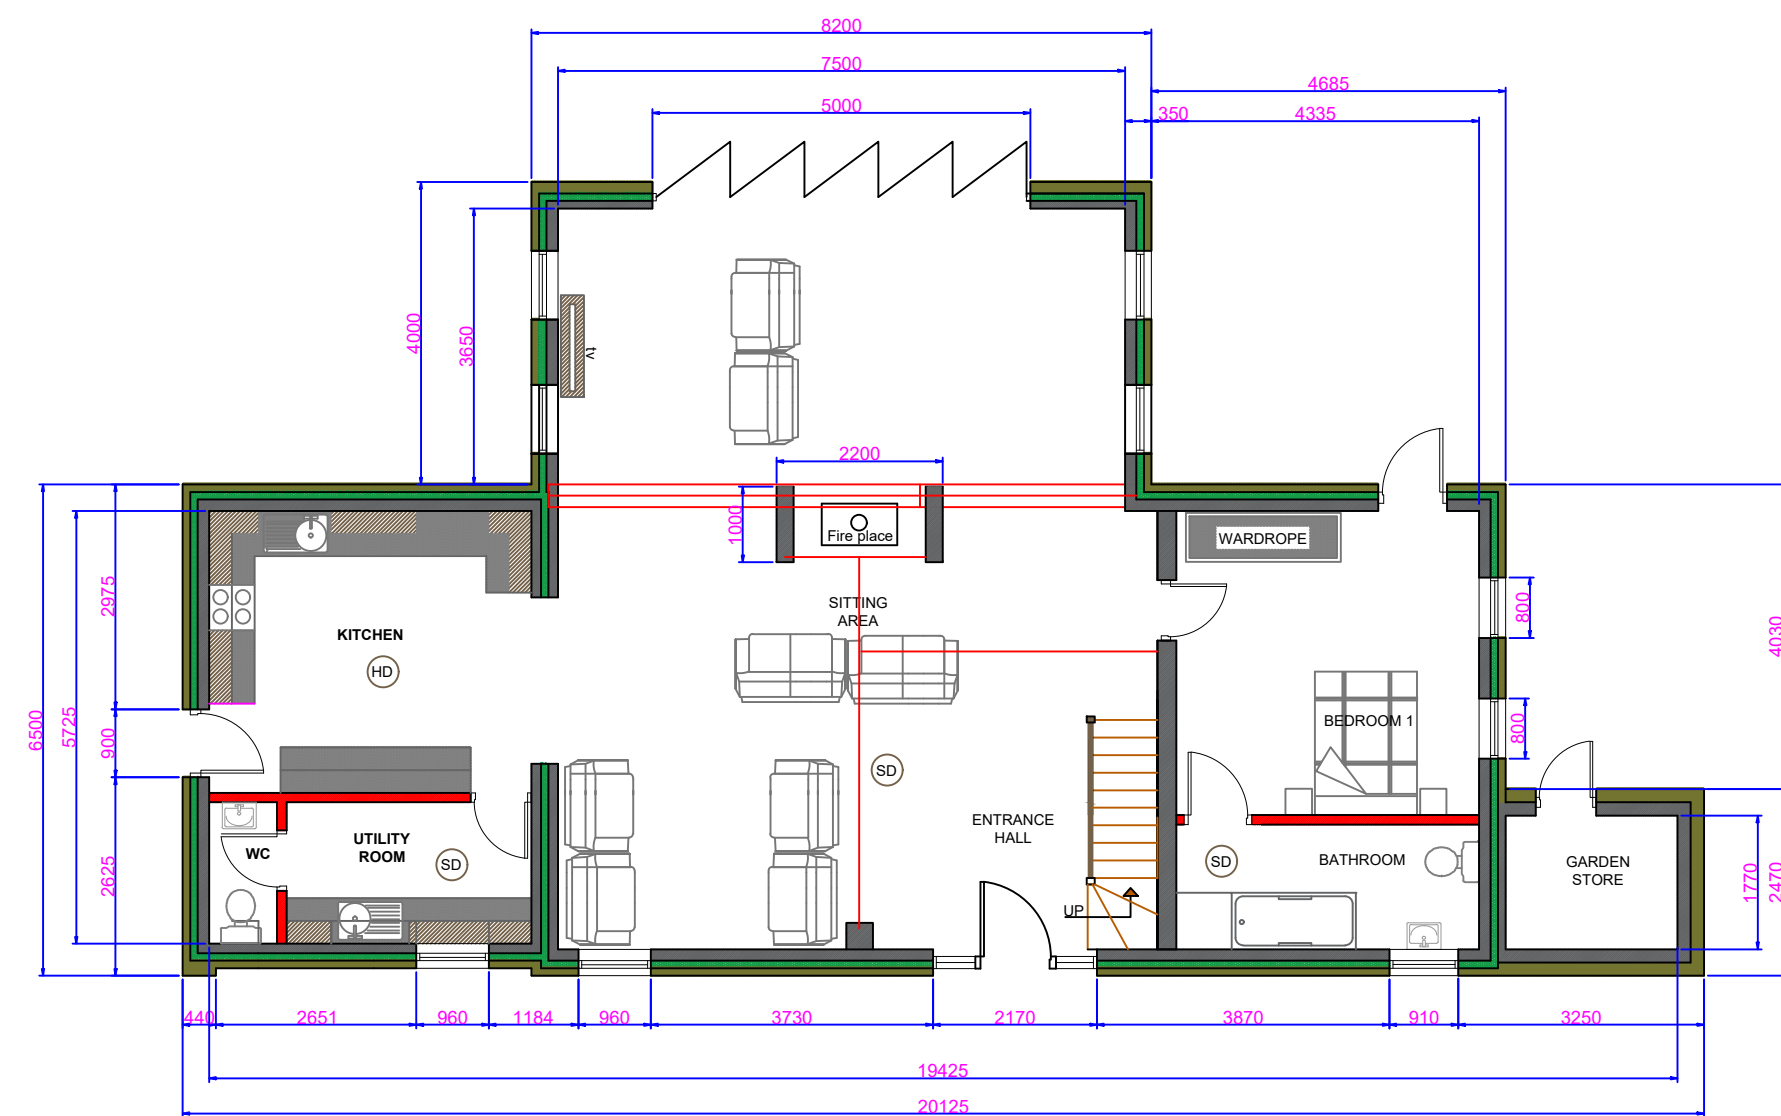

PROPOSED GROUND FLOOR PLAN


ALL DRAINAGE TO BE CONNECTED TO EXISTING FOUL/STORM SEWER RESPECTIVELY
ALL FINISHES ARE TO MATCH THAT OF THE EXISTING BARN

ALL MEASUREMENTS TO BE RE CHECKED ON SITE BEFORE CONSTRUCTION COMMENCES


ALL EXISTING HEDGES AND TREES TO BE RETAINED WHERE POSSIBLE

PLEASE REFER TO ENGINEERS REPORT FOR STRUCTURAL INFO


Facing Stone
Insulation
blockwork
studwork

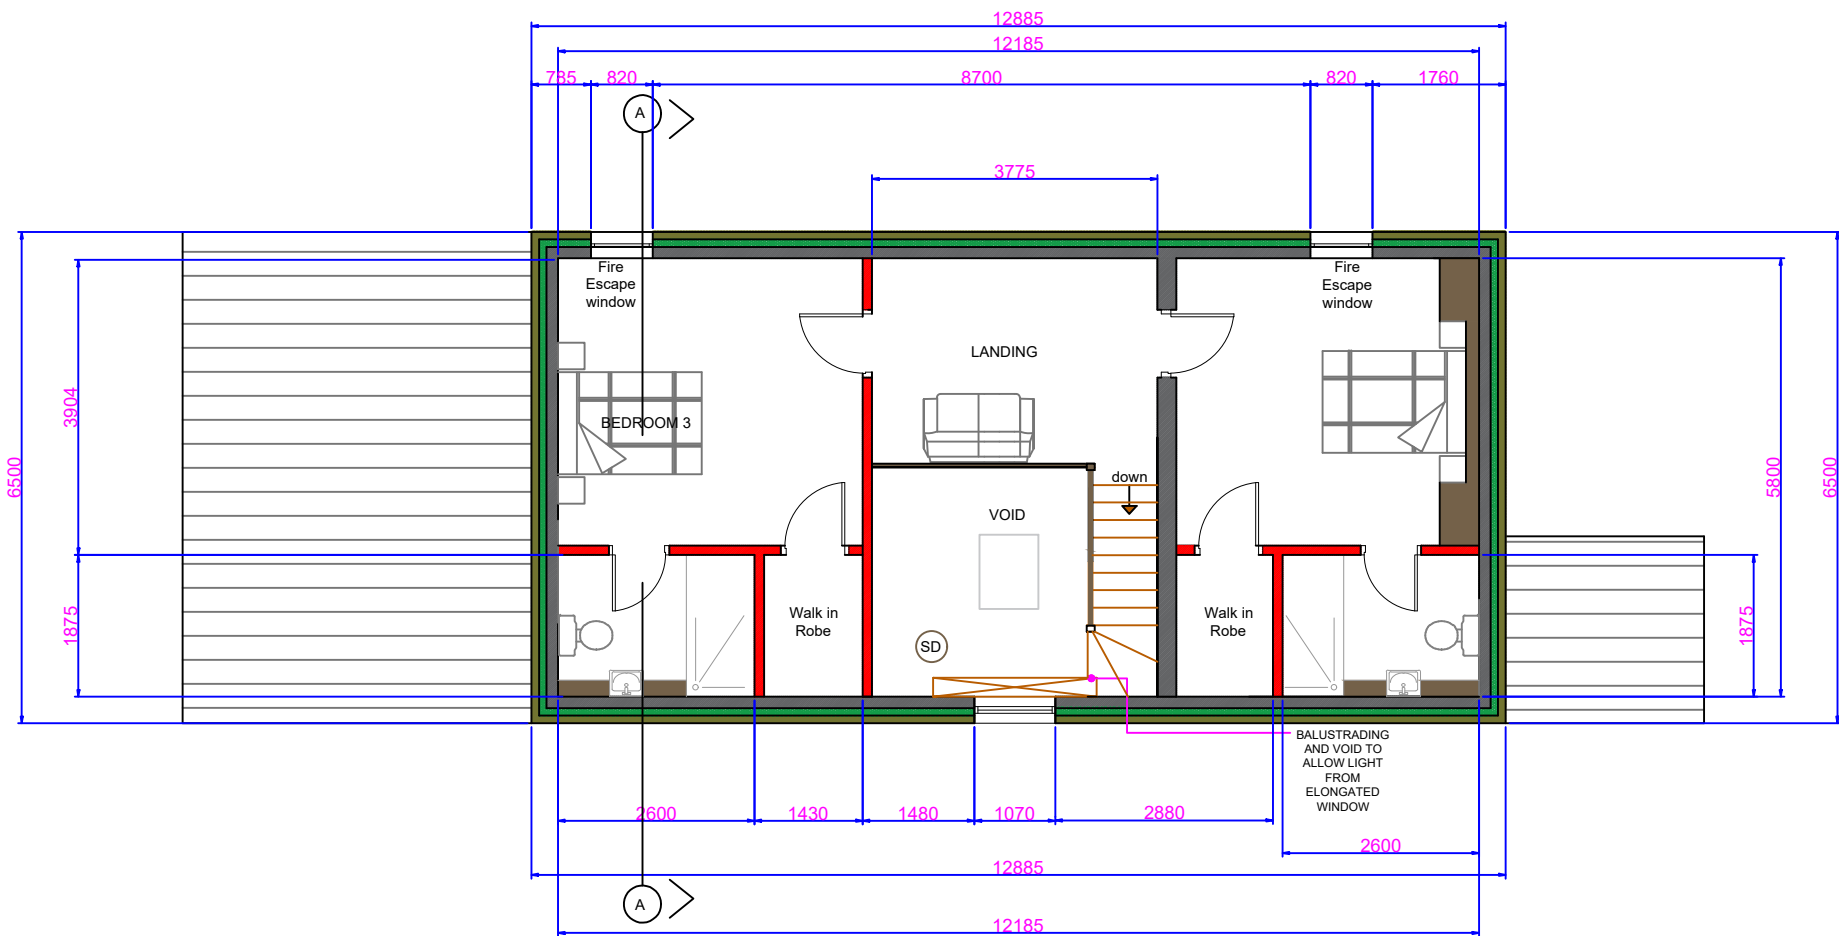

PROPOSED FIRST FLOOR PLAN

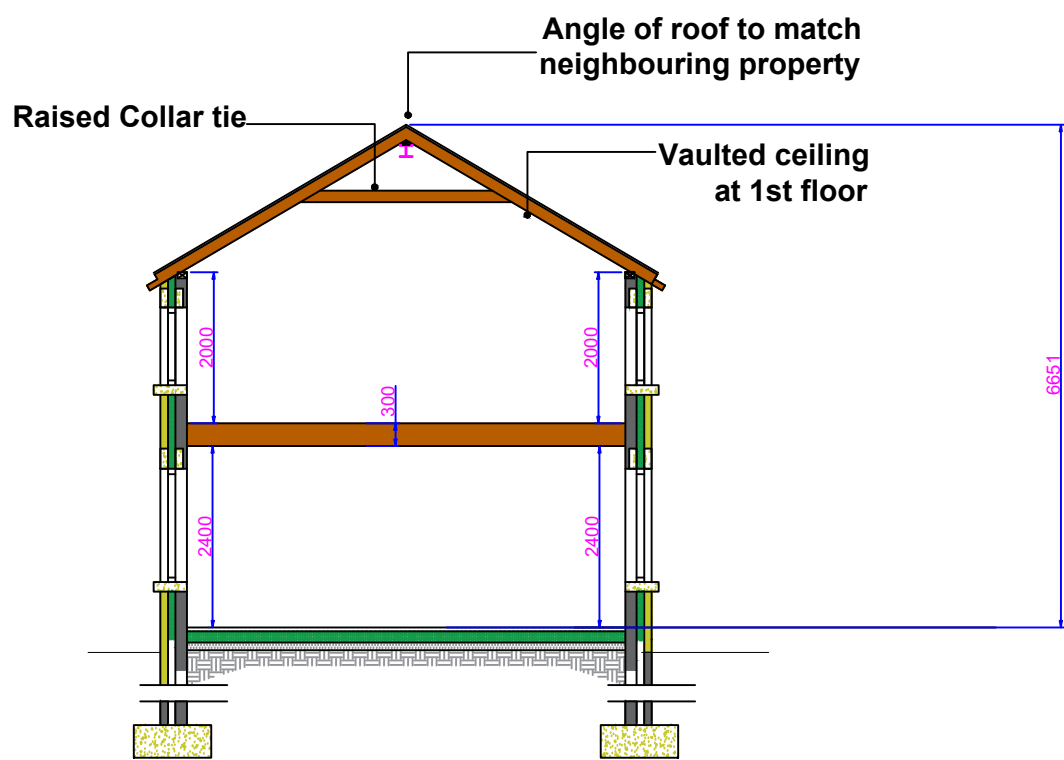

PRELIMINARY DRAWINGS ONLY . NOT FOR USE ON SITE

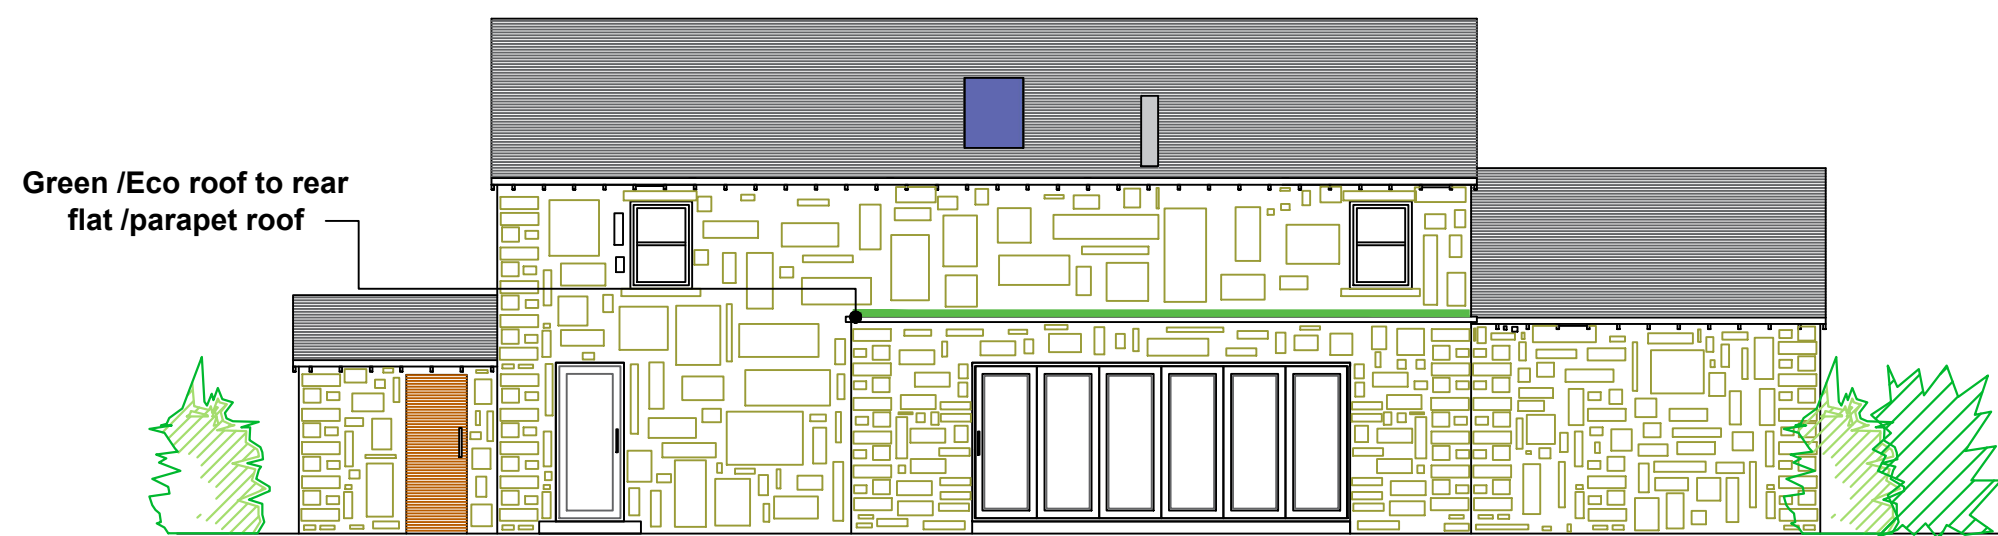

PROPOSED REAR ELEVATION



PROPOSED FRONT ELEVATION



PROPOSED RHS ELEVATION



PROPOSED LHS ELEVATION

NOTES

REVISIONS

PROJECT: BARN CONVERSION
ADJACENT TO IVY COTTAGE
CHINLEY

CLIENT: LUIGI

SCALE: 1:200 ON A1 PAPER

REFERENCE NO: 1263 PROPOSALS rev 3

BARRY CULLEN
ARCHITECTURE LTD
email: barrycullenarchitecture@gmail.com
mob: 07851262695