



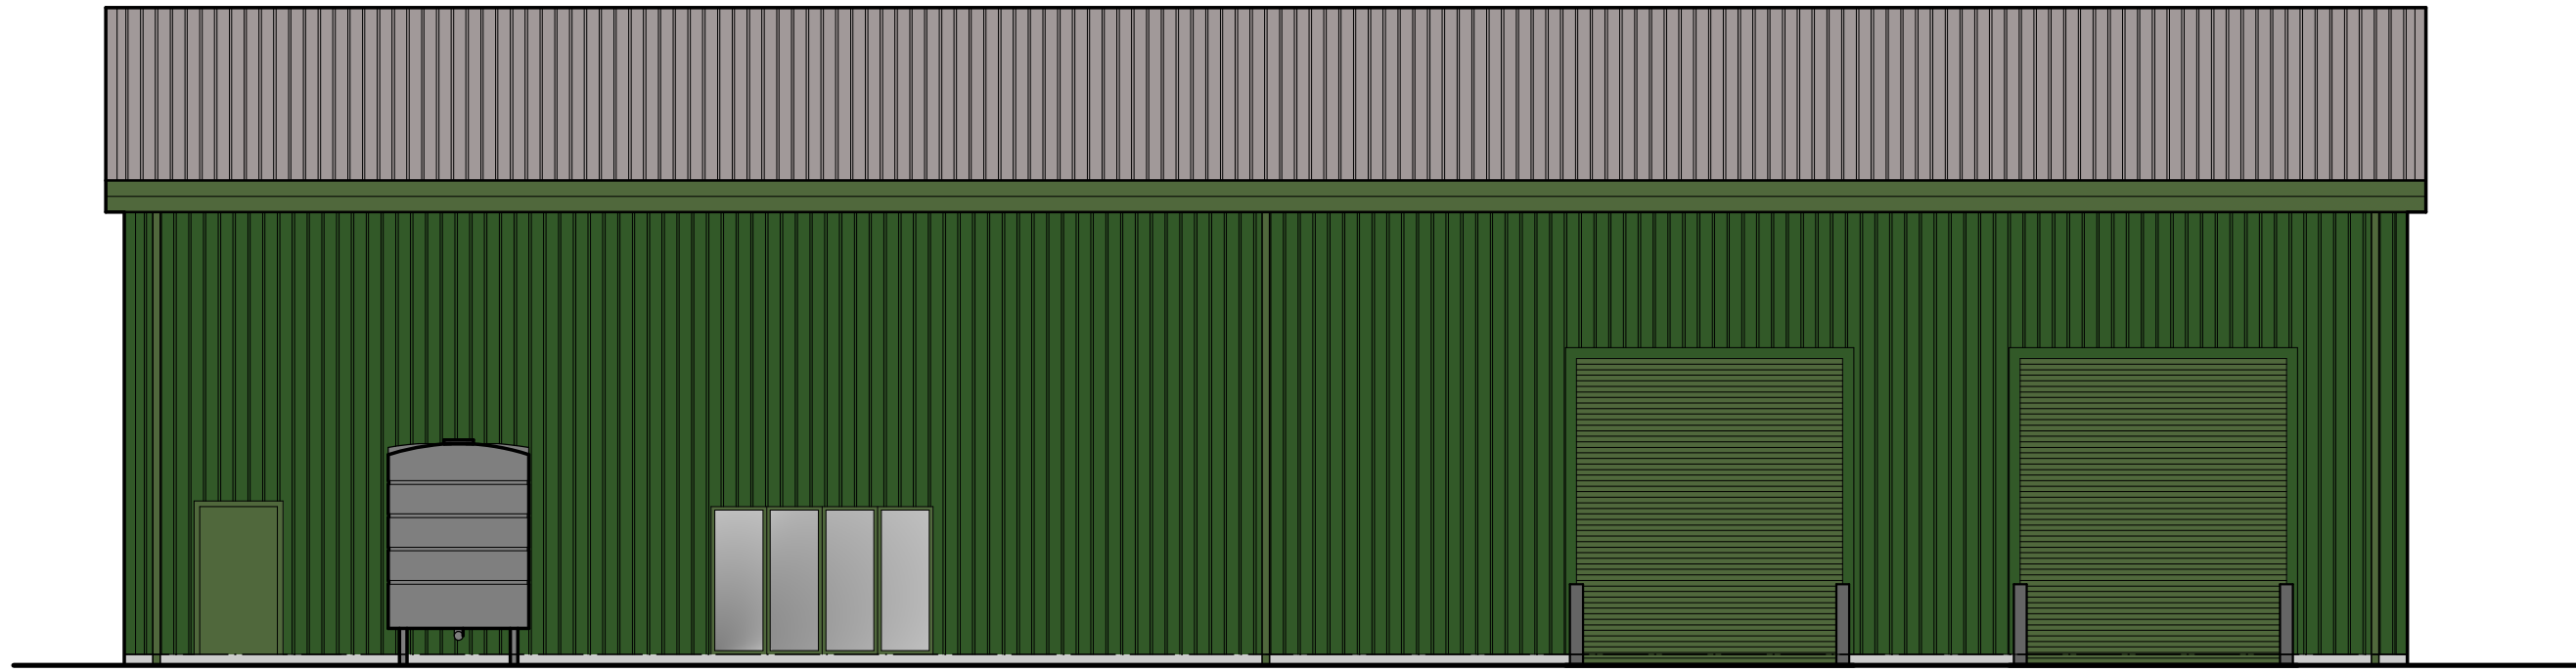


East Elevation



West Elevation

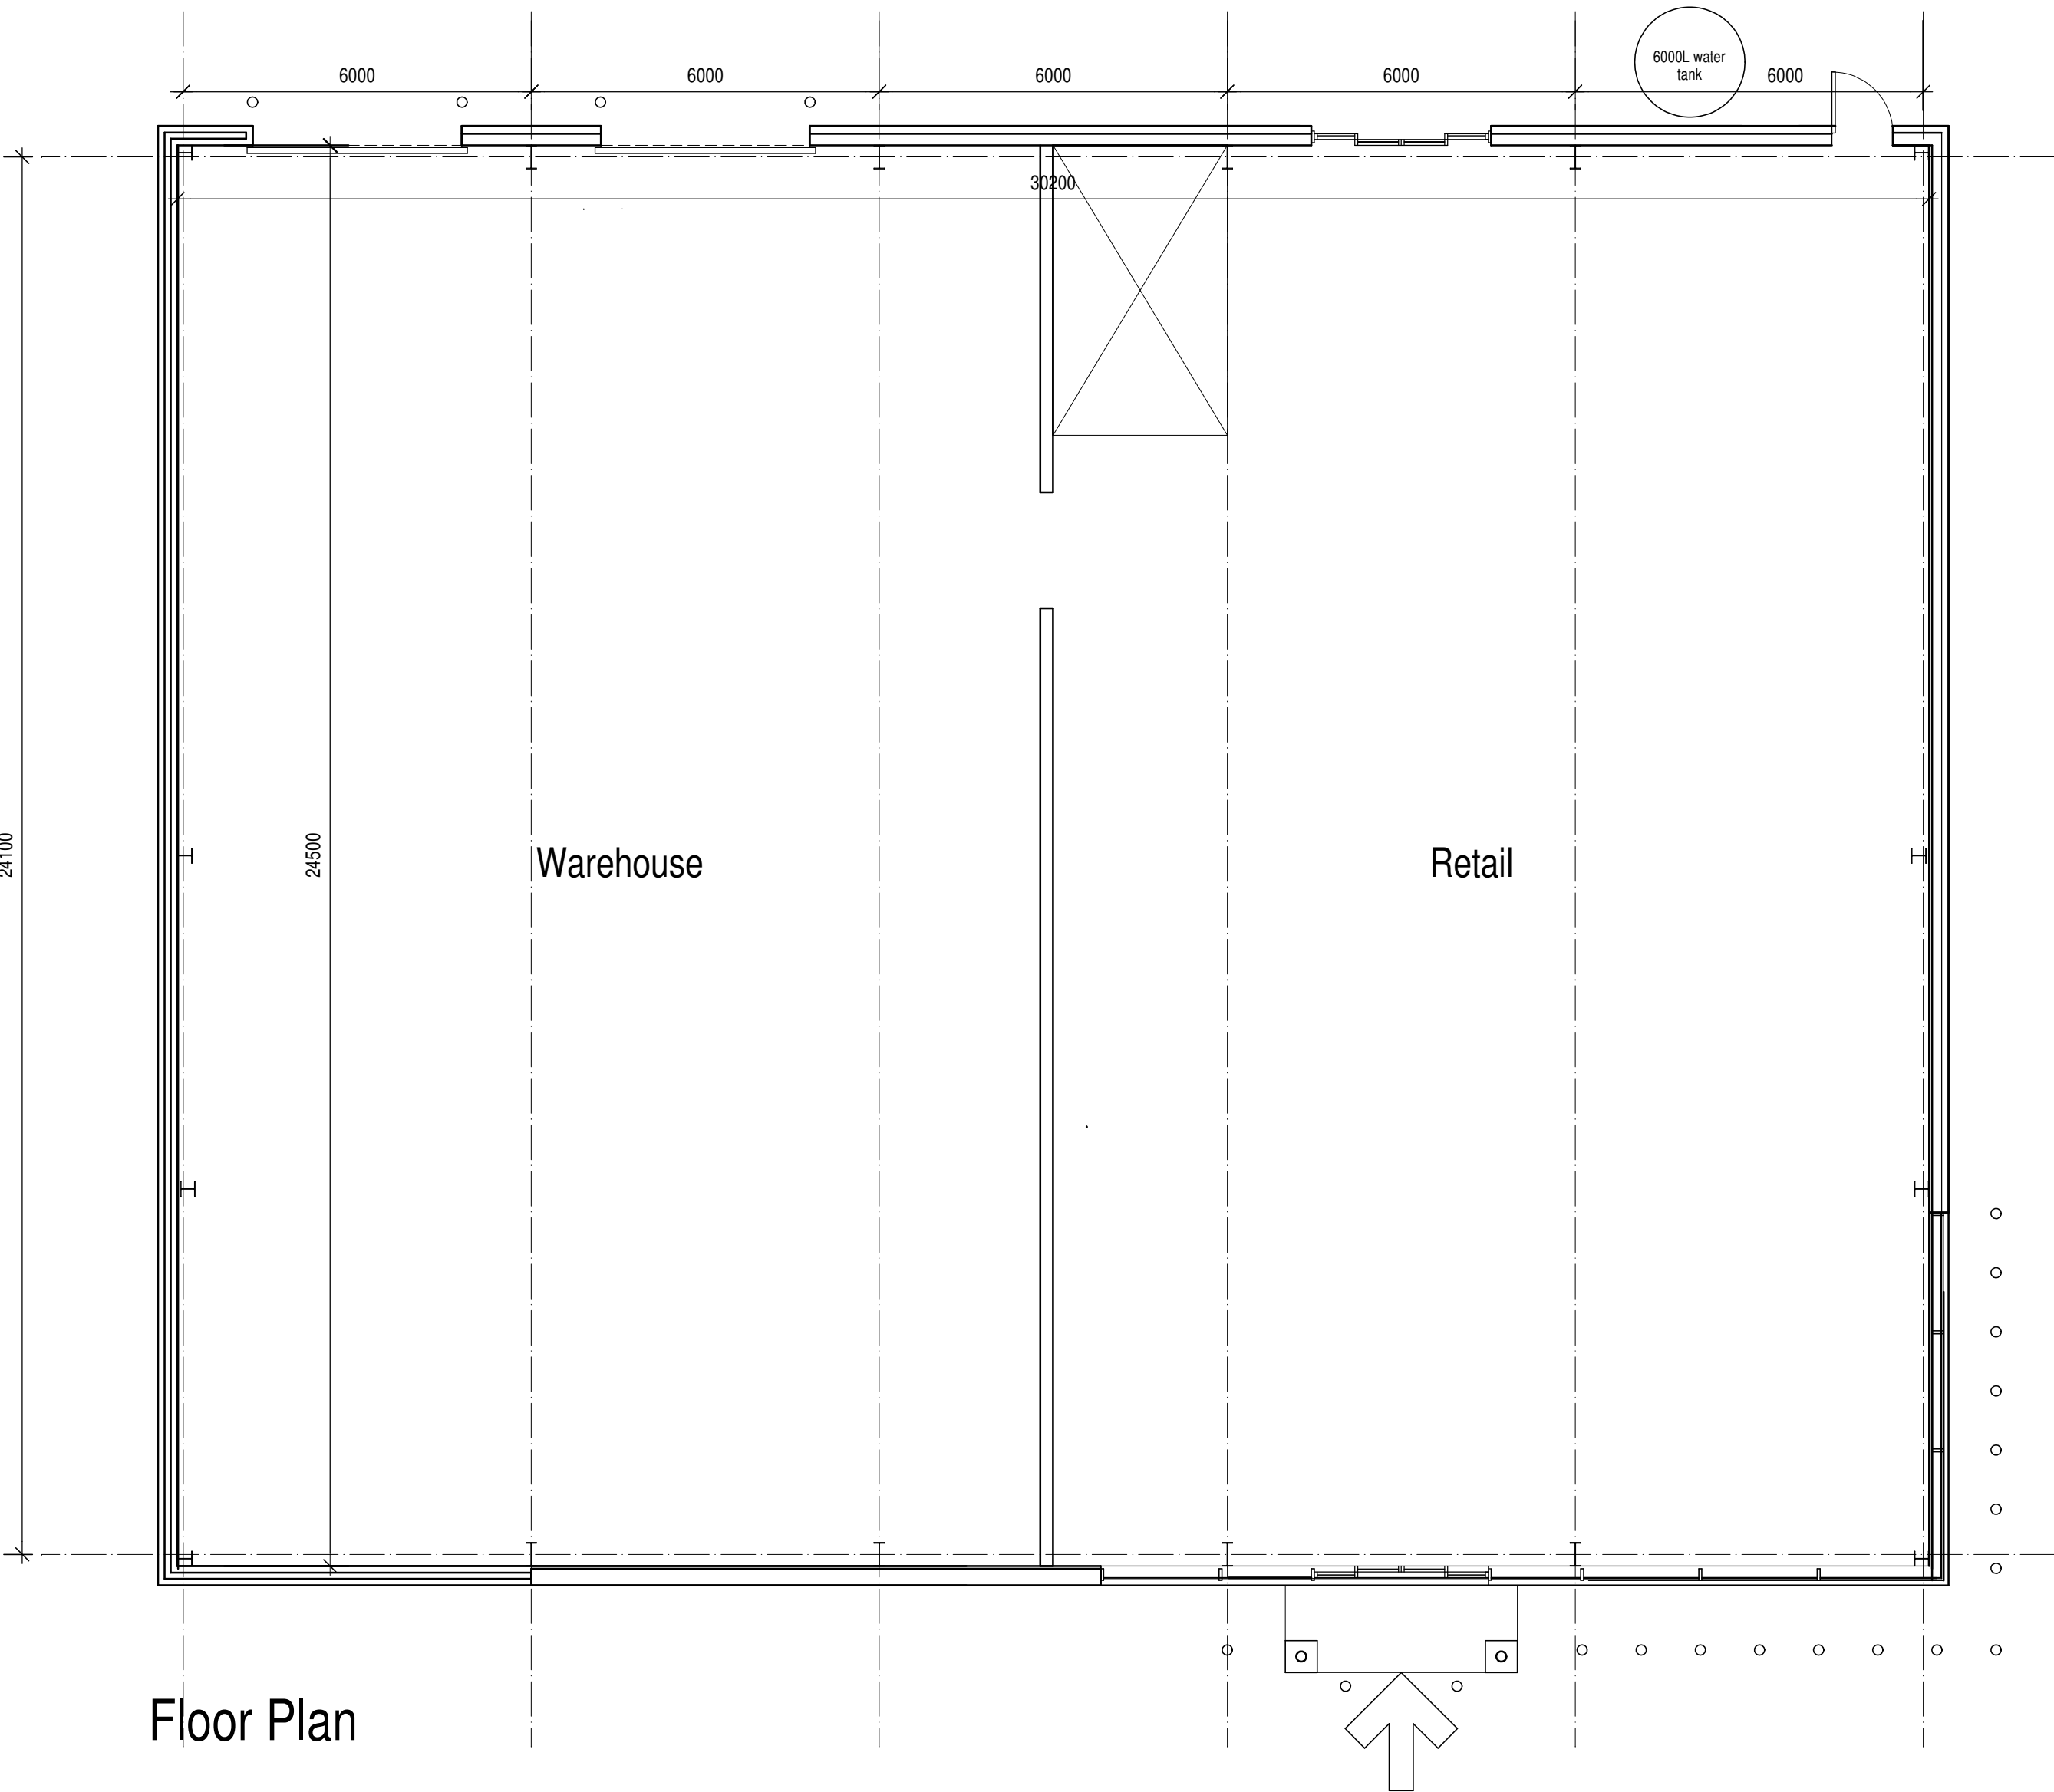

Floor Plan

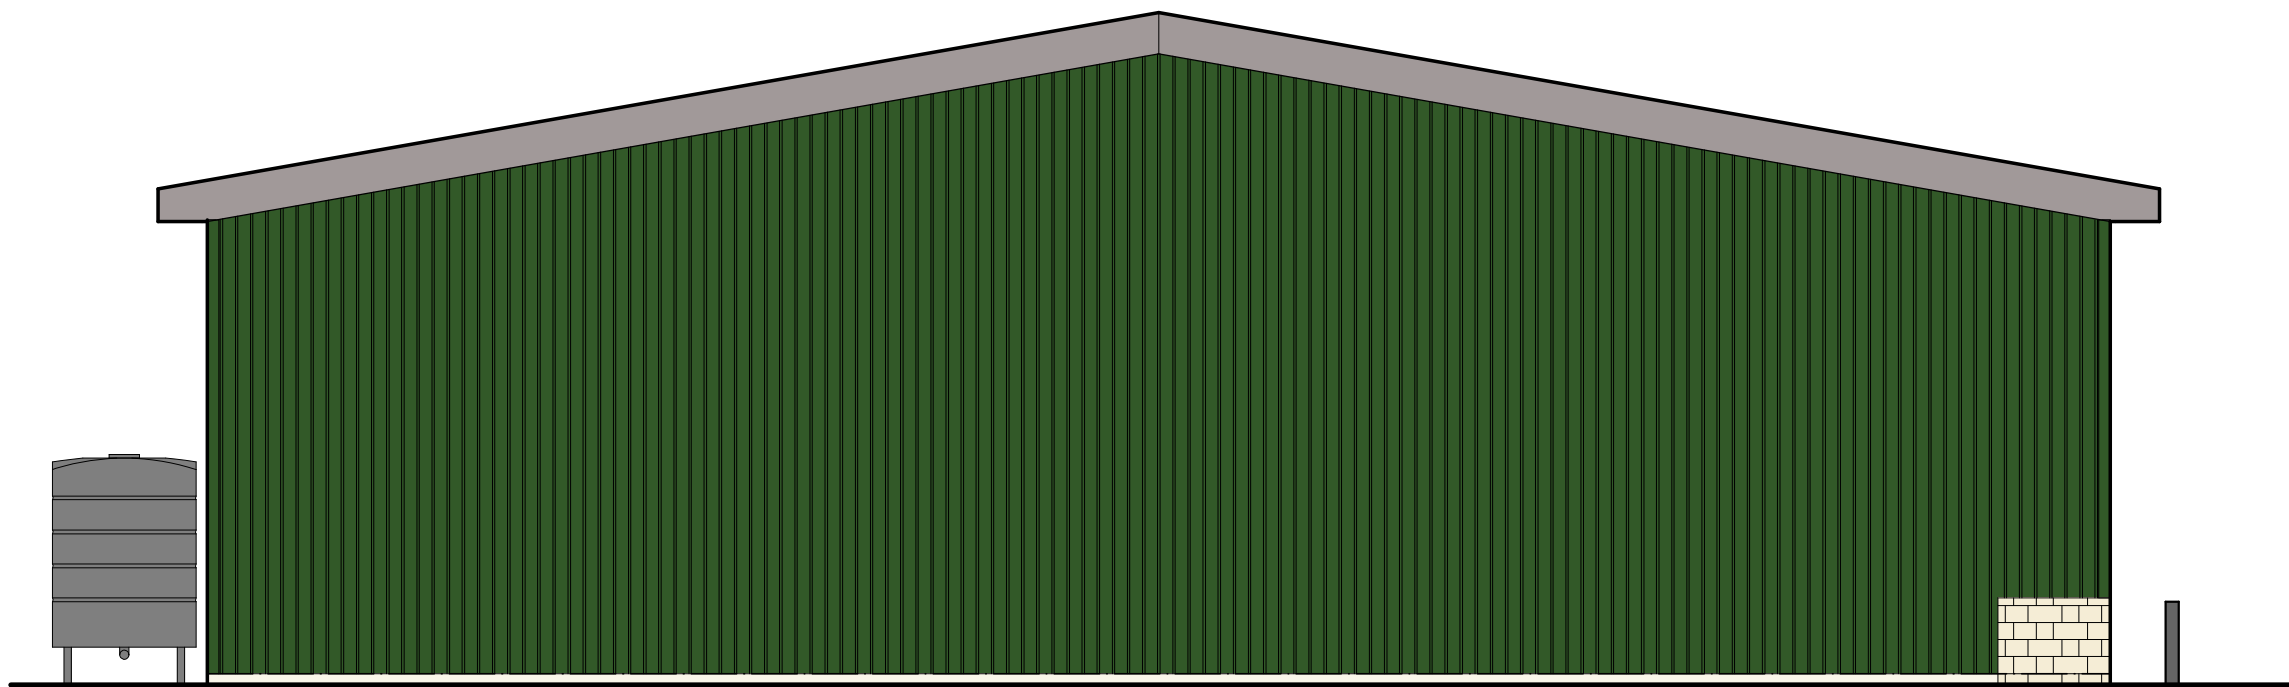

South Elevation



North Elevation

- MATERIALS**
- Roof
Kingspan KS1000RW colour - Merlin Grey
- Rainwater goods
Box section gutters with square section downpipes
colour - Olive Green
- Walls
- (South and West Elevations)
Kingspan KS1000RW vertical cladding colour - Leaf green
Stone walling - 'Split face' local stone
- (North and East Elevations)
Kingspan MR 1000 Horizontal colour - Leaf Green
- Windows / Curtain Walling
Aluminium curtain walling with glazed panel infills,
colour - Olive Green RAL 6003
- Doors
Personnel doors to be of steel construction, powder coated
colour - Olive Green RAL 6003
Roller shutter doors to be of steel construction,
colour - Olive Green RAL 6003
- scale bar @ 1:100

G & R Leigh

Proposed Redevelopment of
Country Store Site,
Nunsfield Farm,
Buxton,
SK17 7HN

Planning Conditions
Floor Plan and Elevations

Date	Sheet	Scale
March 2023	A1	1:100
Dwg No.	Rev.	Drawn
2023-2788-03	A	RG

A - 25/05/2023 WATER TANK ADDED TO DRAWING



10 Cawdry Buildings, Fountain Street, Leek, ST13 6JP
Telephone: 01538 386002
E-mail: info@sammonsltd.co.uk
Web: www.sammonsltd.co.uk

This drawing is copyright.
All dimensions must be checked prior to commencement.