



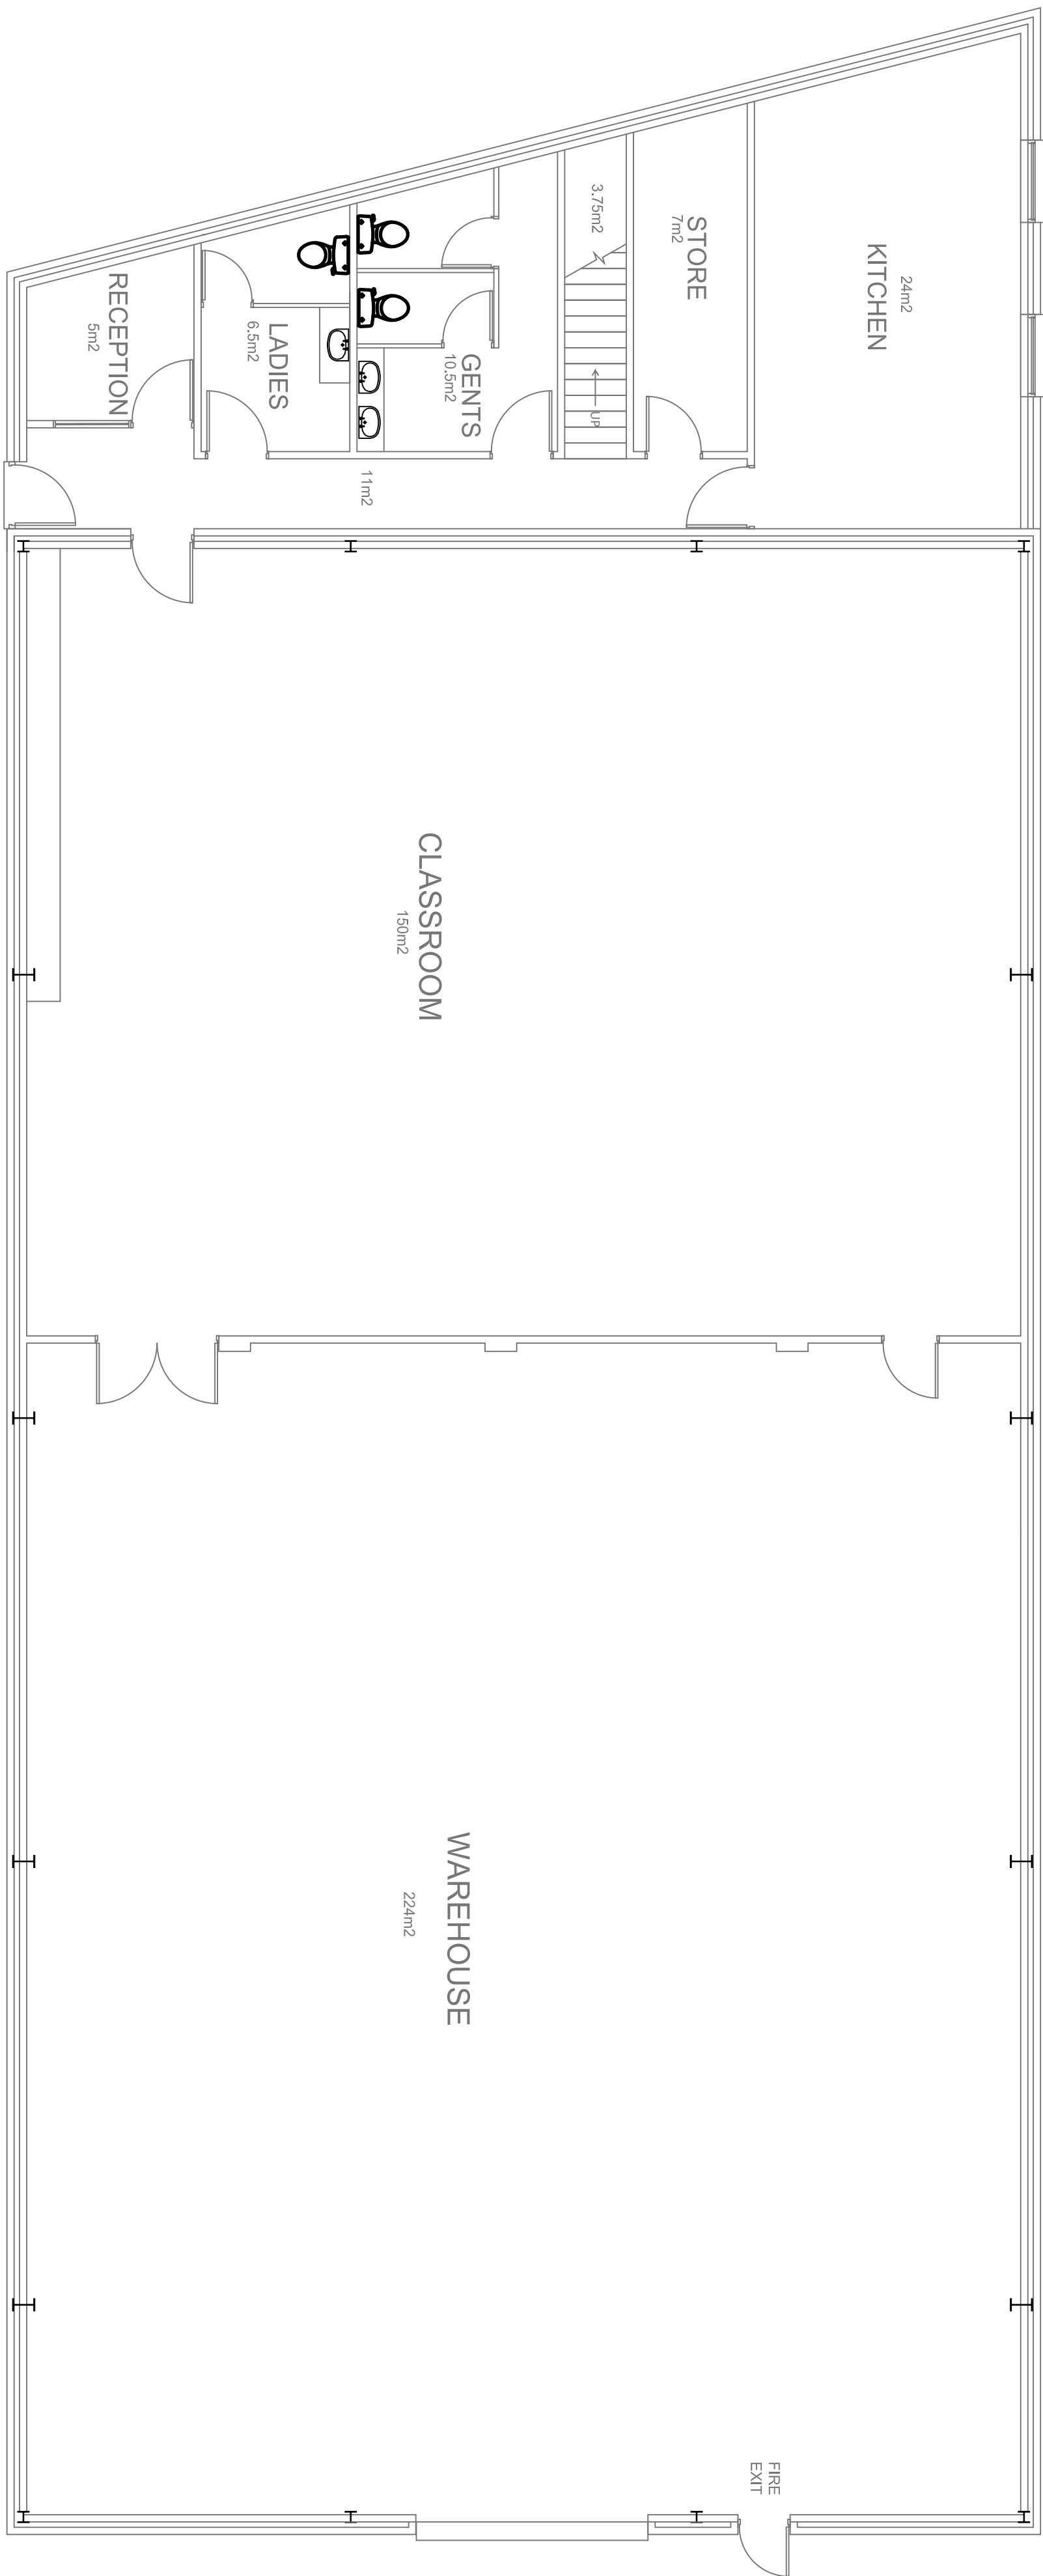

KEY TO ROOM USE:

- Warehouse - practical training & test for use of plant machinery, forklifts, scissor lifts etc.
- Classroom - presentations and written theory training & testing.

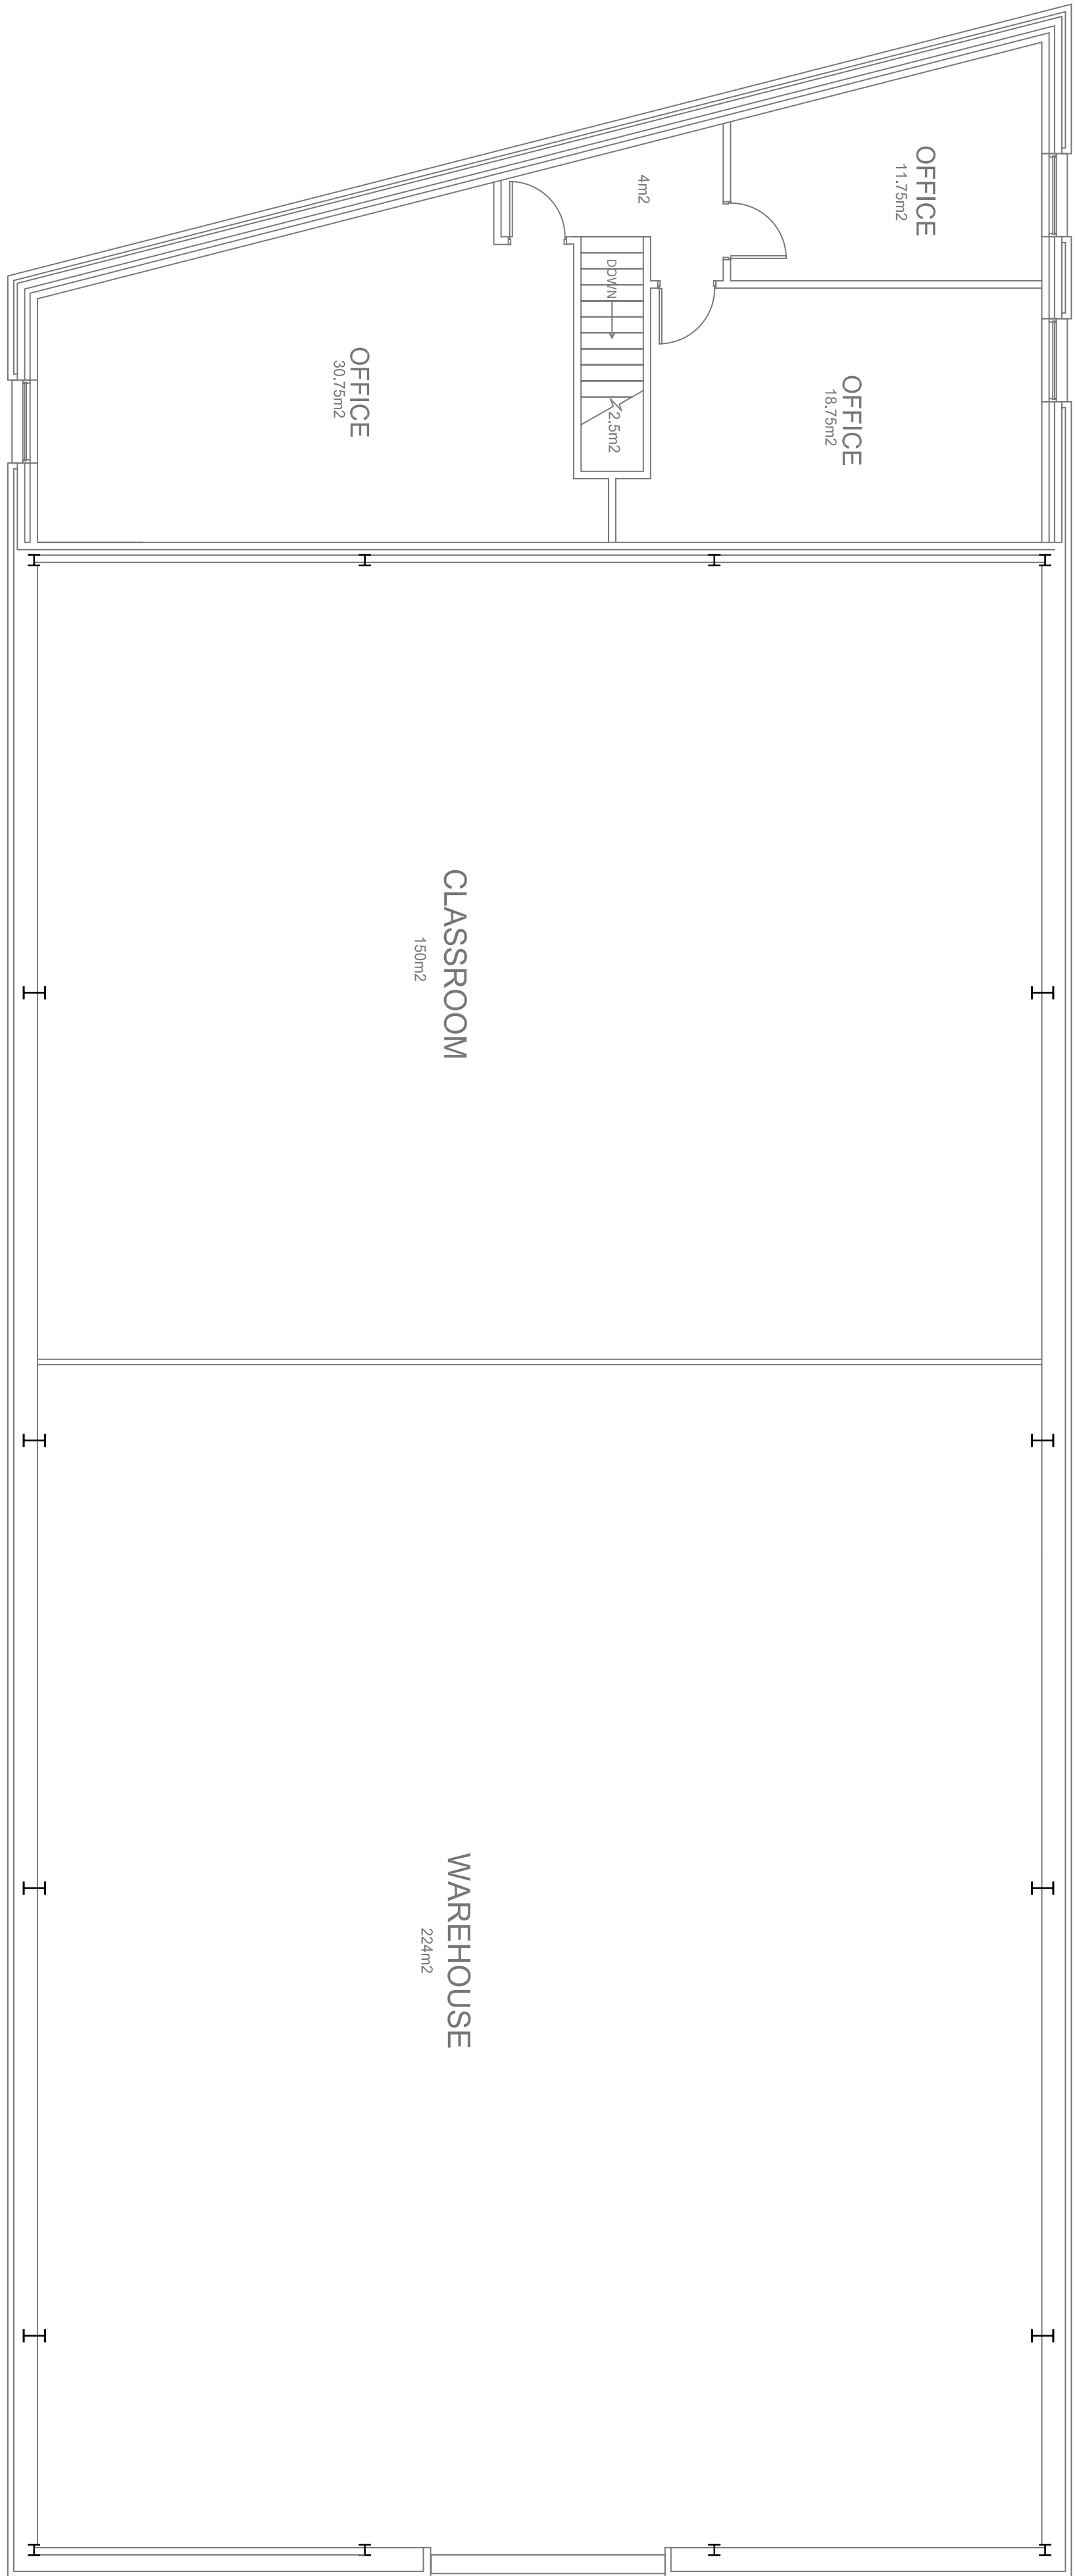

Revision	Description	Date	Rev. By
A	Proposed plans removed, room use added	14-06-23	RS



Rutter Johnson
Consulting Civil & Structural Engineers

Link House, 273 Crown Lane, Horwich, Bolton, BL6 5HY.
Tel: 01204 675550 Fax: 01204 695172
E-mail: enquiries@rutterjohnson.co.uk
Web: www.rutterjohnson.co.uk

COMMERCIAL UNIT, 58 SURREY ST, GLOSSOP
DERBYSHIRE SK13 7AJ

Fit Factory Glossop LTD
PT Glossop LTD

EXISTING FLOOR PLANS

Scale 1:100 @ A1 Date Nov '22 Drawn By R.S.
Drg. No. RS 2 - 200 A