




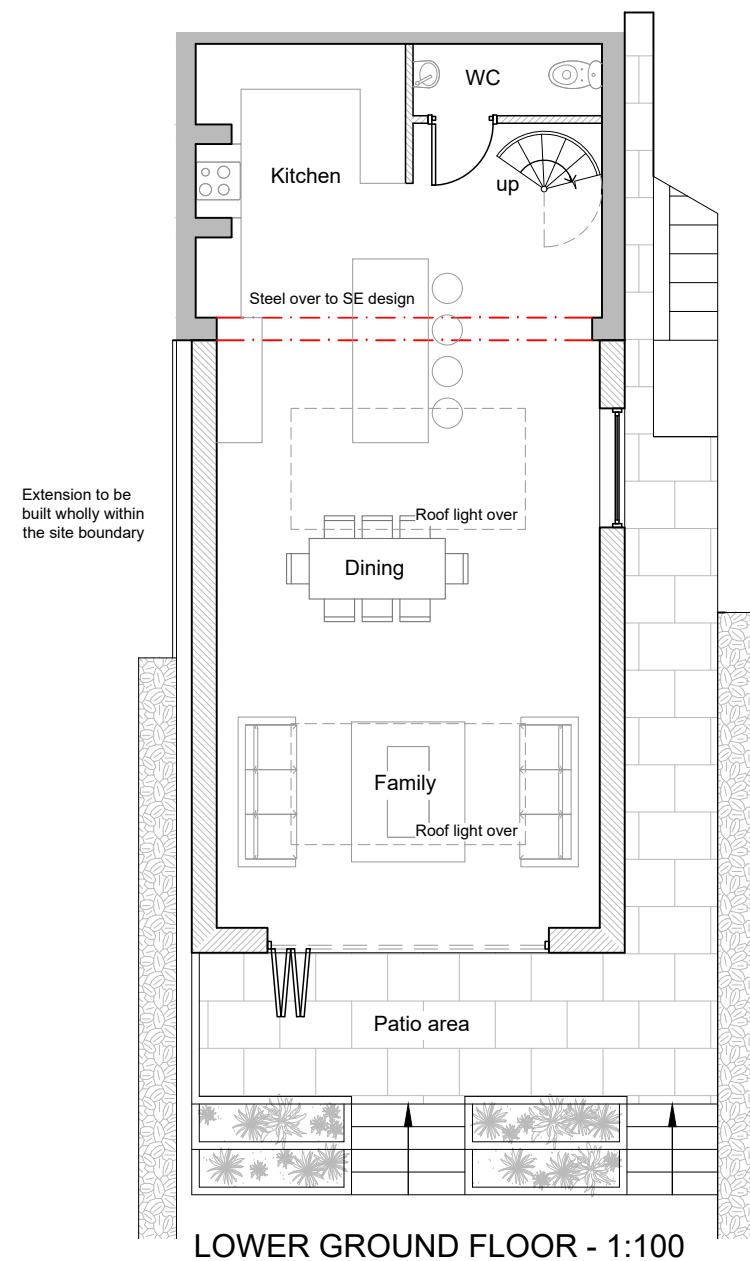

LOWER GROUND FLOOR - 1:100

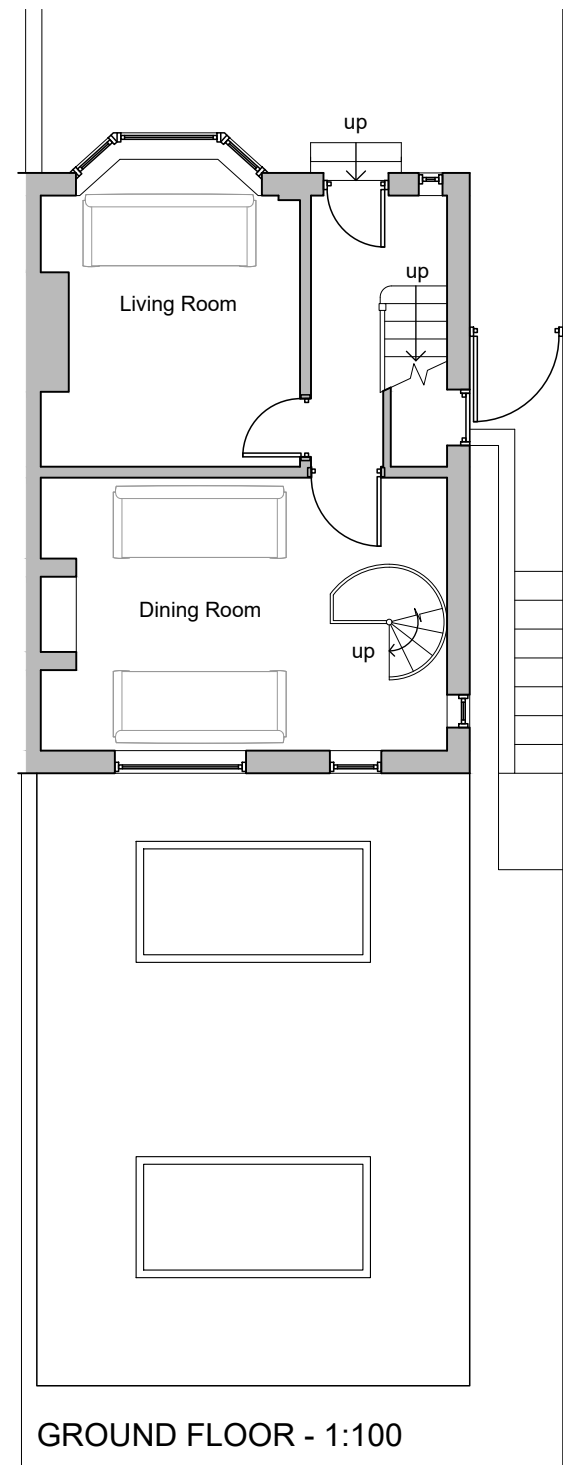

GROUND FLOOR - 1:100

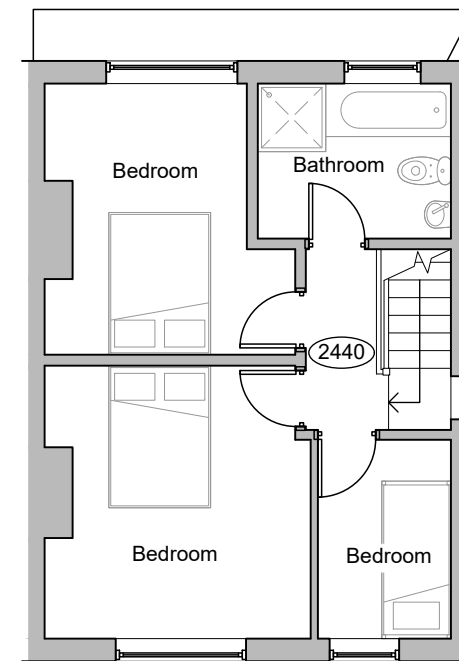

FIRST FLOOR - 1:100

#### NOTES:

1. read in conjunction with all other consultants/specialists drawings and report any discrepancies before work commences
2. all setting out dimensions to be checked on site by contractor before work commences
3. these drawings are for General Arrangement purposes only, and under no circumstances will the draughtsman be liable for errors that may occur during and after construction.
4. External works and landscaping shown indicatively
5. The copyright of this drawing is vested in Candid Architecture Ltd and must not be copied or reproduced without the consent of the company.

Rev A - Planning application - 02.06.23



a: 93 Parsonage Road,  
Stockport, Manchester, SK4 4JL  
e: ric@candidarchitecture.co.uk  
t: 07966 295 223

#### client

J Eddlestone

#### project

38 Woodhead Road, Glossop, SK13 7RH

#### drawing

Proposed Floor Plans

|             |              |      |          |          |    |
|-------------|--------------|------|----------|----------|----|
| scale       | SHOWN@A3     | date | 07.09.22 | drawn    | RL |
| drawing no. | RG301 / PL02 |      |          | revision | A  |

1:100

