





FRONT ELEVATION - 1:100



REAR ELEVATION - 1:100

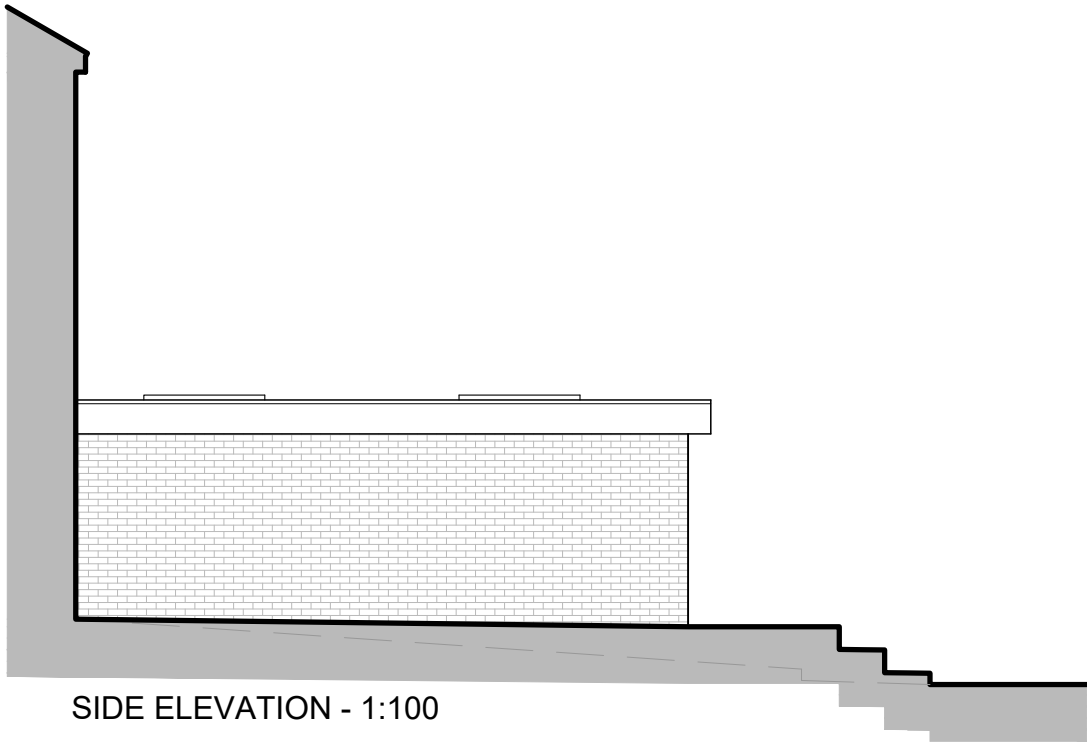

SIDE ELEVATION - 1:100

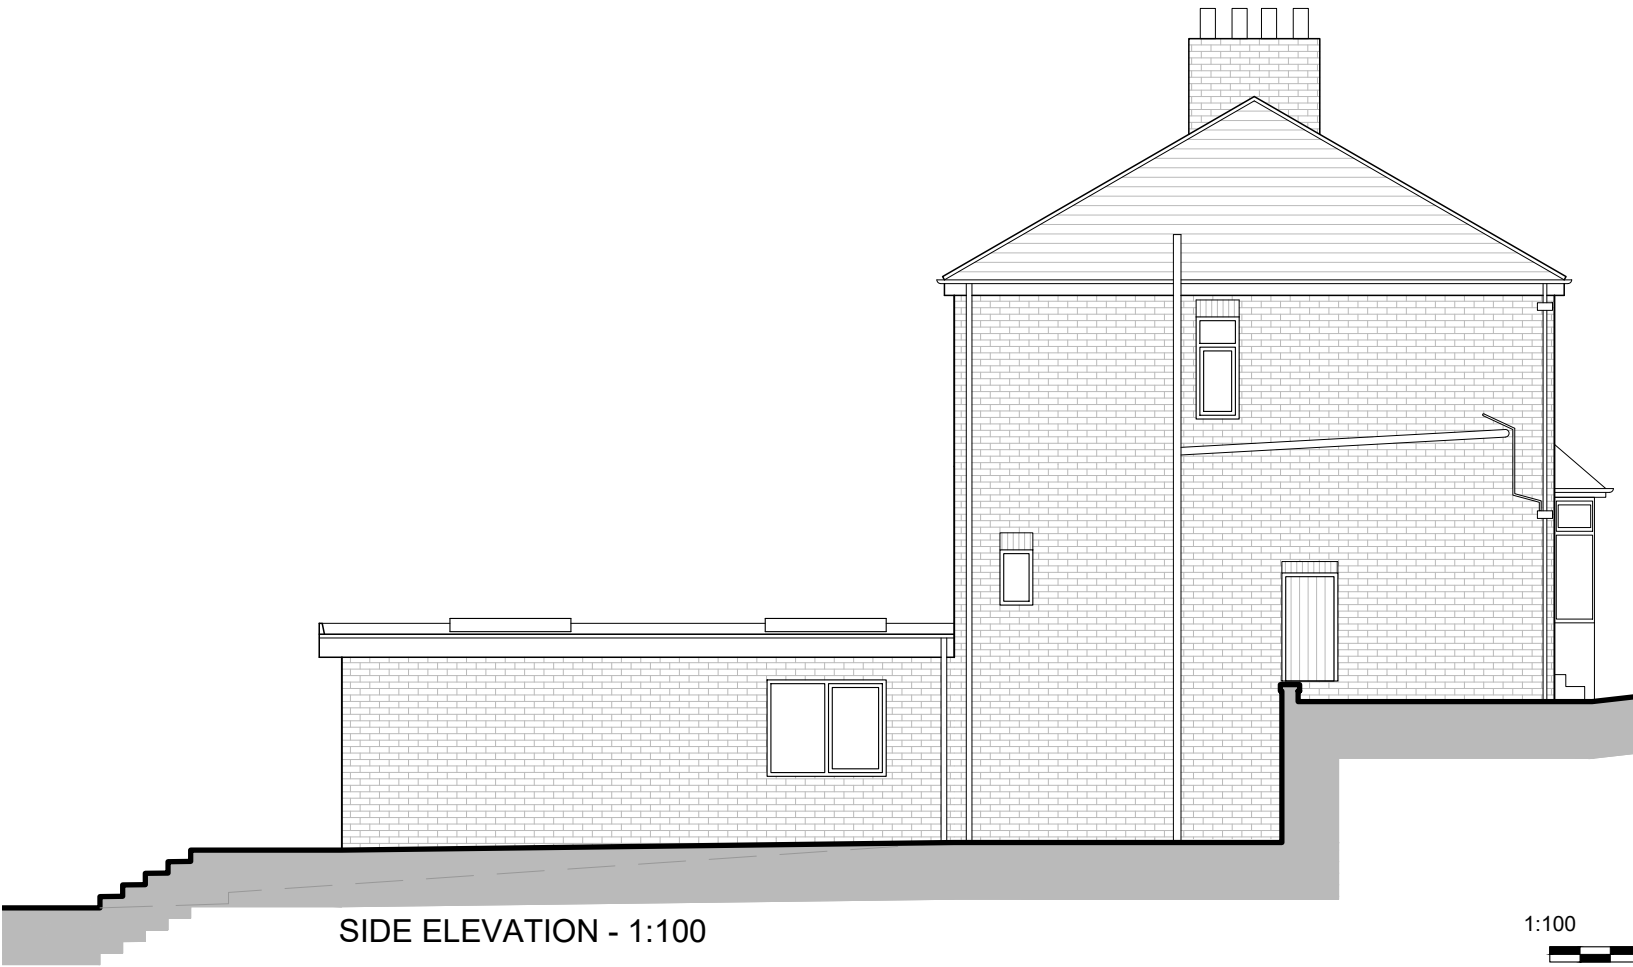

SIDE ELEVATION - 1:100



- NOTES:**
1. read in conjunction with all other consultants/specialists drawings and report any discrepancies before work commences
 2. all setting out dimensions to be checked on site by contractor before work commences
 3. these drawings are for General Arrangement purposes only, and under no circumstances will the draughtsman be liable for errors that may occur during and after construction.
 4. External levels shown indicatively
 5. The copyright of this drawing is vested in Candid Architecture Ltd and must not be copied or reproduced without the consent of the company.

Rev A - Planning application - 02.06.23

CANDID
Architecture

a: 93 Parsonage Road,
Stockport, Manchester, SK4 4JL

e: ric@candidarchitecture.co.uk

t: 07966 295 223

client
J Eddlestone

project
38 Woodhead Road, Glossop, SK13 7RH

drawing
Proposed Elevations

scale SHOWN@A3	date 07.09.22	drawn RL	revision A
drawing no. RG301 / PL03			