


Artist Impressions -indicating the simplicity of design, the use of glazing to ensure link to new use and also visual link to the existing building. Maintain the scale and language of the existing building through the use of existing materials and scale.

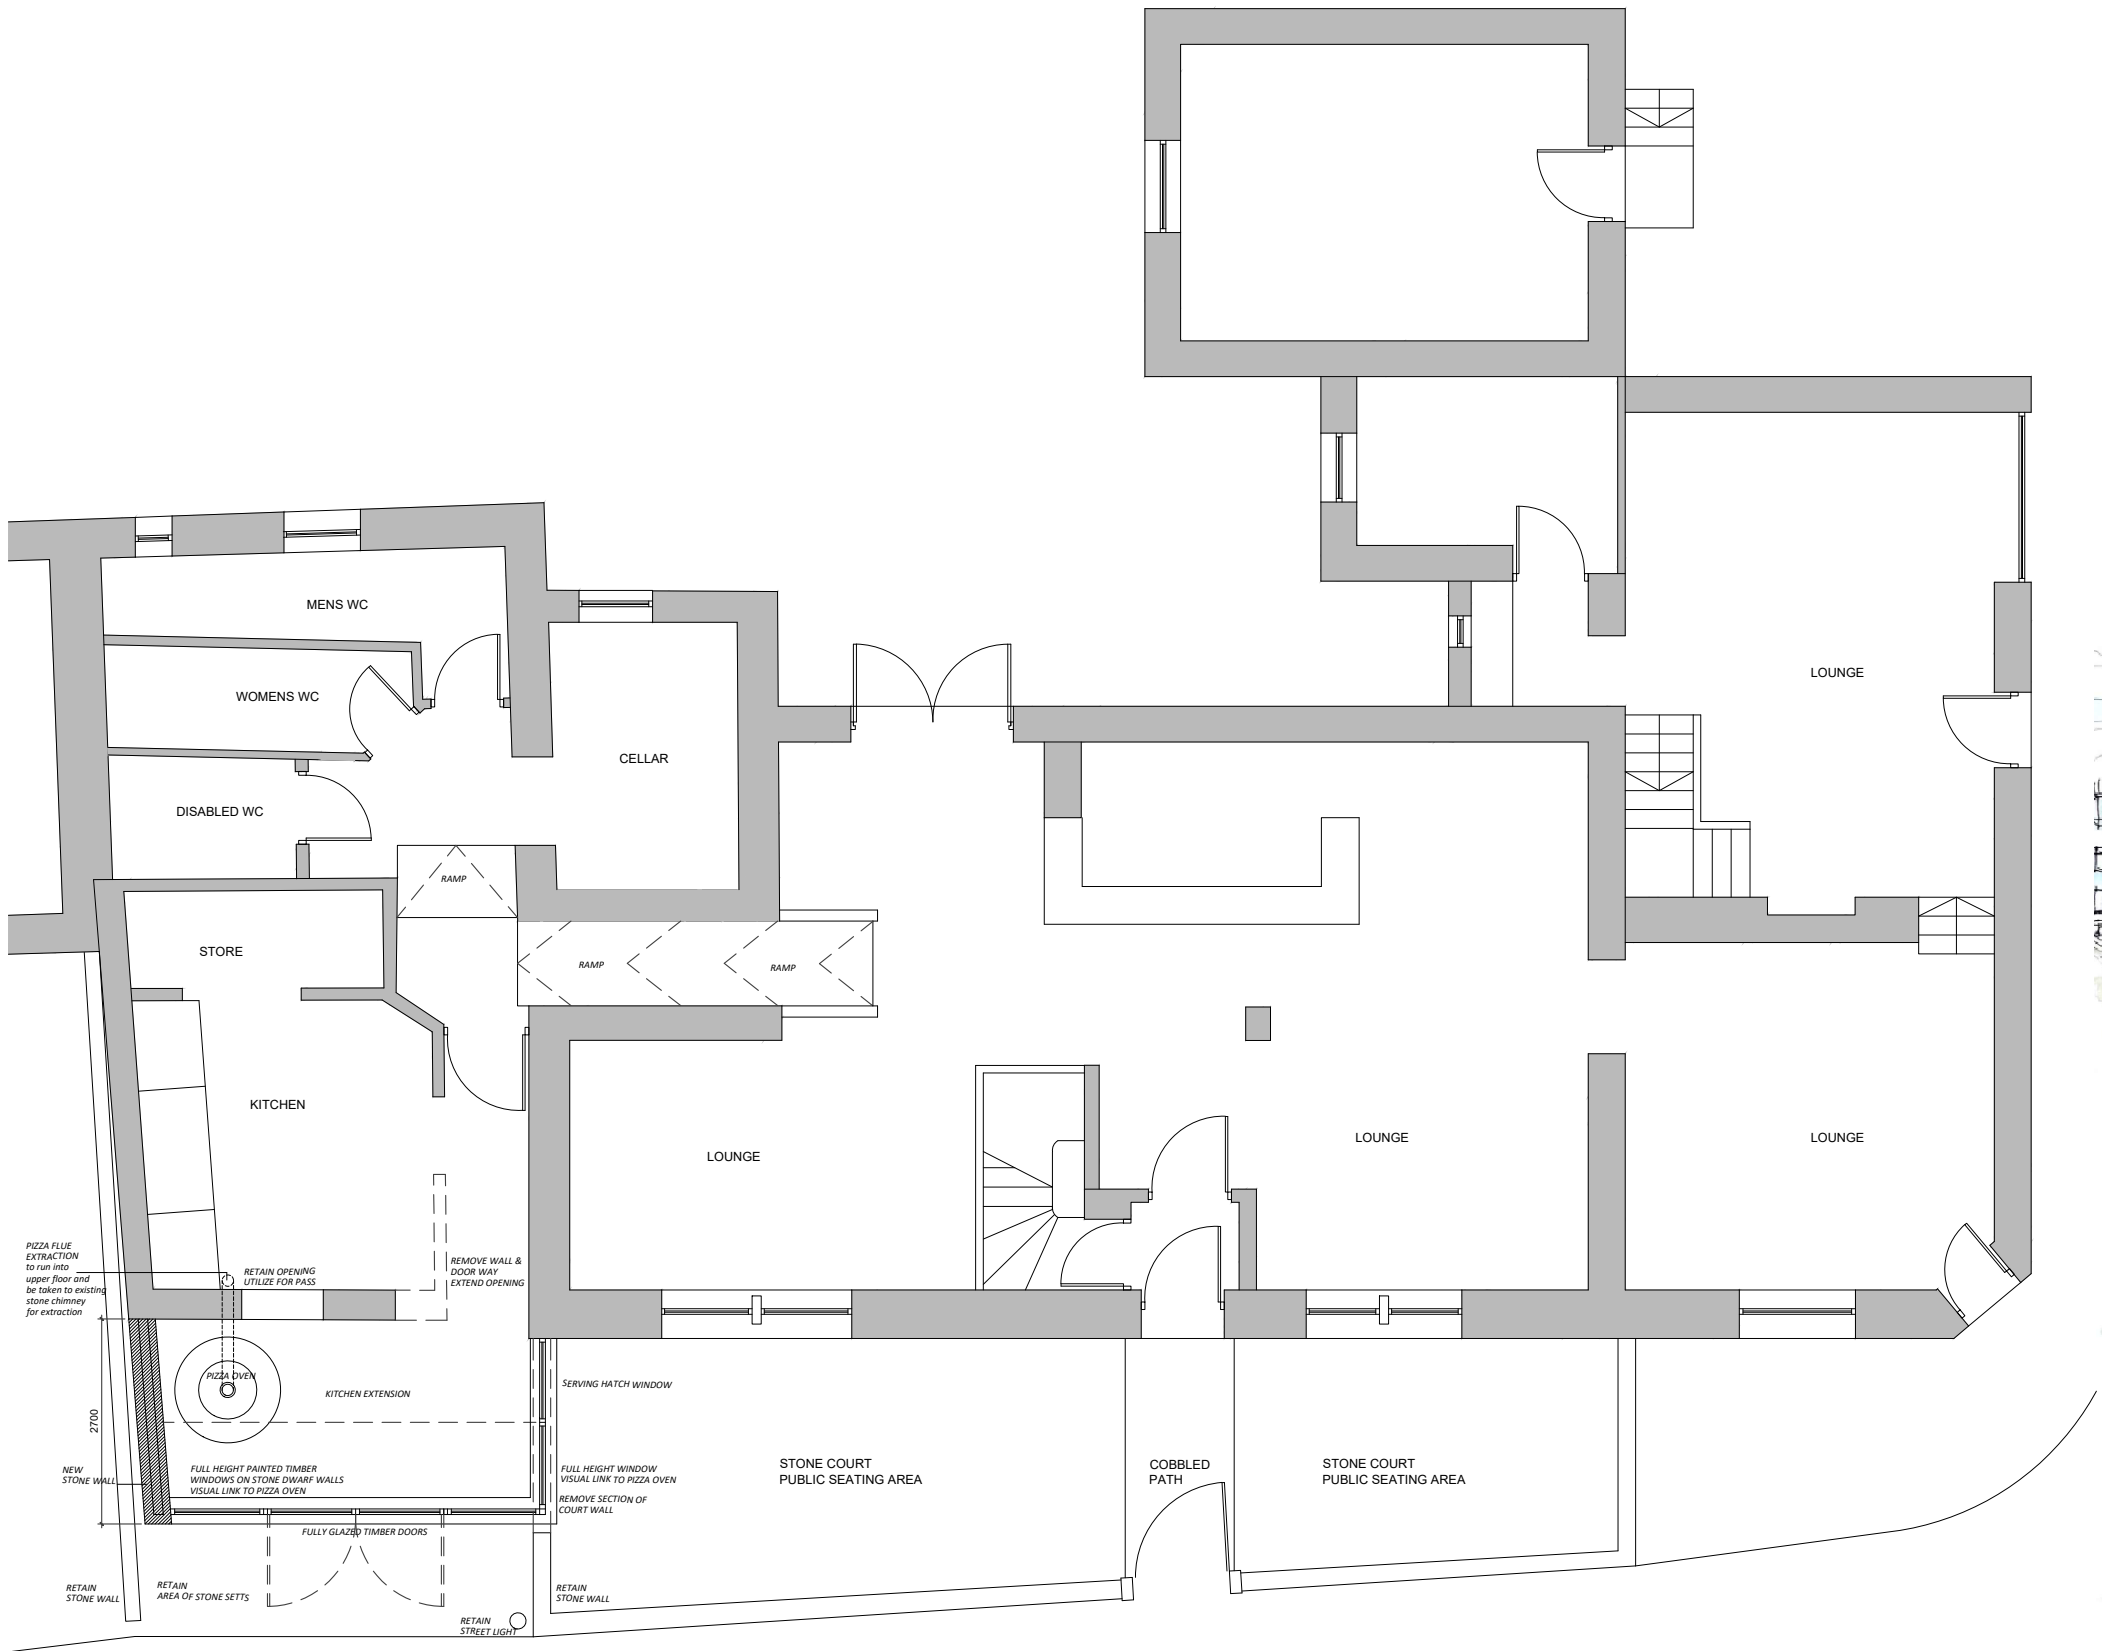

Proposed Ground Floor Plan 1:100



Rev.A	Noted route of extraction from pizza oven inline with Environmental health comments
14.06.23	
rev. description	
client	Mr D Capper The Old Hall Ltd
project	EXTENSION to The Paper Mill Head Lane Whitehough Chinley
drawing title	PROPOSED GROUND FLOOR PLAN
drawing number	SW381- PL005
revision	A
drawing status	PLANNING
scale	1:100 @A3
date	APRIL 23
drawn by	CW
checked by	JS