


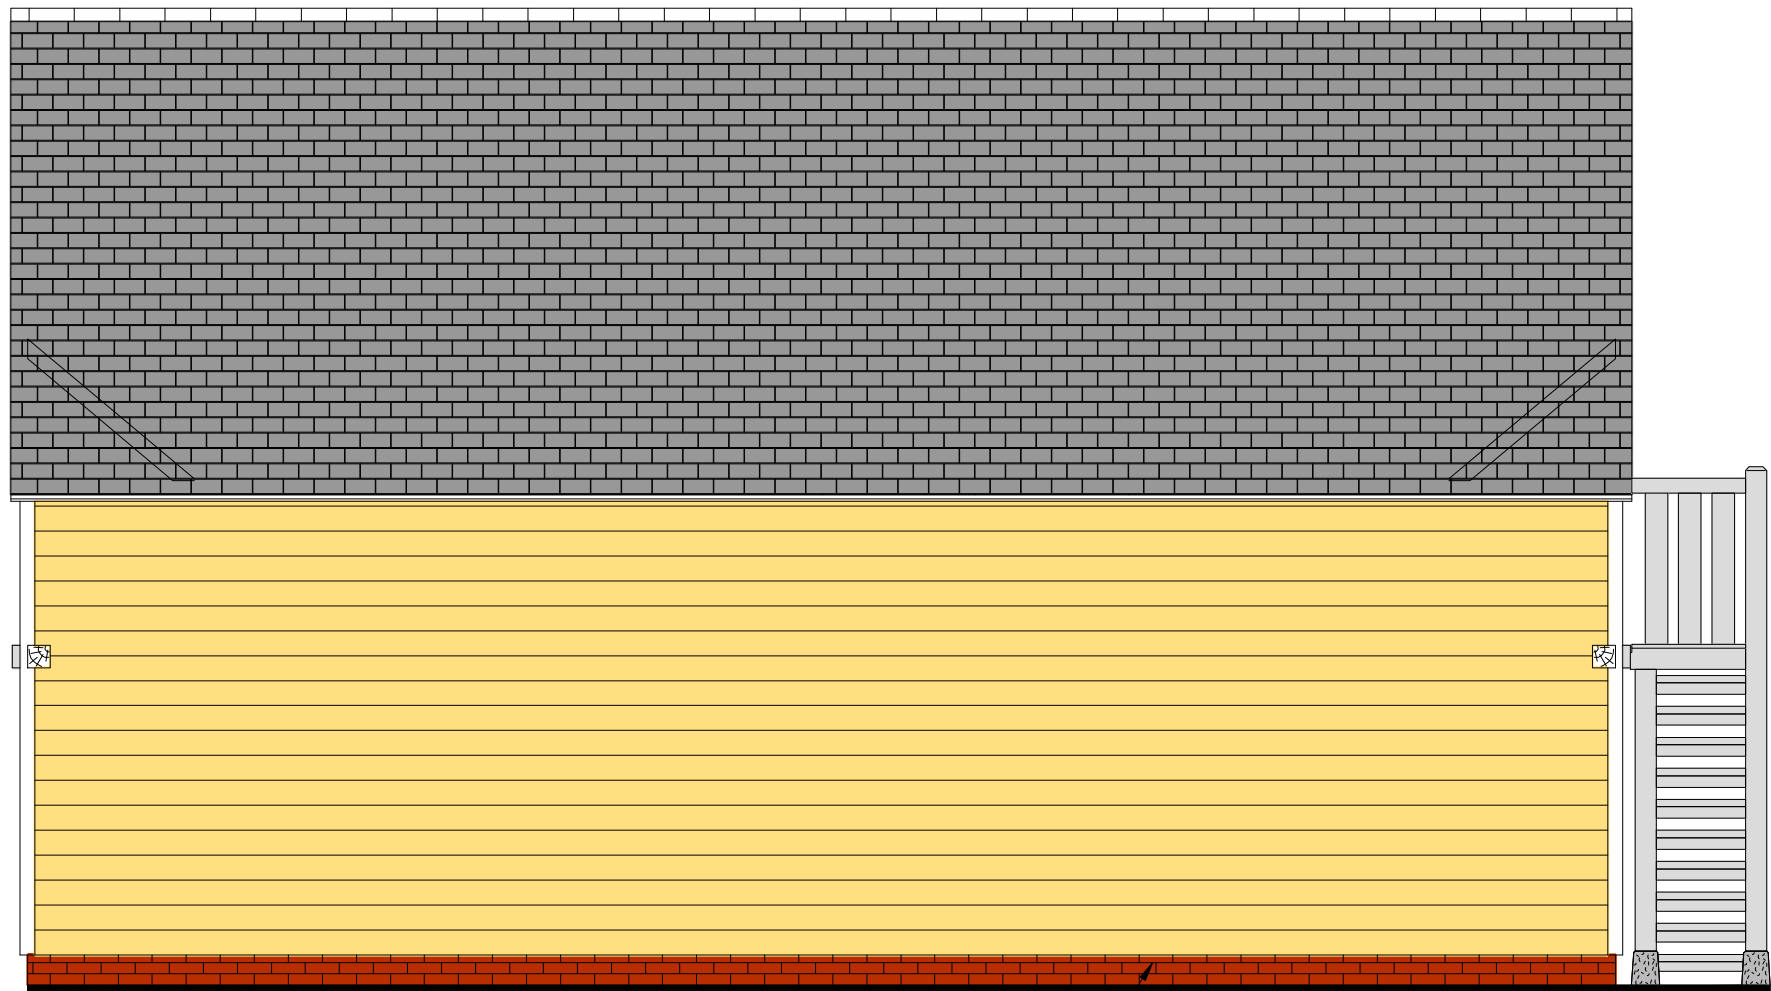

Rear Elevation

225mm High Brickwork

Scale 1:50 when printed A4 1:1