





Ground Floor

1 : 100

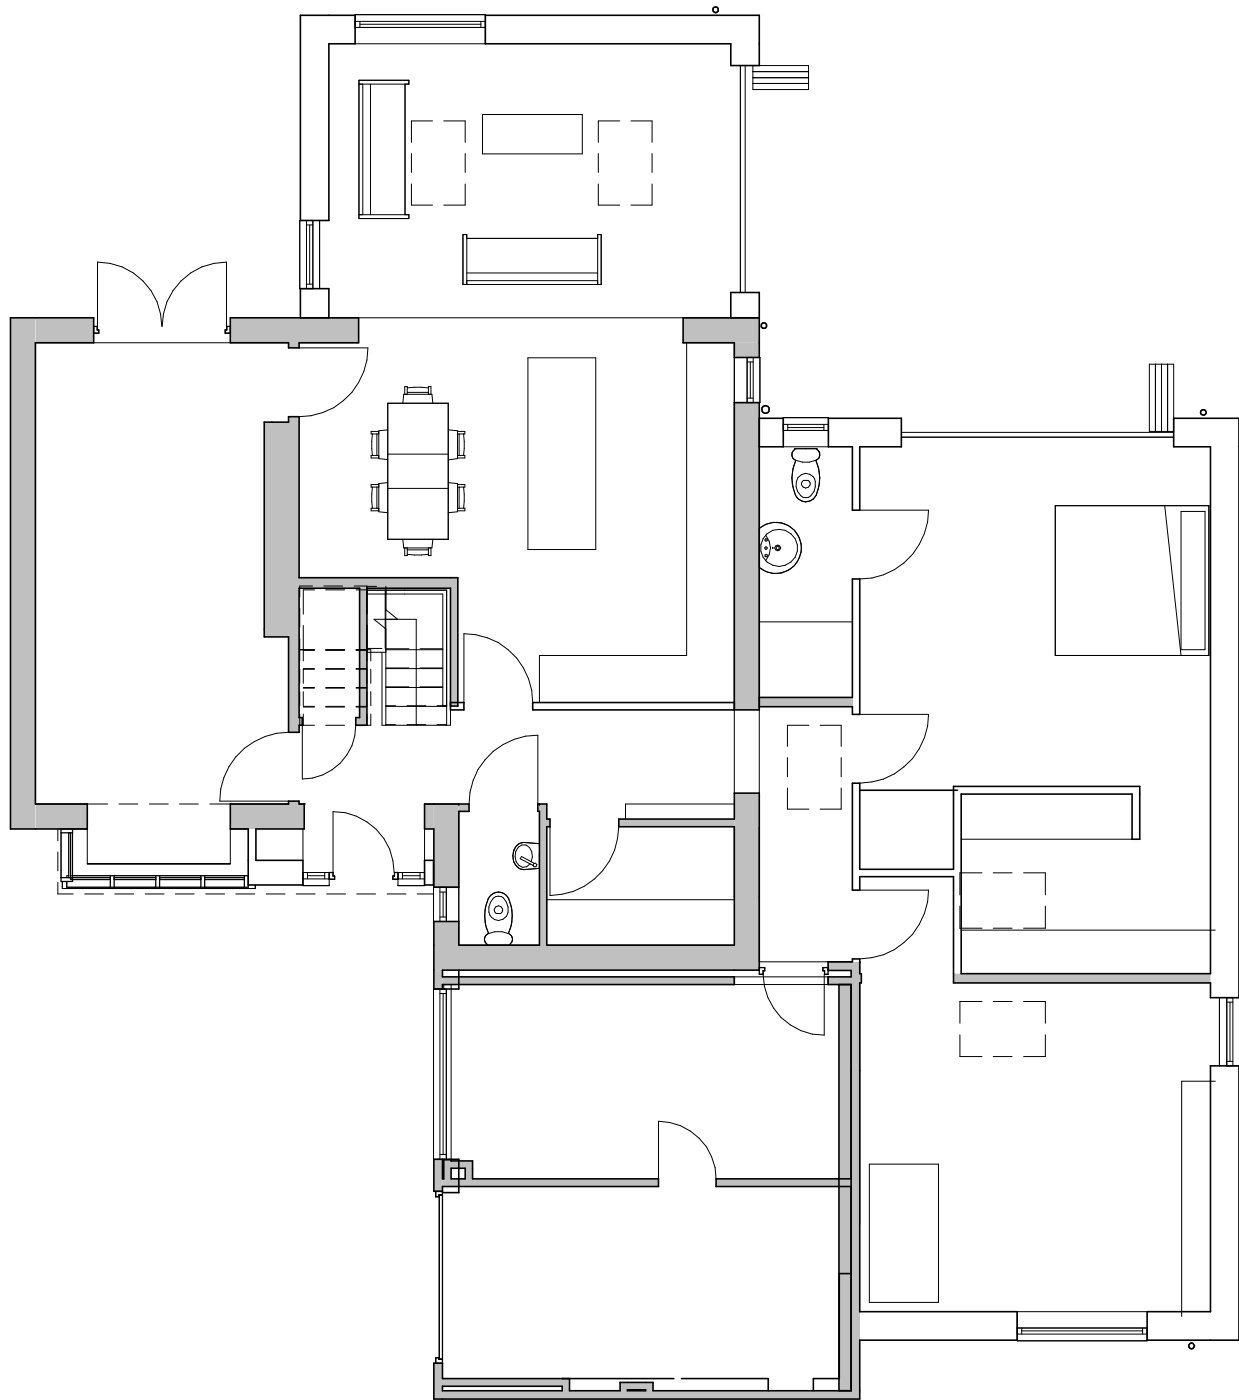

First Floor

1 : 100

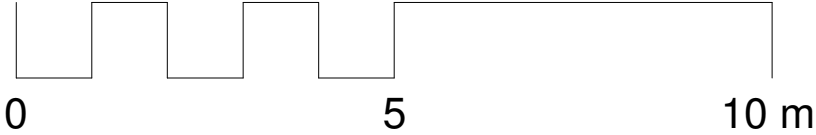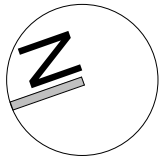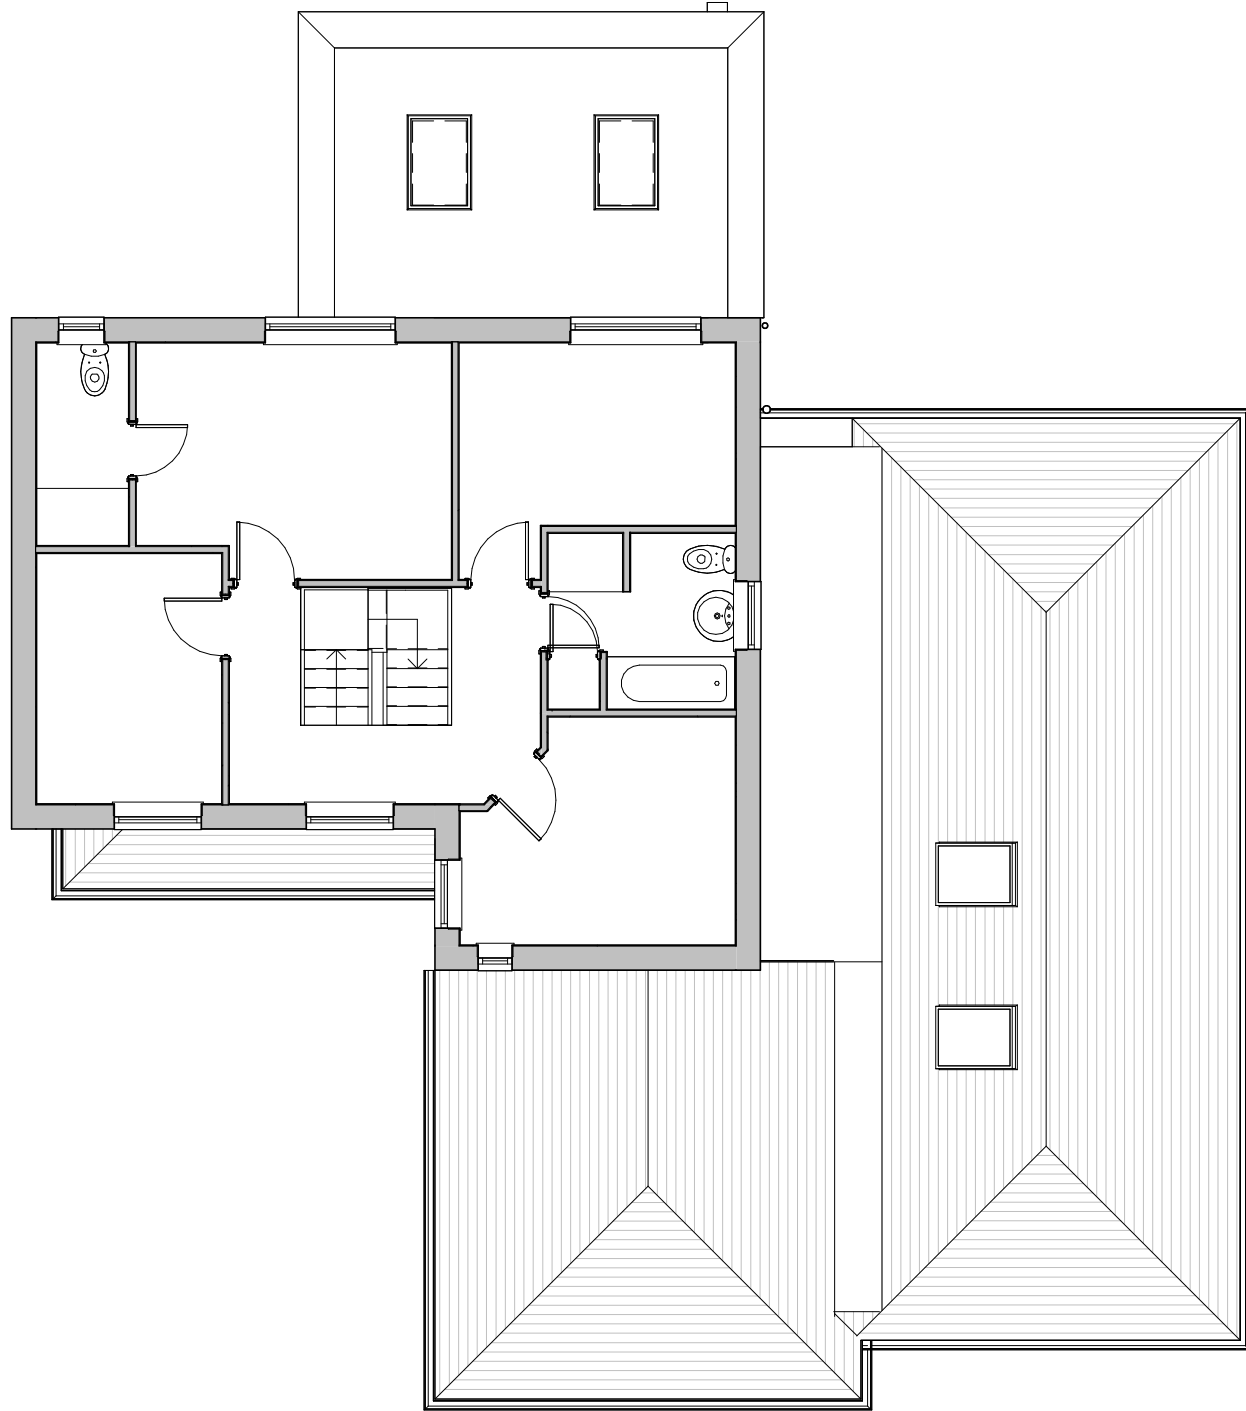

Date	Rev	Revision / author/ checker
23.01.23	J	Design revised following client discussions. JNBP
23.01.23	K	Updated following client discussions. JNBP
31.01.23	L	Porch removed following planning comments. JNBP
22.03.23	M	Porch added back in- Garage changed back to existing. JNBP
08.06.23	N	Updated following planning comments. JNBP

NOTES
The contractor is responsible for checking dimensions, tolerances and references. Verify any discrepancies with the architect before proceeding with the work.
Where an item is covered by drawings of different scales the larger scale drawing is to be worked to.
Construct to figured dimensions in all cases.

Purpose of Issue	Building Regulations	Drwg. no	283/210	Rev	N
Project	10 Outram Way	Drawn	JNBP	Checked	
Drawing	Proposed Floor Plans	Scale	1 : 100@A3	Date	10/22/21